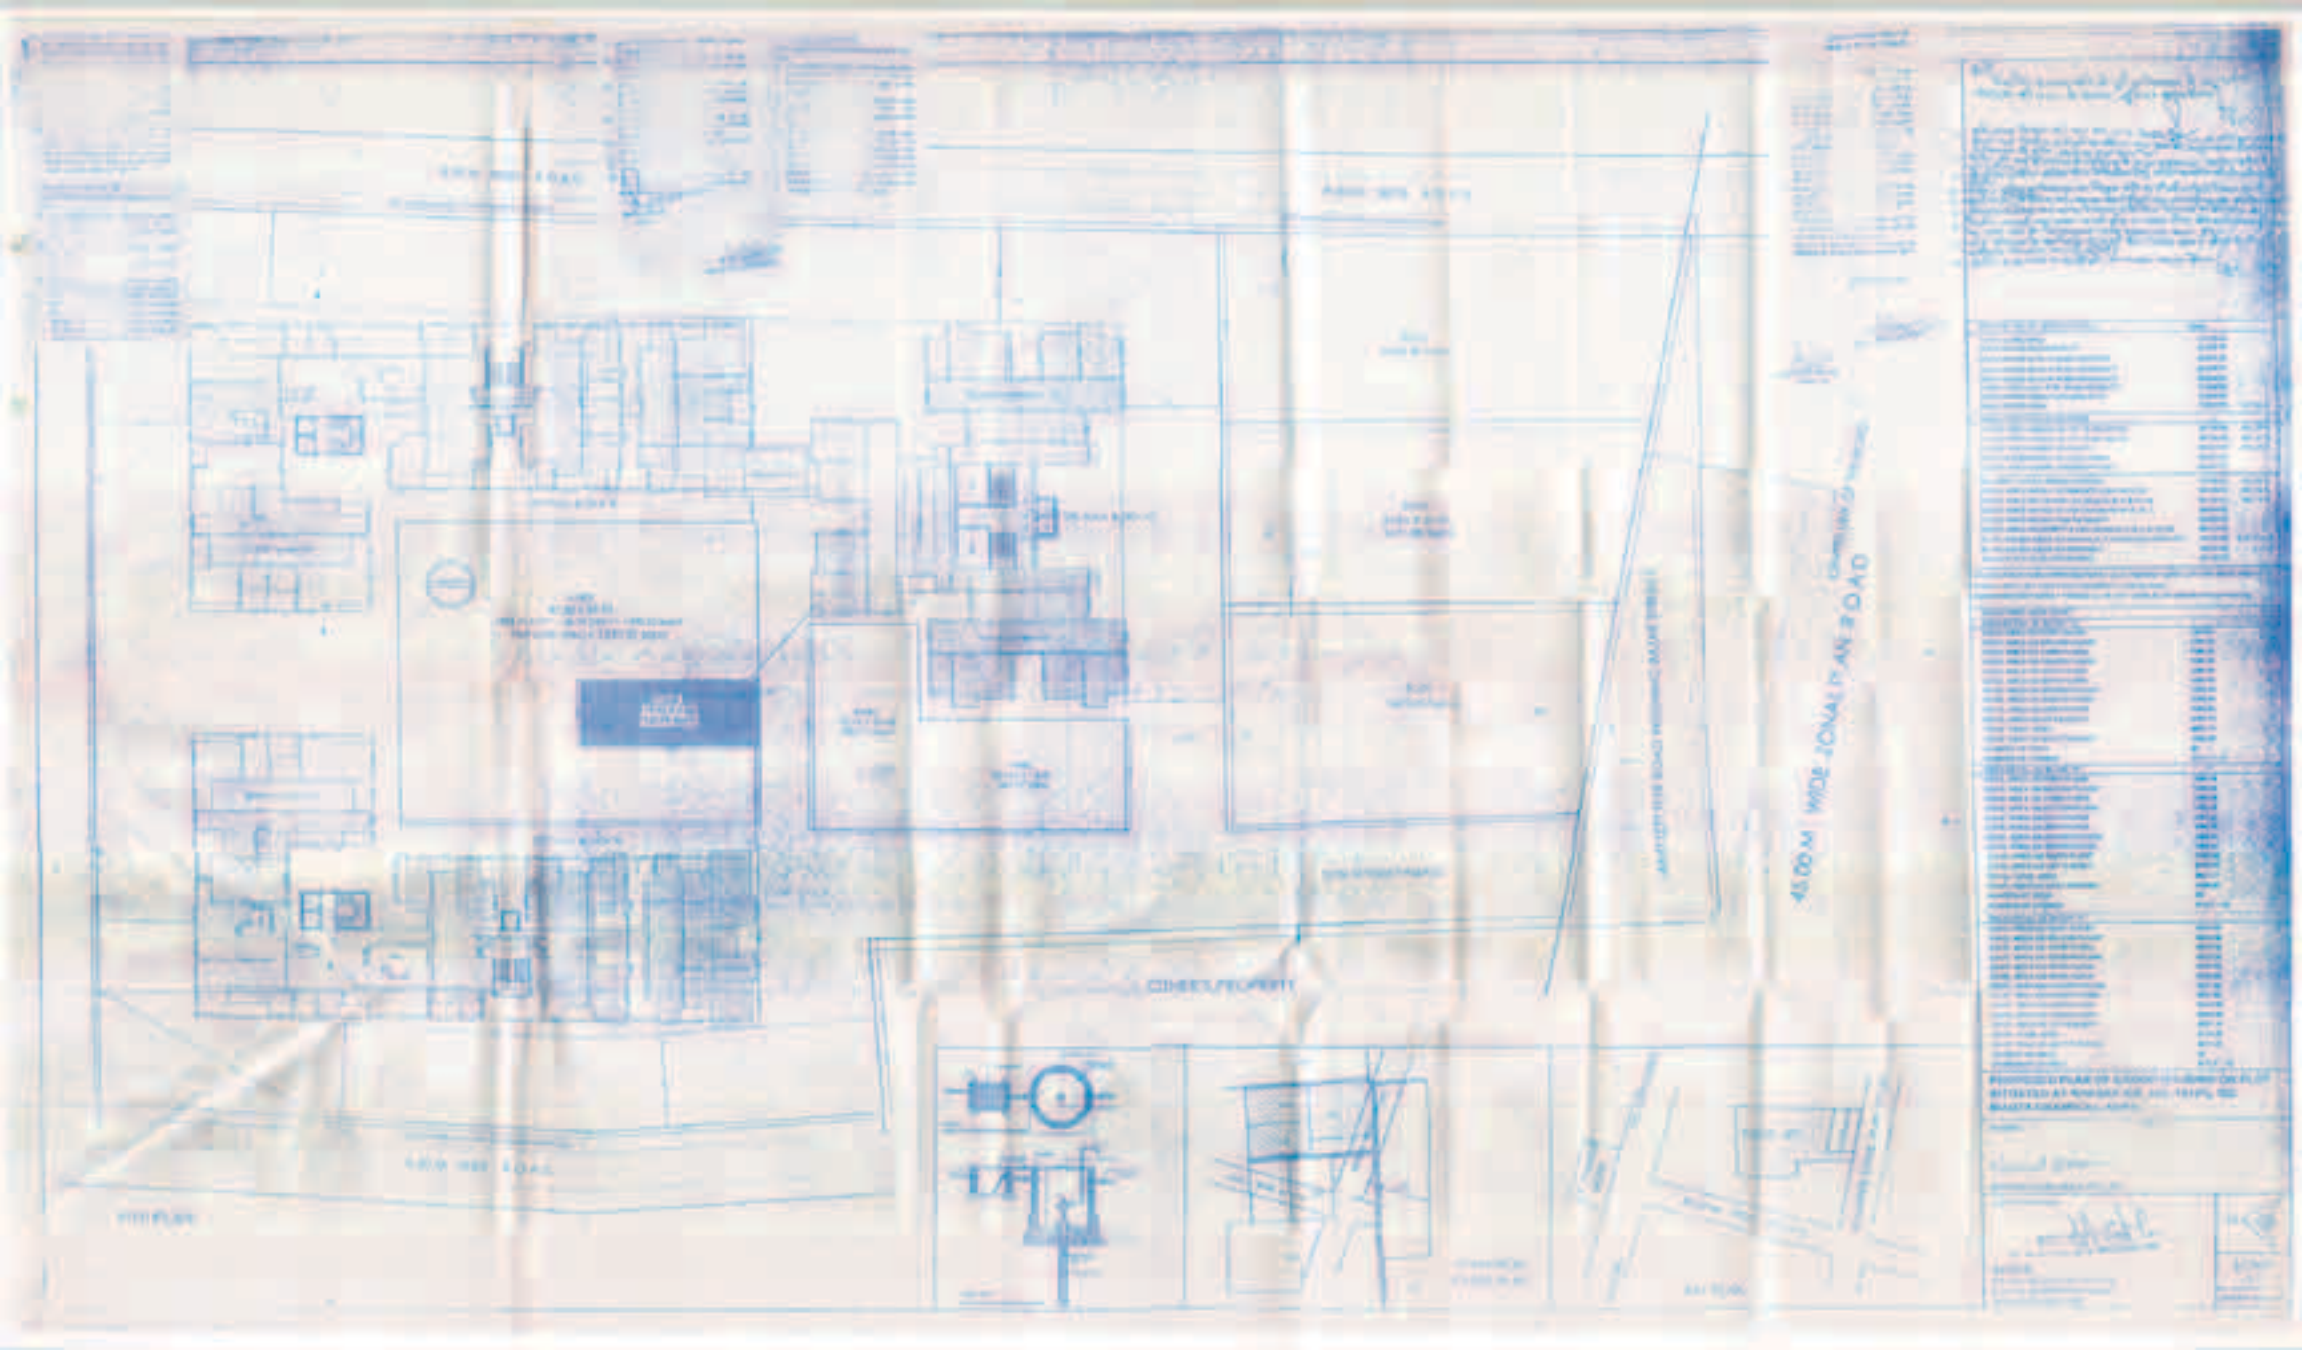
45.00 M WIDE ZONAL PLANNING ROAD
CONSERVATION
FOOT PATH