Project Title :PROPOSED REVISED SUBMISSION DRAWING FOR THE COMMERCIAL BUILDING TOWER NO- T-5, RETAIL / COMMERCIAL / OFFICE -5 (INTERNATIONAL BUSINESS BAY -1)ALONG AMAR SHAHEED PATH AT SUSHANT GOLF CITY HI- TECH TOWNSHIP , SULTANPUR ROAD LUCKNOW U.P),OWNER- M/S S. J. P. HOTELS & RESORTS PVT. LTD

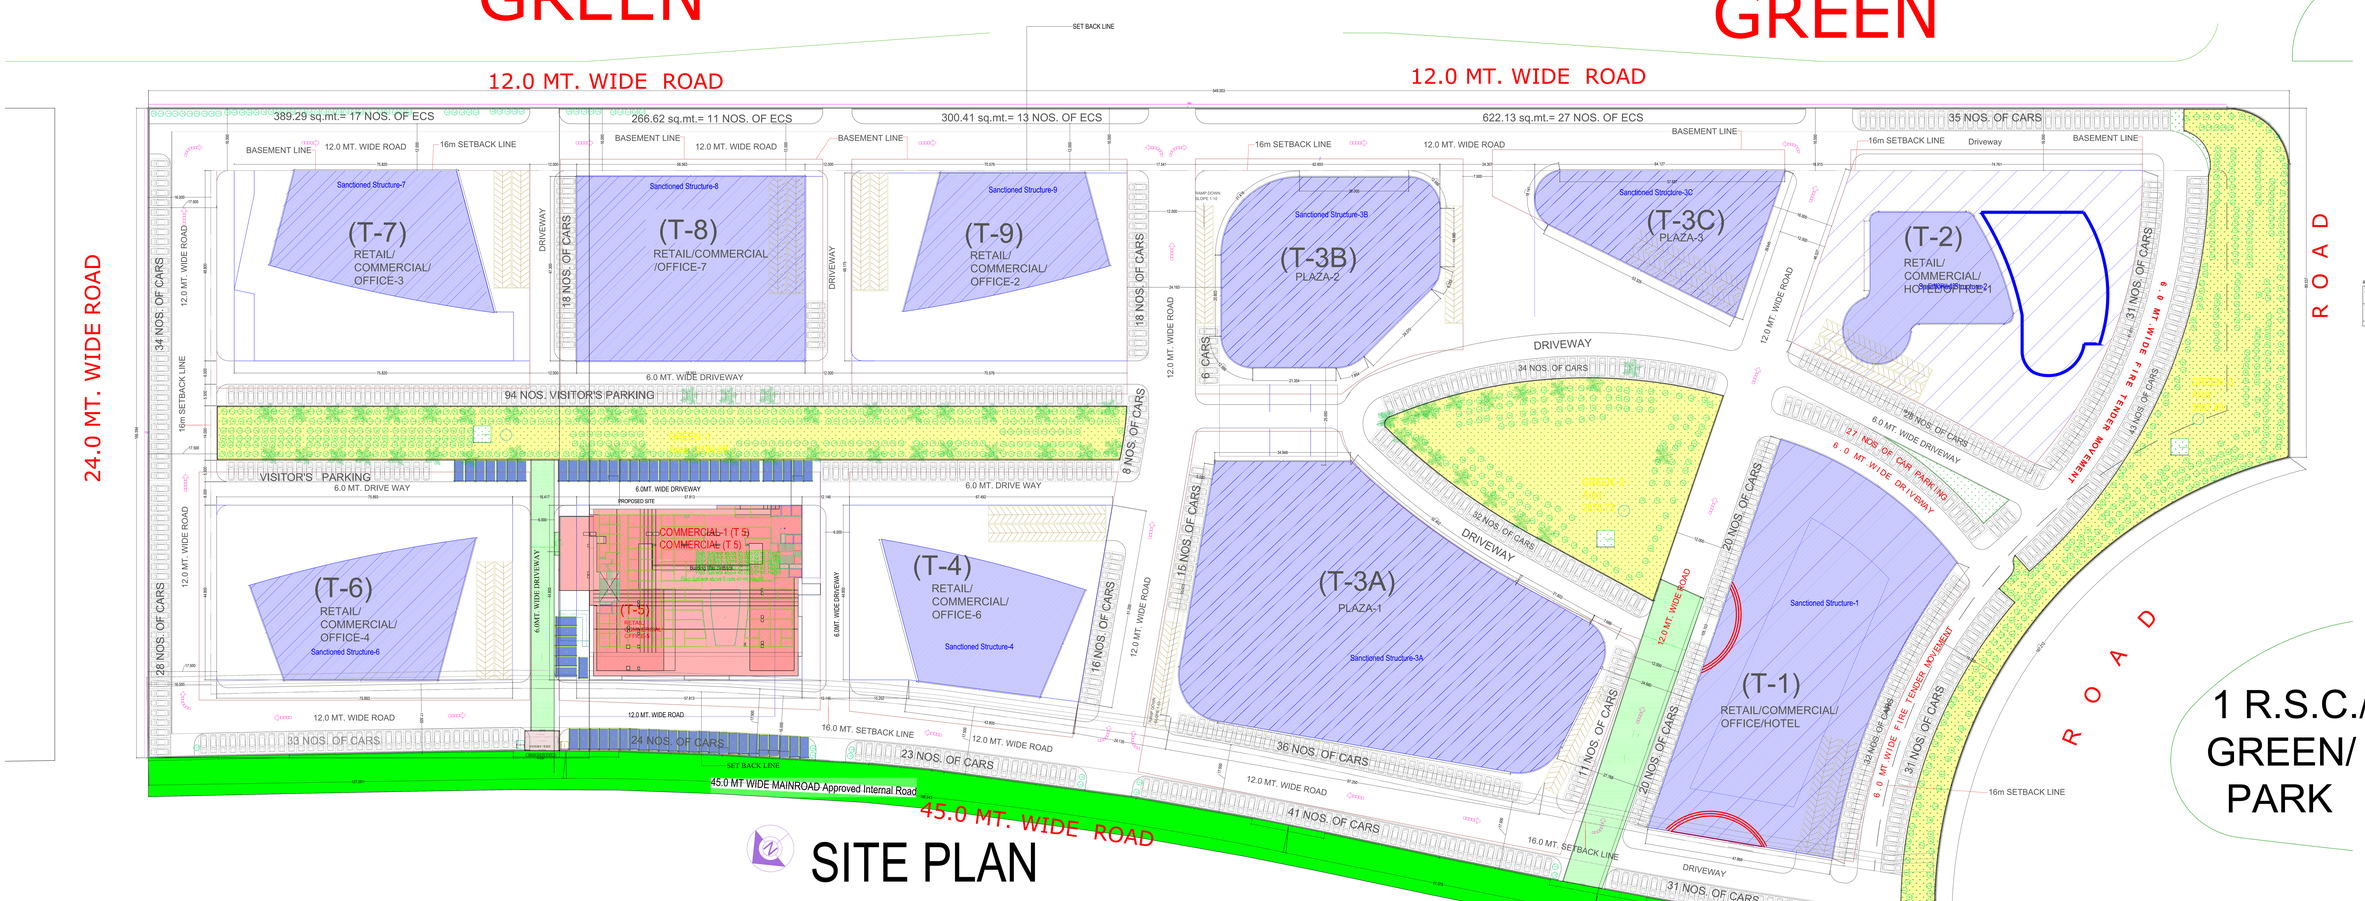

SITE PLAN

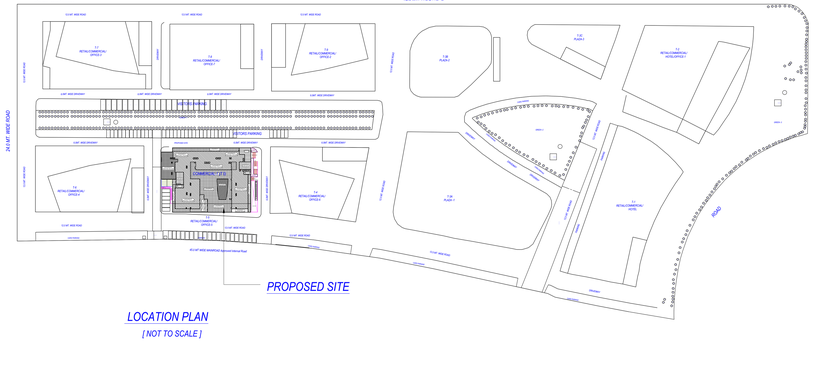

LOCATION PLAN
[NOT TO SCALE]

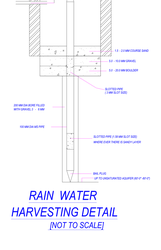

RAIN WATER HARVESTING DETAIL
[NOT TO SCALE]

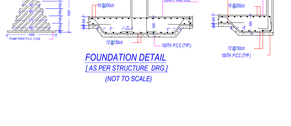

FOUNDATION DETAIL
[AS PER STRUCTURE DRG.]
(NOT TO SCALE)

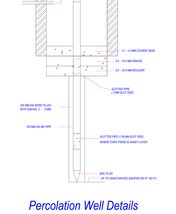

Percolation Well Details
[NOT TO SCALE]

File No	LDA/P/21-22/267	Sheet	1
Submission Date	29-Jun-22	Scale	1:150

1	APPLICATION NUMBER	LDA/P/21-22/267
2	Plot No. / Sector	Sector-Gh-01
3	Name of the Housing/Development Authority	Plot Owner Commercial
4	Authority/Owner Category Building	Plot Owner Commercial Building
5	Authority/Owner Development Authority (DA)	Development Plan MP Nagar Kaliyabasi City
6	Zoned Plot / Regularised	Land Use Zone Commercial use Zone
7	Nature of Building Permission	Land Use Zone Other Commercial
8	Nature of Development Area	Land Type Hill
9	Development Area New Area	
10	Development Area Name City Area	
11	Special Project / Sub Project	
12	Site Address	
13	Name of Applicant Tehsil Lucknow Village/Ward	
	AREA DETAILS	As Per
1	Area of Plot As per record	
	Area of Plot	(SQM)
	As per site condition	(SQM)
	Area of Plot considered	(SQM)
2	Deductions	
	Left Proposed roads	0.00
	Safety reservations	0.00
	Other if any	0.00
3	Net Area of plot (1 - 2) AREA OF PLOT	(SQM)
4	% of Green and open spaces (Reqd.)	10
	Total Green and open spaces (Prop.)	3000.00
5	Net Area of plot (3 - 4)	(SQM)
	Balance area of Plot(1 - 4)	22575
6	Plot Area 1% Commercial	(SQM)
7	Plot Area 1% Residential	(SQM)
	Plot Area 1% Site Area (1 %)	30250.00
	Site Plot / FAR area (0.75)	20166.00
	Permissible FAR Area (2.25)	Sub Built up area permissible at
	Permissible Coverage area (50.00 %)	45312
	Proposed Coverage Area (23.71 %)	5312
	Existing Building Coverage area (25.88 %)	2424.00
	Total Coverage area (49.59 %)	7736
	Balance coverage area (25.41 %)	5576.00

	Proposed Area as				
	Proposed FLOOR	Area Sub Built up	Proposed FLOOR	Existing FLOOR	
Lower Basement Floor	3984.11	3.00	39.81	3.00	
Upper Basement Floor	3984.10	3.00	39.81	3.00	
Ground Floor	3984.10	3.00	3979.77	3.00	
First Floor	3984.10	3.00	3979.77	3.00	
Second Floor	3984.10	3.00	3979.77	3.00	
Third Floor	3984.10	3.00	3979.77	3.00	
Fourth Floor	3984.10	3.00	3979.77	3.00	
Fifth Floor	1936.34	3.00	1933.43	3.00	
Sixth Floor	1936.34	3.00	1933.43	3.00	
Seventh Floor	1936.34	3.00	1933.43	3.00	
Eighth Floor	1936.34	3.00	1933.43	3.00	
Ninth Floor	1936.34	3.00	1933.43	3.00	
Tenth Floor	1936.34	3.00	1933.43	3.00	
Eleventh Floor	1936.34	3.00	1933.43	3.00	
Twelfth Floor	1936.34	3.00	1933.43	3.00	
Thirteenth Floor	1936.34	3.00	1933.43	3.00	
Fourteenth Floor	1936.34	3.00	1933.43	3.00	
Fifteenth Floor	1936.34	3.00	1933.43	3.00	
Sixteenth Floor	1936.34	3.00	1933.43	3.00	
Seventeenth Floor	1936.34	3.00	1933.43	3.00	
Total	43591.36		43509.72		
Total Area (excluding Stair Area)			39966.13		
Total Area (including Stair Area)			43509.72		

Permissible Coverage area (50.00 %)	45312	
Proposed Coverage Area (23.71 %)	5312	
Existing Building Coverage area (25.88 %)	2424.00	
Total Coverage area (49.59 %)	7736	
Balance coverage area (25.41 %)	5576.00	

	Proposed Area as			
	Proposed FLOOR	Area Sub Built up	Proposed FLOOR	Existing FLOOR
Lower Basement Floor	3984.11	3.00	39.81	3.00
Upper Basement Floor	3984.10	3.00	39.81	3.00
Ground Floor	3984.10	3.00	3979.77	3.00
First Floor	3984.10	3.00	3979.77	3.00
Second Floor	3984.10	3.00	3979.77	3.00
Third Floor	3984.10	3.00	3979.77	3.00
Fourth Floor	3984.10	3.00	3979.77	3.00
Fifth Floor	1936.34	3.00	1933.43	3.00
Sixth Floor	1936.34	3.00	1933.43	3.00
Seventh Floor	1936.34	3.00	1933.43	3.00
Eighth Floor	1936.34	3.00	1933.43	3.00
Ninth Floor	1936.34	3.00	1933.43	3.00
Tenth Floor	1936.34	3.00	1933.43	3.00
Eleventh Floor	1936.34	3.00	1933.43	3.00
Twelfth Floor	1936.34	3.00	1933.43	3.00
Thirteenth Floor	1936.34	3.00	1933.43	3.00
Fourteenth Floor	1936.34	3.00	1933.43	3.00
Fifteenth Floor	1936.34	3.00	1933.43	3.00
Sixteenth Floor	1936.34	3.00	1933.43	3.00
Seventeenth Floor	1936.34	3.00	1933.43	3.00
Total	43591.36		43509.72	
Total Area (excluding Stair Area)			39966.13	
Total Area (including Stair Area)			43509.72	

Required Parking Area								
Building Name		Type	Sub-Use	Area (Sq.m.)	Parking area reqd. for area	Car		
						Req	Prop	Req-Unit
COMMERCIAL IT-5	Commercial	Commercial Office Development	> 0	100	270	135	270	270
			> 0	100	1351.01	1.25	1.25	1.25
						385	385	435

Building Conditions Checks	
Sr.	Condition
1	For COMMERCIAL IT-5 area is the Mechanical parking of Stack parking and turntable is used for parking. In stack parking at the time of completion the owner shall submit the certificate of the manufacturer. The height shall not exceed more than 5% of the required as per company specifications and the height of stack parking shall not exceed more than 5% of the required as per company specifications.

Parking Check (Table 7b)						
Vehicle Type	Req.		Provided			
	No.	Reduced Parking (Excess of Ramp, Walkways, unreclaimed FAR)	Area	No.	Area	
Equivalent Car Space	-	-	-	270	5740.00	
Two Wheeler Car	-	-	-	187	2571.25	
Car Space	385	-	4636.25	270	5740.00	
Two Wheeler	-	-	-	187	2571.25	
Parking	-	-	-	16	3446.25	
Total Parking	-	-	-	-	3446.25	
Total	4636.25				3446.25	

Tree Details (Table 3b)			
Plot	Name	Nos Of Trees	
		Reqd	Prop
PROPOSED SITE	Tree	169	1100

Building wise Floor FAR Details				
Floor Name	Building Name			Total
	Proposed FAR Area (Sq.m.)	Total Proposed FAR Area (Sq.m.)	Total Proposed FAR Area (Sq.m.)	Total FAR Area (Sq.m.)
Lower Basement Floor	3984.11	39.82	3984.11	39.82
Upper Basement Floor	3984.10	39.81	3984.10	39.81
Ground Floor	3984.10	3979.77	3984.10	3979.77
First Floor	3984.10	3979.77	3984.10	3979.77
Second Floor	3984.10	3979.77	3984.10	3979.77
Third Floor	3984.10	3979.77	3984.10	3979.77
Fourth Floor	3984.10	3979.77	3984.10	3979.77
Fifth Floor	1936.34	1933.43	1936.34	1933.43
Sixth Floor	1936.34	1933.43	1936.34	1933.43
Seventh Floor	1936.34	1933.43	1936.34	1933.43
Eighth Floor	1936.34	1933.43	1936.34	1933.43
Ninth Floor	1936.34	1933.43	1936.34	1933.43
Tenth Floor	1936.34	1933.43	1936.34	1933.43
Eleventh Floor	1936.34	1933.43	1936.34	1933.43
Twelfth Floor	1936.34	1933.43	1936.34	1933.43
Thirteenth Floor	1936.34	1933.43	1936.34	1933.43
Fourteenth Floor	1936.34	1933.43	1936.34	1933.43
Fifteenth Floor	1936.34	1933.43	1936.34	1933.43
Sixteenth Floor	1936.34	1933.43	1936.34	1933.43
Seventeenth Floor	1936.34	1933.43	1936.34	1933.43
Total	43591.36	43509.72	43591.36	43509.72
Total Area (excluding Stair Area)			39966.13	39966.13
Total Area (including Stair Area)			43509.72	43509.72

Existing Building Details							
Existing Building Name	Building Use	Building Sub-Use	Structure	Height	Floor No.	FAR Area	SUA Area
TOWER NO. 1	Commercial	Existing Building		0.00	0.00	0.00	0.00
Standpost	Commercial	Existing Building		0.00	0.00	0.00	0.00
Standpost 2	Commercial	Existing Building		0.00	0.00	0.00	0.00
Standpost 3	Commercial	Existing Building		0.00	0.00	0.00	0.00
Standpost 4	Commercial	Existing Building		0.00	0.00	0.00	0.00
Standpost 5	Commercial	Existing Building		0.00	0.00	0.00	0.00
Standpost 6	Commercial	Existing Building		0.00	0.00	0.00	0.00
Standpost 7	Commercial	Existing Building		0.00	0.00	0.00	0.00
Structure 20	Commercial	Existing Building		0.00	0.00	0.00	0.00
Structure 21	Commercial	Existing Building		0.00	0.00	0.00	0.00
Structure 22	Commercial	Existing Building		0.00	0.00	0.00	0.00
Standpost 8	Commercial	Existing Building		0.00	0.00	0.00	0.00
Standpost 9	Commercial	Existing Building		0.00	0.00	0.00	0.00
Standpost 10	Commercial	Existing Building		0.00	0.00	0.00	0.00
Standpost 11	Commercial	Existing Building		0.00	0.00	0.00	0.00
Standpost 12	Commercial	Existing Building		0.00	0.00	0.00	0.00

SCHEDULE OF WINDOW/VENTILATION				
BUILDING NAME	NAME	LENGTH	HEIGHT	NOS
COMMERCIAL IT-5	MECH VENT	0.30	1.20	10
COMMERCIAL IT-5	MECH VENT	0.60	1.20	10
COMMERCIAL IT-5	W1	1.20	1.20	10
COMMERCIAL IT-5	W2	1.20	1.20	10
COMMERCIAL IT-5	W3	1.20	1.20	10
COMMERCIAL IT-5	W4	1.20	1.20	10
COMMERCIAL IT-5	W5	1.20	1.20	10
COMMERCIAL IT-5	W6	1.20	1.20	10
COMMERCIAL IT-5	W7	1.20	1.20	10
COMMERCIAL IT-5	W8	1.20	1.20	10

SCHEDULE OF DOOR				
BUILDING NAME	NAME	LENGTH	HEIGHT	NOS
COMMERCIAL IT-5	D1	1.00	2.10	10
COMMERCIAL IT-5	W1	1.20	1.20	10
COMMERCIAL IT-5	W10	0.12	1.20	10
COMMERCIAL IT-5	W11	0.12	1.20	10
COMMERCIAL IT-5	W9	1.20	1.20	10
COMMERCIAL IT-5	D7	1.00	2.10	10
COMMERCIAL IT-5	D6	1.00	2.10	10
COMMERCIAL IT-5	D5	1.00	2.10	10
COMMERCIAL IT-5	D4	1.00	2.10	10
COMMERCIAL IT-5	D3	1.00	2.10	10
COMMERCIAL IT-5	D2	1.00	2.10	10
COMMERCIAL IT-5	D8	1.00	2.10	10
COMMERCIAL IT-5	D9	1.00	2.10	10
Staircase Checks (Table 5a-1)				
Floor Name	Stair Case Name	Flight Width	Tread Width	Riser Height
LOWER BASEMENT FLOOR PLAN	Fire Escape Staircase - 2	2.00	0.00	0.00
UPPER BASEMENT FLOOR PLAN	Fire Escape Staircase - 2	2.00	0.00	0.00
GROUND FLOOR PLAN	Fire Escape Staircase - 2	2.00	0.00	0.00
FIRST FLOOR PLAN	Fire Escape Staircase - 2	2.00	0.00	0.00
SECOND FLOOR PLAN	Fire Escape Staircase - 2	2.00	0.00	0.00
THIRD FLOOR PLAN	Fire Escape Staircase - 2	2.00	0.00	0.00
FOURTH FLOOR PLAN	Fire Escape Staircase - 2	2.00	0.00	0.00
FIFTH FLOOR PLAN	Fire Escape Staircase - 2	2.00	0.00	0.00
SIXTH FLOOR PLAN	Fire Escape Staircase - 2	2.00	0.00	0.00
SEVENTH FLOOR PLAN	Fire Escape Staircase - 2	2.00	0.00	0.00
EIGHTH FLOOR PLAN	Fire Escape Staircase - 2	2.00	0.00	0.00
NINTH FLOOR PLAN	Fire Escape Staircase - 2	2.00	0.00	0.00
TENTH FLOOR PLAN	Fire Escape Staircase - 2	2.00	0.00	0.00
ELEVENTH FLOOR PLAN	Fire Escape Staircase - 2	2.00	0.00	0.00
TWELFTH FLOOR PLAN	Fire Escape Staircase - 2	2.00	0.00	0.00
