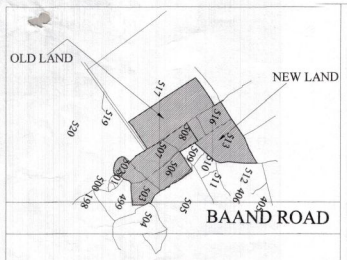

KEY PLAN

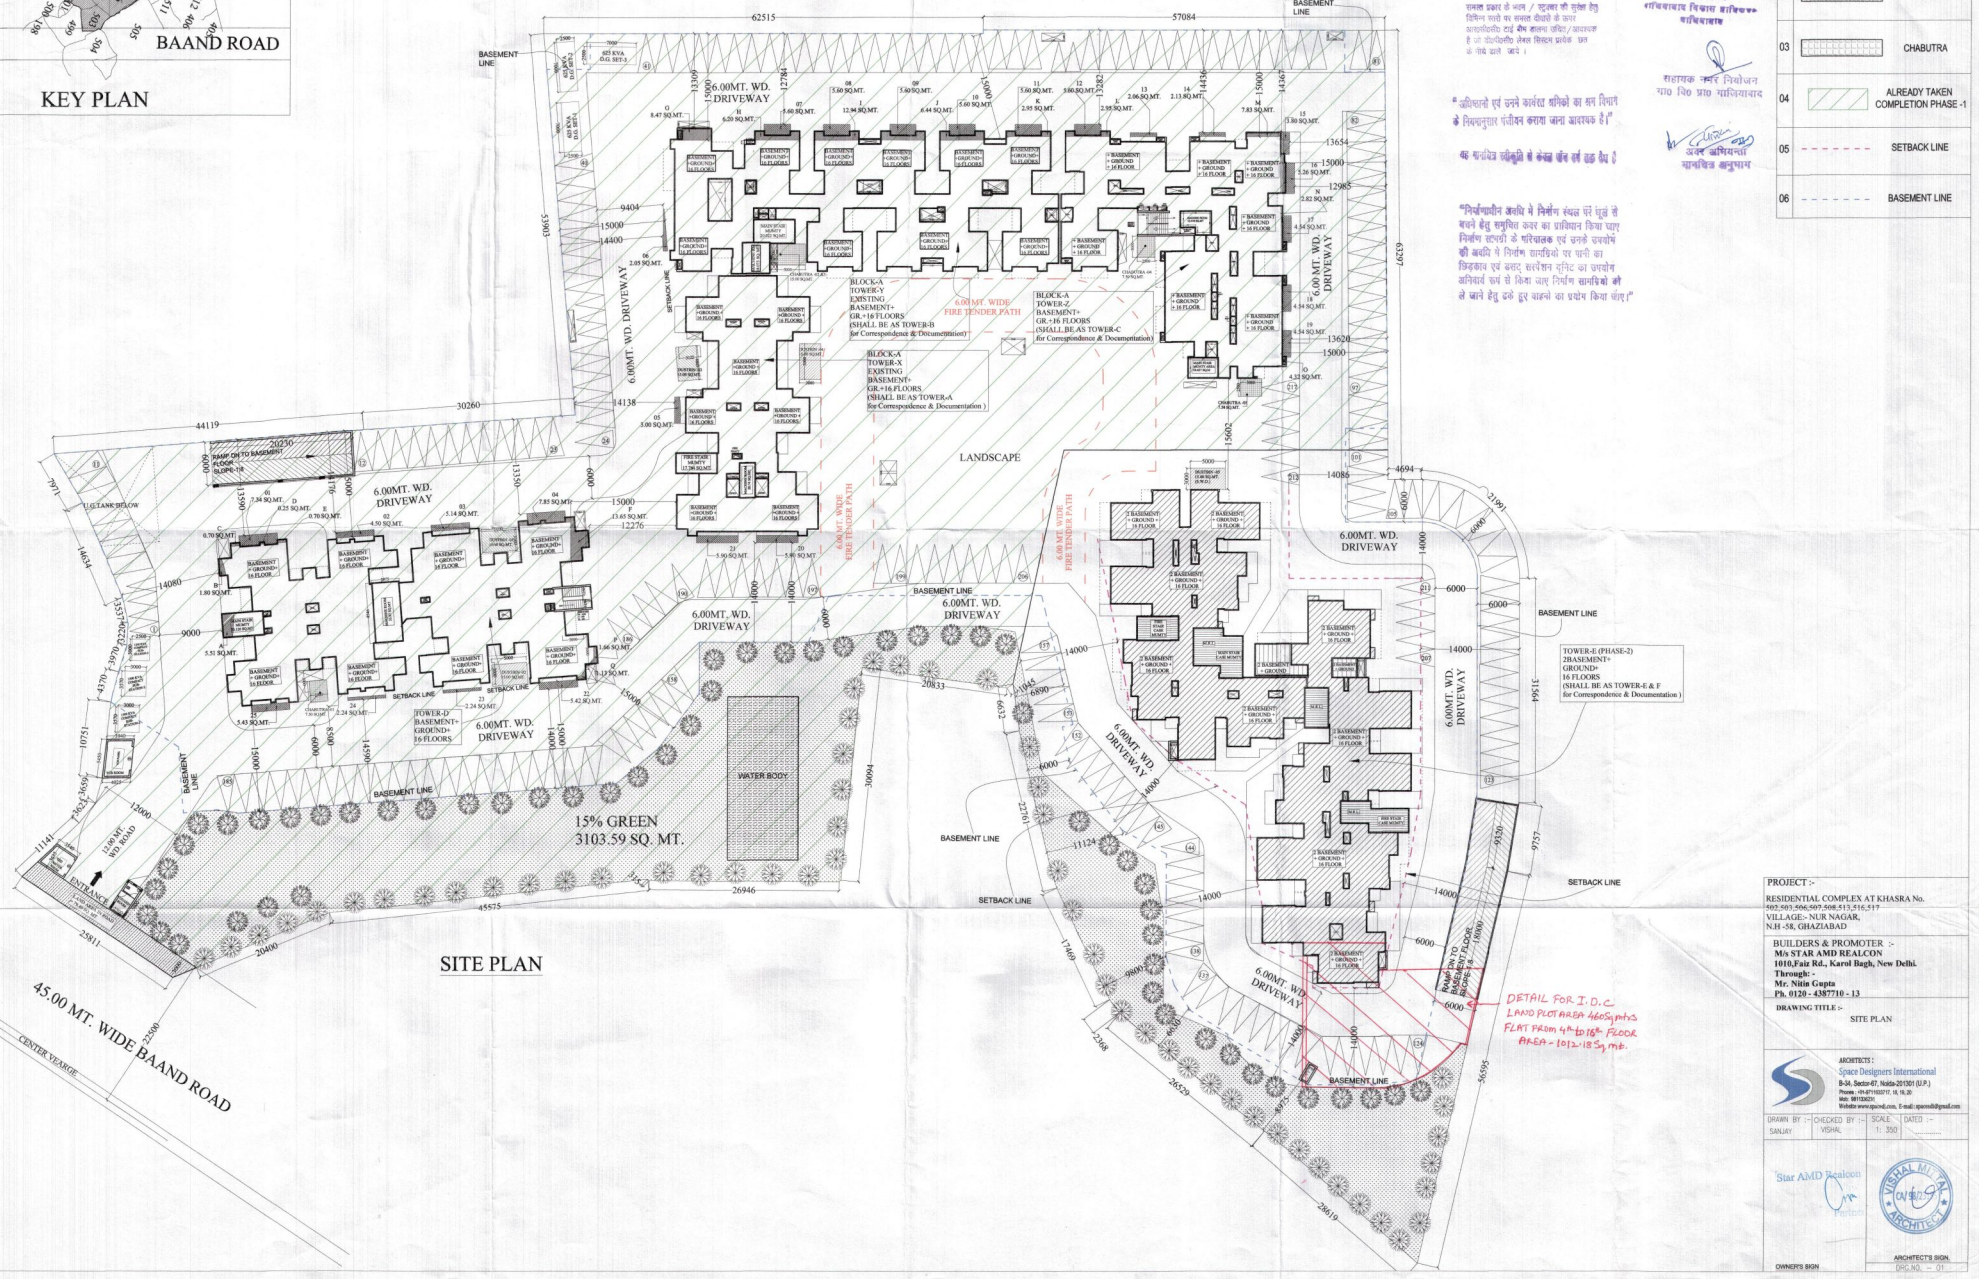

SITE PLAN

LEGEND :-	
01	LAND AREA IN ROAD WIDENING
02	DUSTBIN
03	CHABUTRA
04	ALREADY TAKEN COMPLETION PHASE -1
05	SETBACK LINE
06	BASEMENT LINE

PROJECT :-
RESIDENTIAL COMPLEX AT KHASRA No. 502-503-506-507-508,513,516,517
VILLAGE:- NUR NAGAR, N.H -58, GHAZIABAD

BUILDERS & PROMOTER :-
M/s STAR AMD REALCON
1010,Fair Rd., Karol Bagh, New Delhi.
Through: -
Mr. Nitin Gupta
Ph. 0120 - 4387710 - 13

DRAWING TITLE :- SITE PLAN

ARCHITECTS :
Space Designers International
B-34, Sector-67, Noida-201301 (U.P.)
Phone : +91-871193317, 18, 19, 20
Mob: 9811038231
Website:www.spacesd.com, E-mail: spacesdi@gmail.com

DRAWN BY :-	CHECKED BY :-	SCALE	DATED :-
SANJAY	VISHAL	1: 350	--------

Star AMD Realcon
Director

OWNER'S SIGN

ARCHITECT'S SIGN.
DRG.NO. - 01