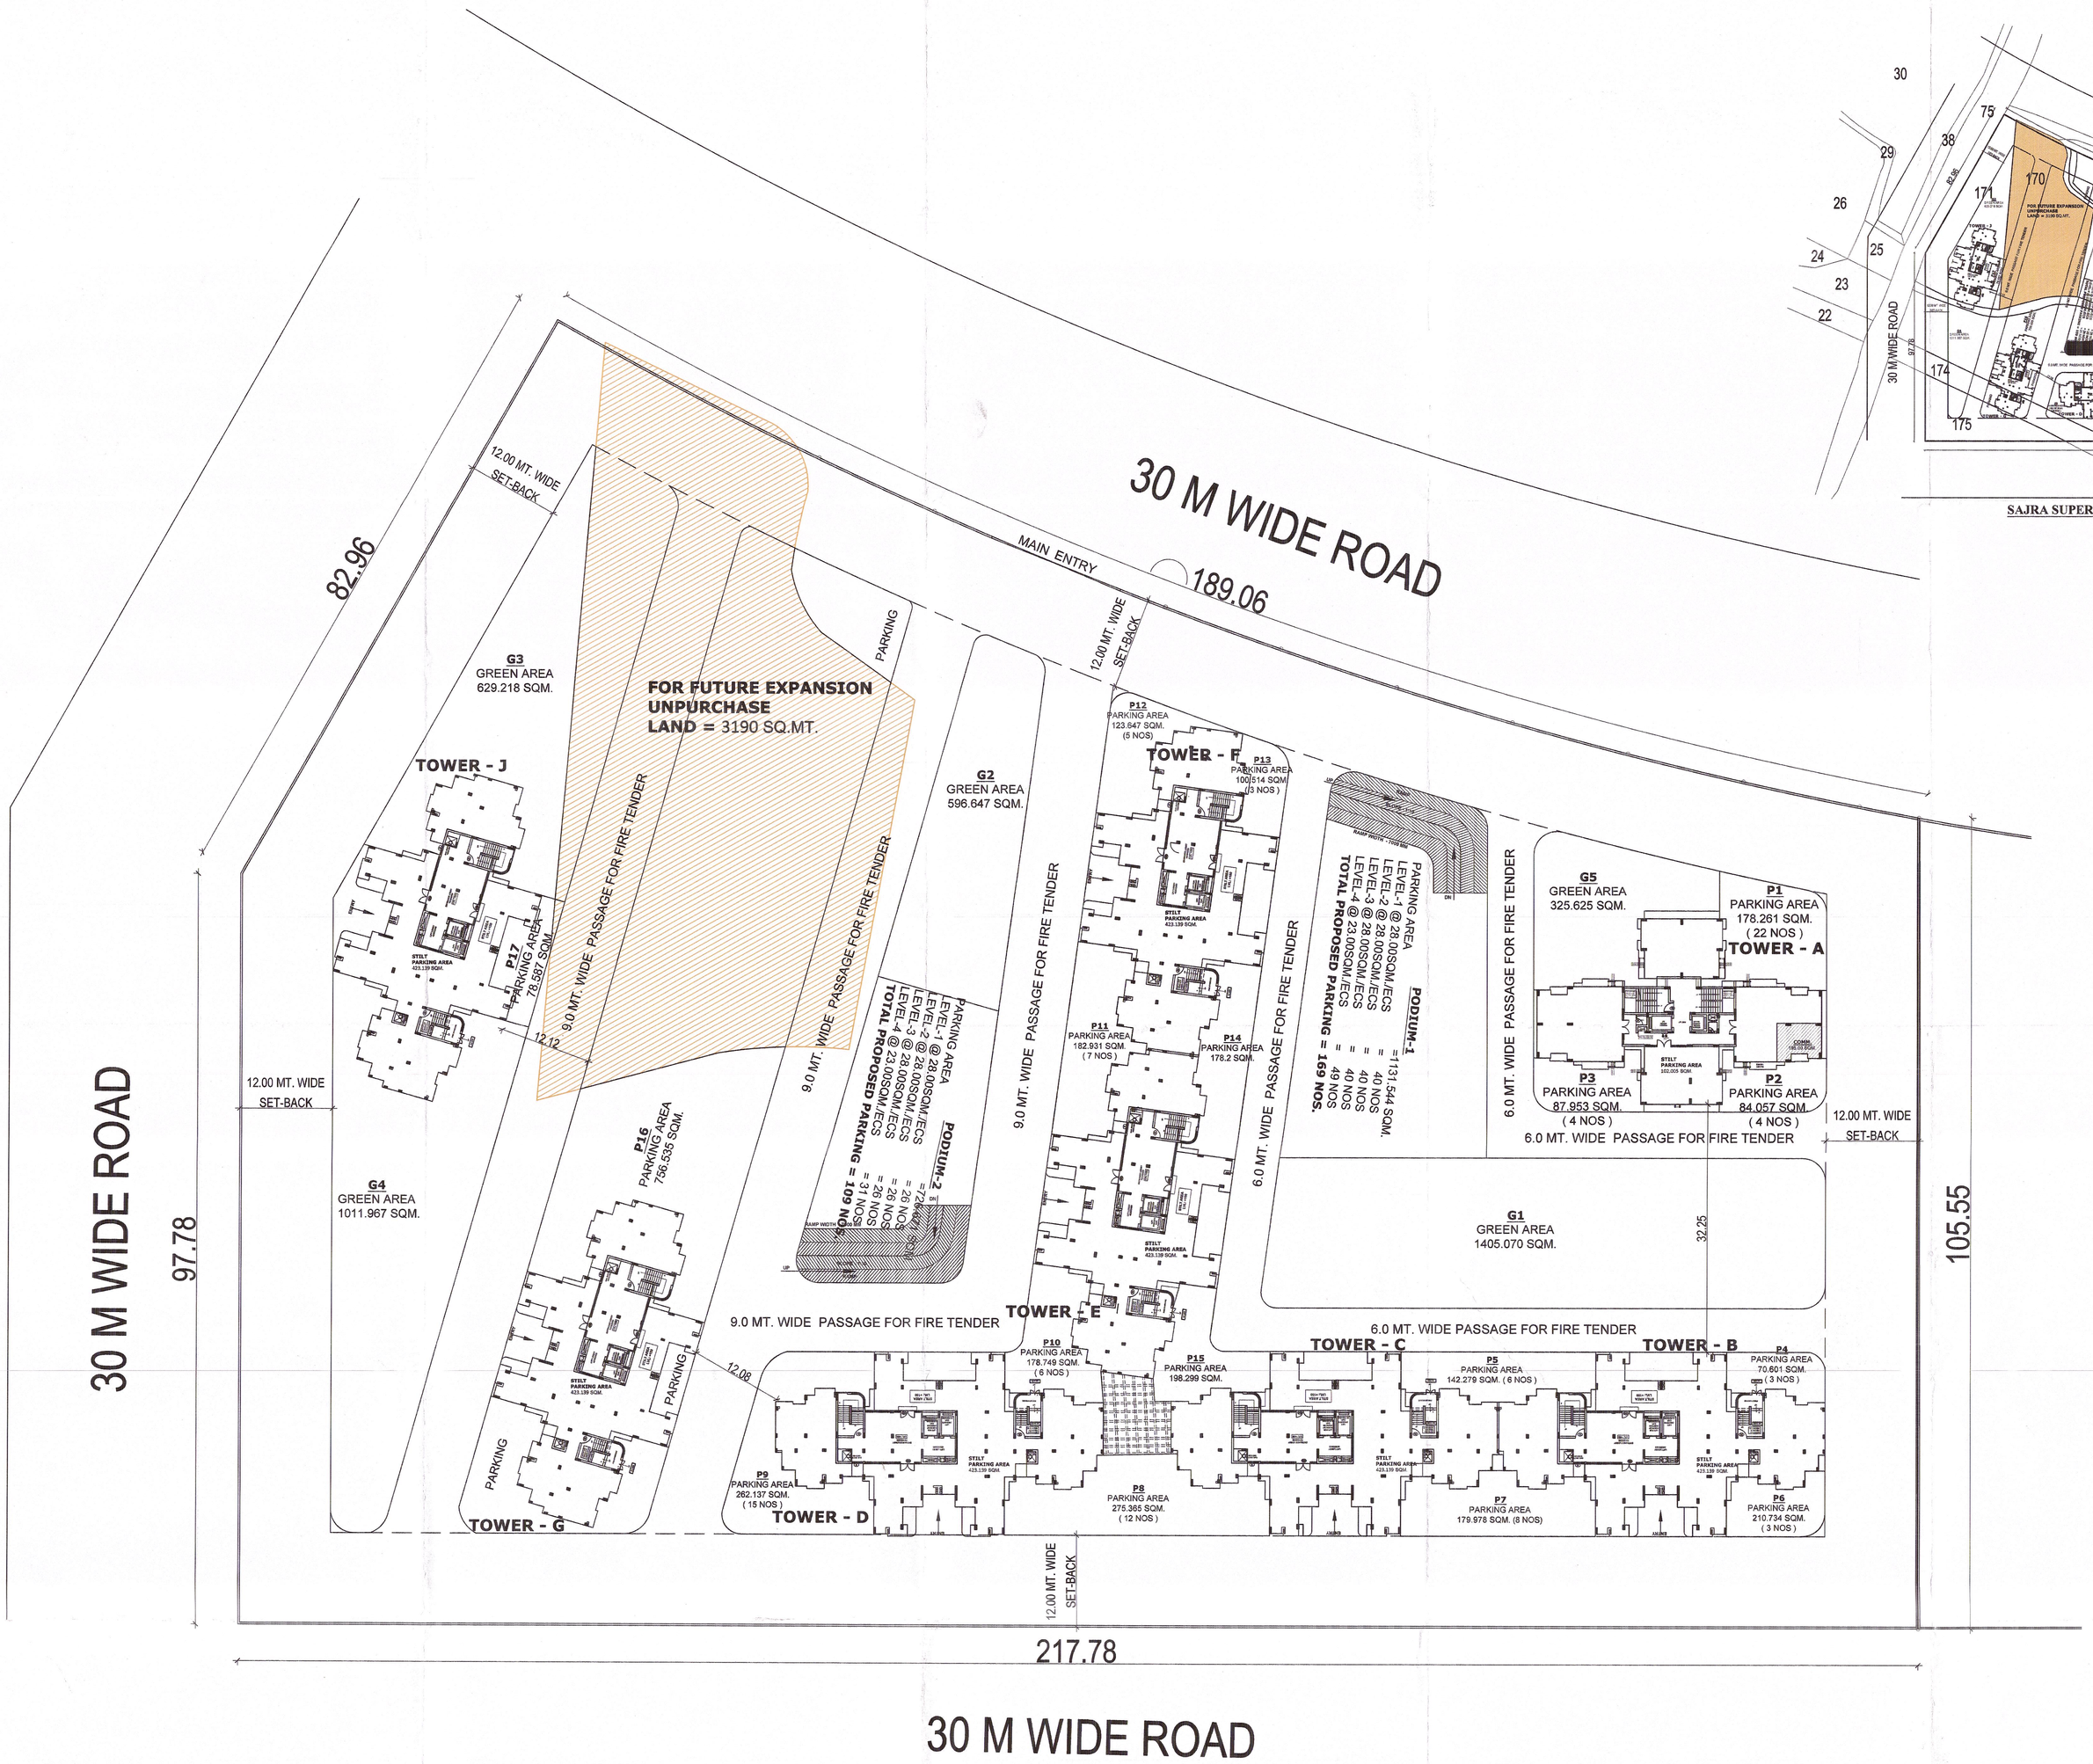

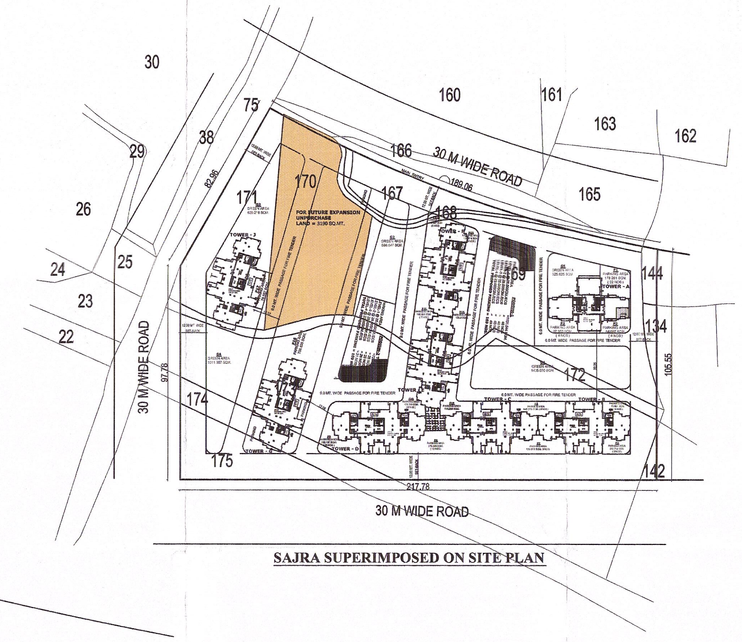

SAJRA SUPERIMPOSED ON SITE PLAN

SITE PLAN

DRAWING TITLE

PROPOSED A3-GROUP HOUSING
FOR TOWER A TO G & J, AT MEGAPOLIS DADRI.

KEY PLAN

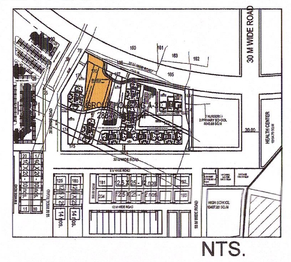

NTS.

UN PURCHASE LAND

SITE PLAN (PURCHASE LAND)

NORTH	scale	SHEET NO. - 01
N	1:500	REV. - 01
		DATE JAN' 2015

SUBMISSION DRG

This is to certify that the drawing:
1. is prepared as per the B.D.A. Byelaws
2. the site is vacant
3. the title is correct and clear

OWNER:-
ANSAL HI-TECH TOWNSHIPS LTD.
ON BEHALF OF
M/S UTTAM STEELS & ASSOCIATES
(CONSORTIUM)
115 ANSAL BHAWAN,16 KASTURBA GANDHI MARG
NEW DELHI

OWNER'S SIGN

RUCHI MISHRA
Reg No. CA/2005/43324

ARCHITECT'S SIGN

CONSULTANTS-
RUDRABHISHEK ENTERPRISES PVT. LTD.
TOWN & COUNTRY PLANNERS, ARCHITECTS & INTERIOR DESIGNERS, SURVEY CIVIC, SERVICES DESIGNERS.
820, ANTRIKSH BHAWAN, 22, K.G. MARG, NEW DELHI-110001.
PH.-011-41099500
email id. info@replurbanplanners.com
www.replurbanplanners.com