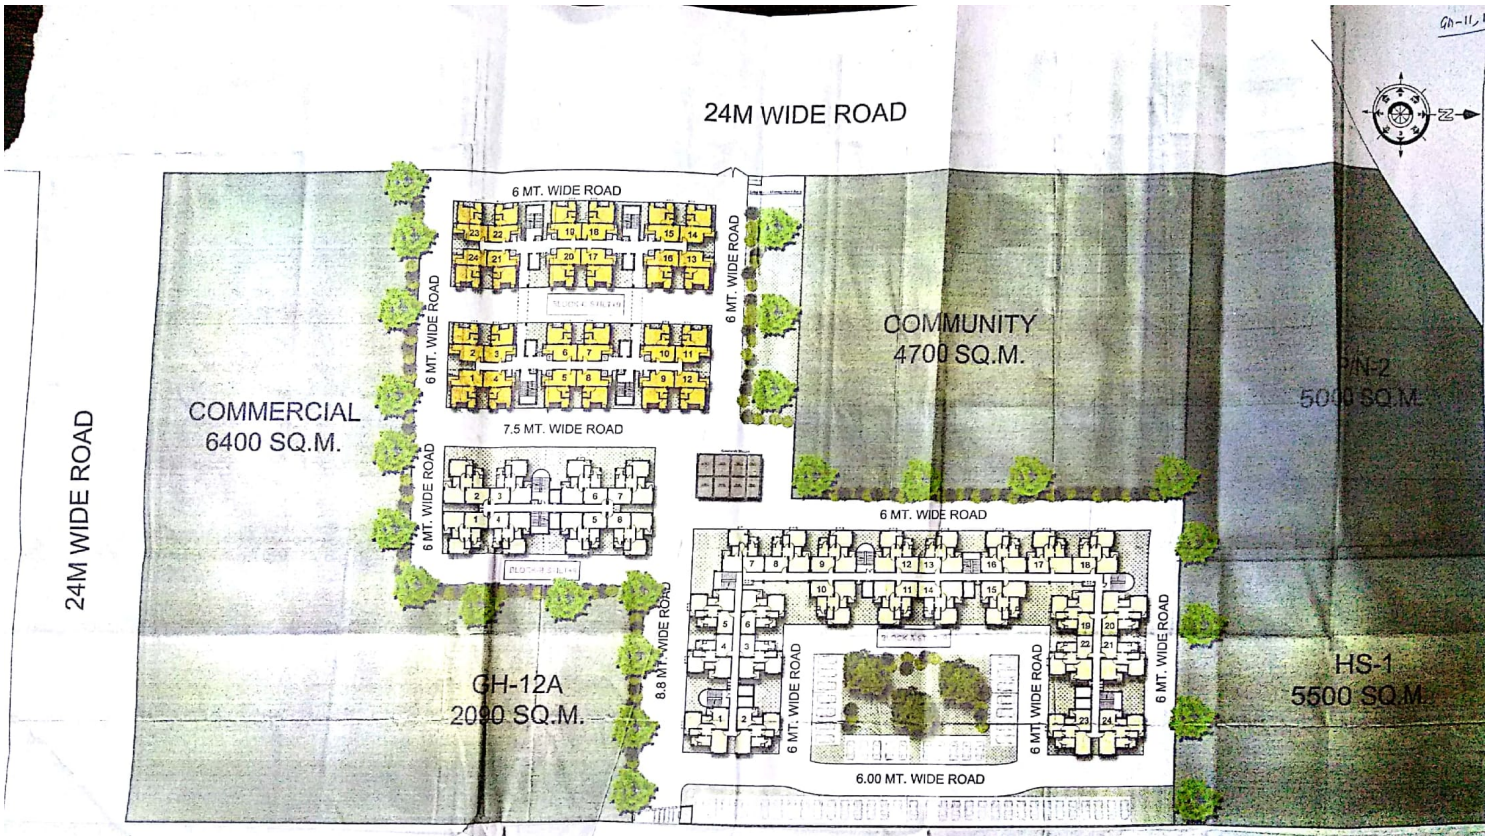

CT NAME: PROPOSED SAMAJWADI AWASIYA YOJNA AT PLOT NO. GH11 & GH12, KOYAL ENCLAVE, GHAZIABAD	DWG. TITLE: SITE PLAN	DATE: 25.05.2016	ARCHITECT: ASHEESH SRIVASTAVA
: GHAZIABAD DEVELOPMENT AUTHORITY	DWG. NO.: A-I.I	CHECKED BY: ASHISH SRIVASTAVA	DEALT BY: MAHENDRA YADAV

D'MAN. JE. AE. EE. TP. CATP. SECRY.

ANB CONSULTANTS
Flat No. 306 III Floor
CASMANDA REGENT APARTMENTS
2, Park Road, LUCKNOW-226001
Ph. 2[illegible]

ANB CONSULTANTS
306, KASMANDA REGENT APARTMENTS
2, PARK ROAD, LUCKNOW-226001
PH. 0522-2238854
FAX. 0522-2618606

Scanned by CamScanner