PRODUCED BY AN AUTODESK EDUCATIONAL PRODUCT

SHRI KRISHNA VASS EXTENSION

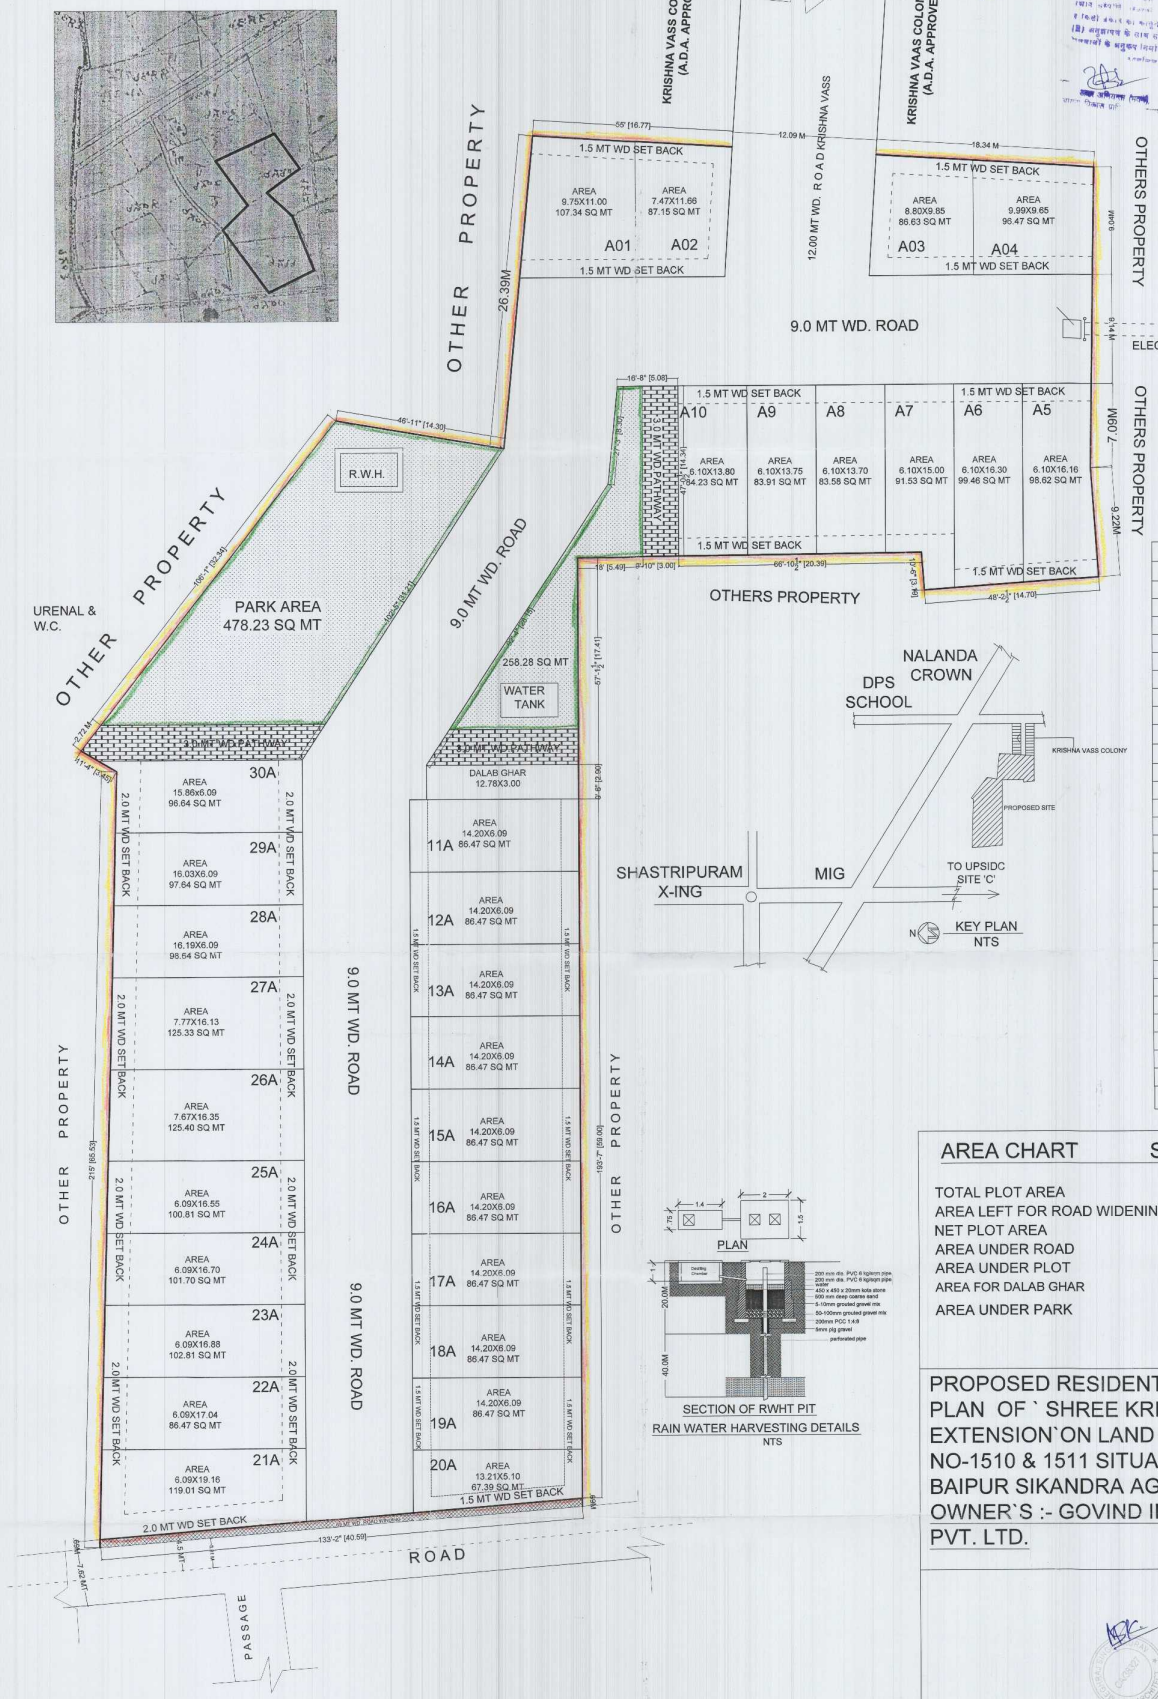

A1.	9.75X11.00 107.34 SQ MT	107.34 SQ MT
A2.	7.47X11.66 99.95 SQ MT	87.15 SQ MT
A3.	8.80X9.85 86.63 SQ MT	86.63 SQ MT
A4.	9.99X9.65 96.47 SQ MT	96.47 SQ MT
A5.	6.10X16.16 98.62 SQ MT	98.62 SQ MT
A6.	6.10x16.30 99.46 SQ MT	99.46 SQ MT
A7.	6.10X15.00 91.53 SQ MT	91.53 SQ MT
A8.	6.10x13.70 83.58 SQ MT	83.58 SQ MT
A9.	6.10x13.75 83.91 SQ MT	83.90 SQ MT
A10.	6.10X13.80 84.23 SQ MT	84.23 SQ MT
A11.	14.20X6.09 86.47 SQ MT	86.47 SQ MT
A12.	14.20X6.09 86.47 SQ MT	86.47 SQ MT
A13.	14.20X6.09 86.47 SQ MT	86.47 SQ MT
A14.	14.20X6.09 86.47 SQ MT	86.47 SQ MT
A15.	14.20X6.09 86.47 SQ MT	86.47 SQ MT
A16.	14.20X6.09 86.47 SQ MT	86.47 SQ MT
A17.	14.20X6.09 86.47 SQ MT	86.47 SQ MT
A18.	14.20X6.09 86.47 SQ MT	86.47 SQ MT
A19.	14.20X6.09 86.47 SQ MT	86.47 SQ MT
A20.	12.55X5.10 63.76 SQ MT	67.39 SQ MT
A21.	6.09X19.16 119.01 SQ MT	119.01 SQ MT
A22.	6.09X17.04 86.47 SQ MT	86.47 SQ MT
A23.	6.09X16.88 102.81 SQ MT	102.81 SQ MT
A24.	6.09X16.70 101.70 SQ MT	101.70 SQ MT
A25.	6.09X16.55 100.81 SQ MT	100.81 SQ MT
A26.	7.67X16.35 125.40 SQ MT	125.40 SQ MT
A27.	7.77X16.13 125.33 SQ MT	125.40 SQ MT
A28.	16.19x6.09 98.64 SQ MT	97.29 SQ MT
A29.	16.03X6.09 97.64 SQ MT	96.29 SQ MT
A30.	15.86x6.09 96.64 SQ MT	95.29 SQ MT
		2819.58

AREA CHART SQ MT

TOTAL PLOT AREA	4888.29	
AREA LEFT FOR ROAD WIDENING	28.06	
NET PLOT AREA	4860.23	100 %
AREA UNDER ROAD	1270.87	26.14 %
AREA UNDER PLOT	2819.58	58.01 %
AREA FOR DALAB GHAR	38.34	.788 %
AREA UNDER PARK	731.44	15.06 %

PROPOSED RESIDENTIAL LAY-OUT PLAN OF ` SHREE KRISHNA VASS EXTENSION`ON LAND KHASARA NO-1510 & 1511 SITUATED AT MAUZA BAIPUR SIKANDRA AGRA.
OWNER`S :- GOVIND INFRA PLANNER PVT. LTD.

Er. A.K.UPADHYAY
OFF : 56 JAIPUR HOUSE MARKET AGRA
PH: 0562-4051754, 9837008804,
OF: 9760702742

OWNER SING

SCALE:- 1:200

PRODUCED BY AN AUTODESK EDUCATIONAL PRODUCT