143

SD-01 LAYOUT PLAN

Greater Noida Industrial Development Authority
APPROVED
Vide Letter No. 2/6883 / 10-11-2...
Valid upto Date.....
Dy. Gen. Manager (P) HQ
Technical Checked & Verified By

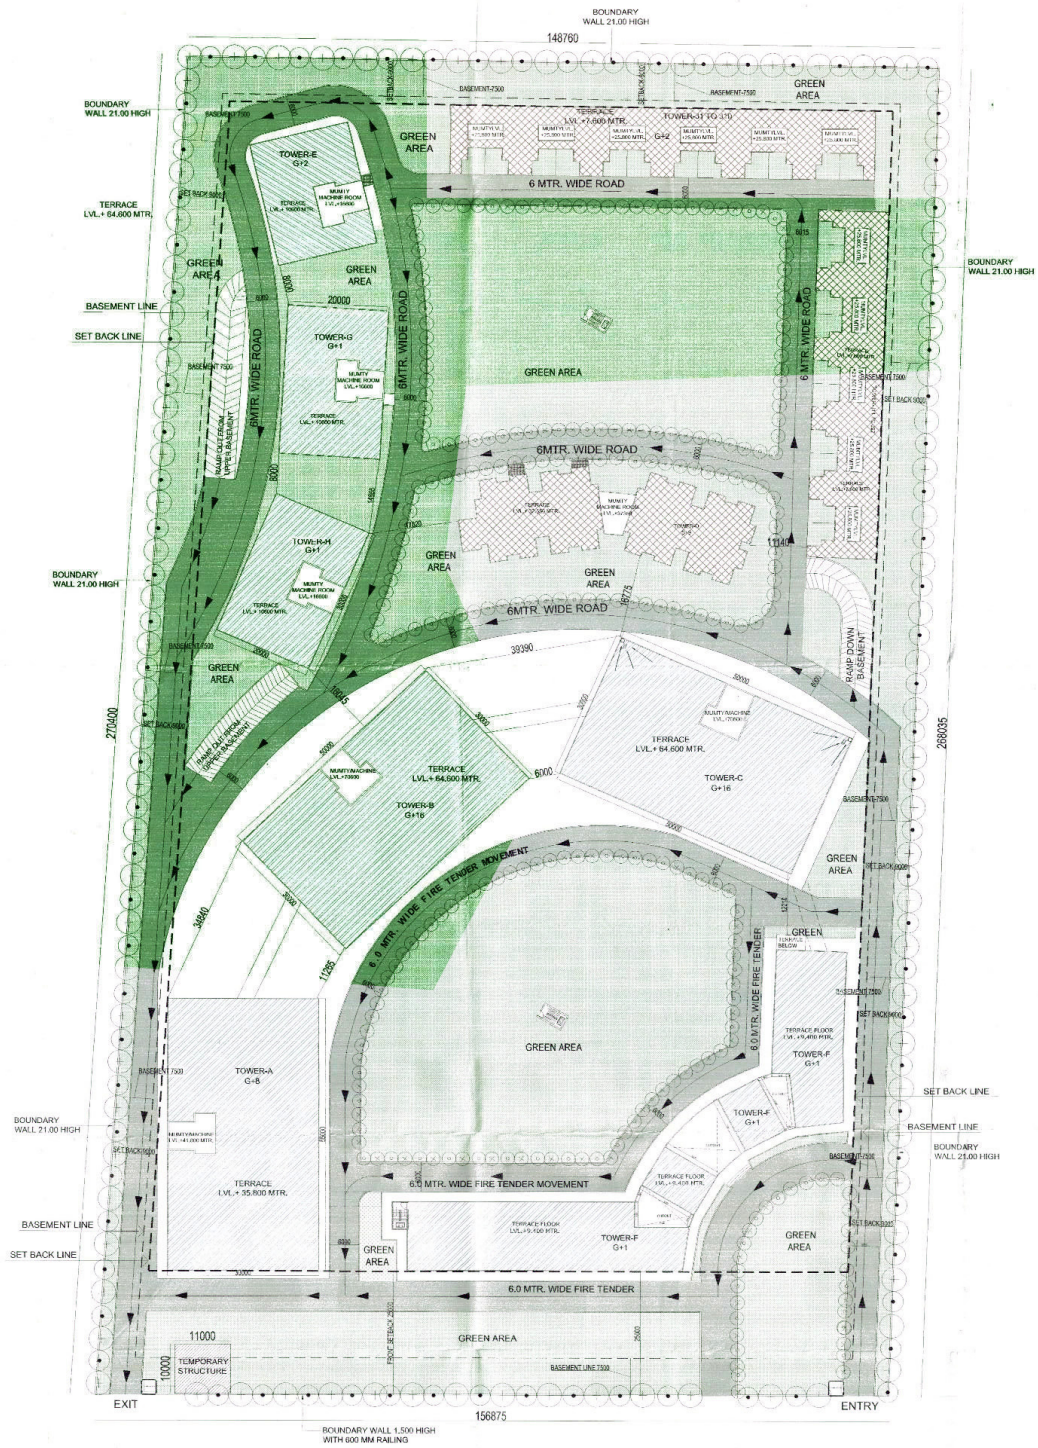

60.0 MTR. WIDE ROAD

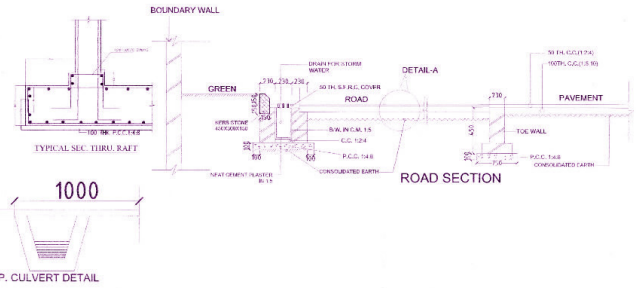

10 % RESIDENTIAL

85 % I.T.
5 % INSTITUTIONAL

GREEN AREA

11000
10000
TEMPORARY STRUCTURE

TOTAL AREA = 110 SQ.MT.

SUBMISSION DRAWING

DRG. TITLE:
LAYOUT PLAN

CLIENT:-
AVDESH INFOTECH PVT. LTD.

ARCHITECT:-
ARCHITECT CONSULTANT & PLANNERS
C-56/5, 3rd FLOOR, SECTOR-62, NOIDA - 201301
e-mail:- acplconsultant@gmail.com

DRAWN BY:-
SCALE: - 1:100
DRG. NO.
SD-01

PROJECT:
PROPOSED I.T. INDUSTRIES AND IT ENABLED SERVICES AT PLOT NO. 6-A, TECHZONE-IV, GREATER NOIDA, G.B. NAGAR, U.P.

SIGNATURE OF ARCHITECT

SIGNATURE OF OWNER
For Avdesh Infotech Pvt. Ltd.
Director