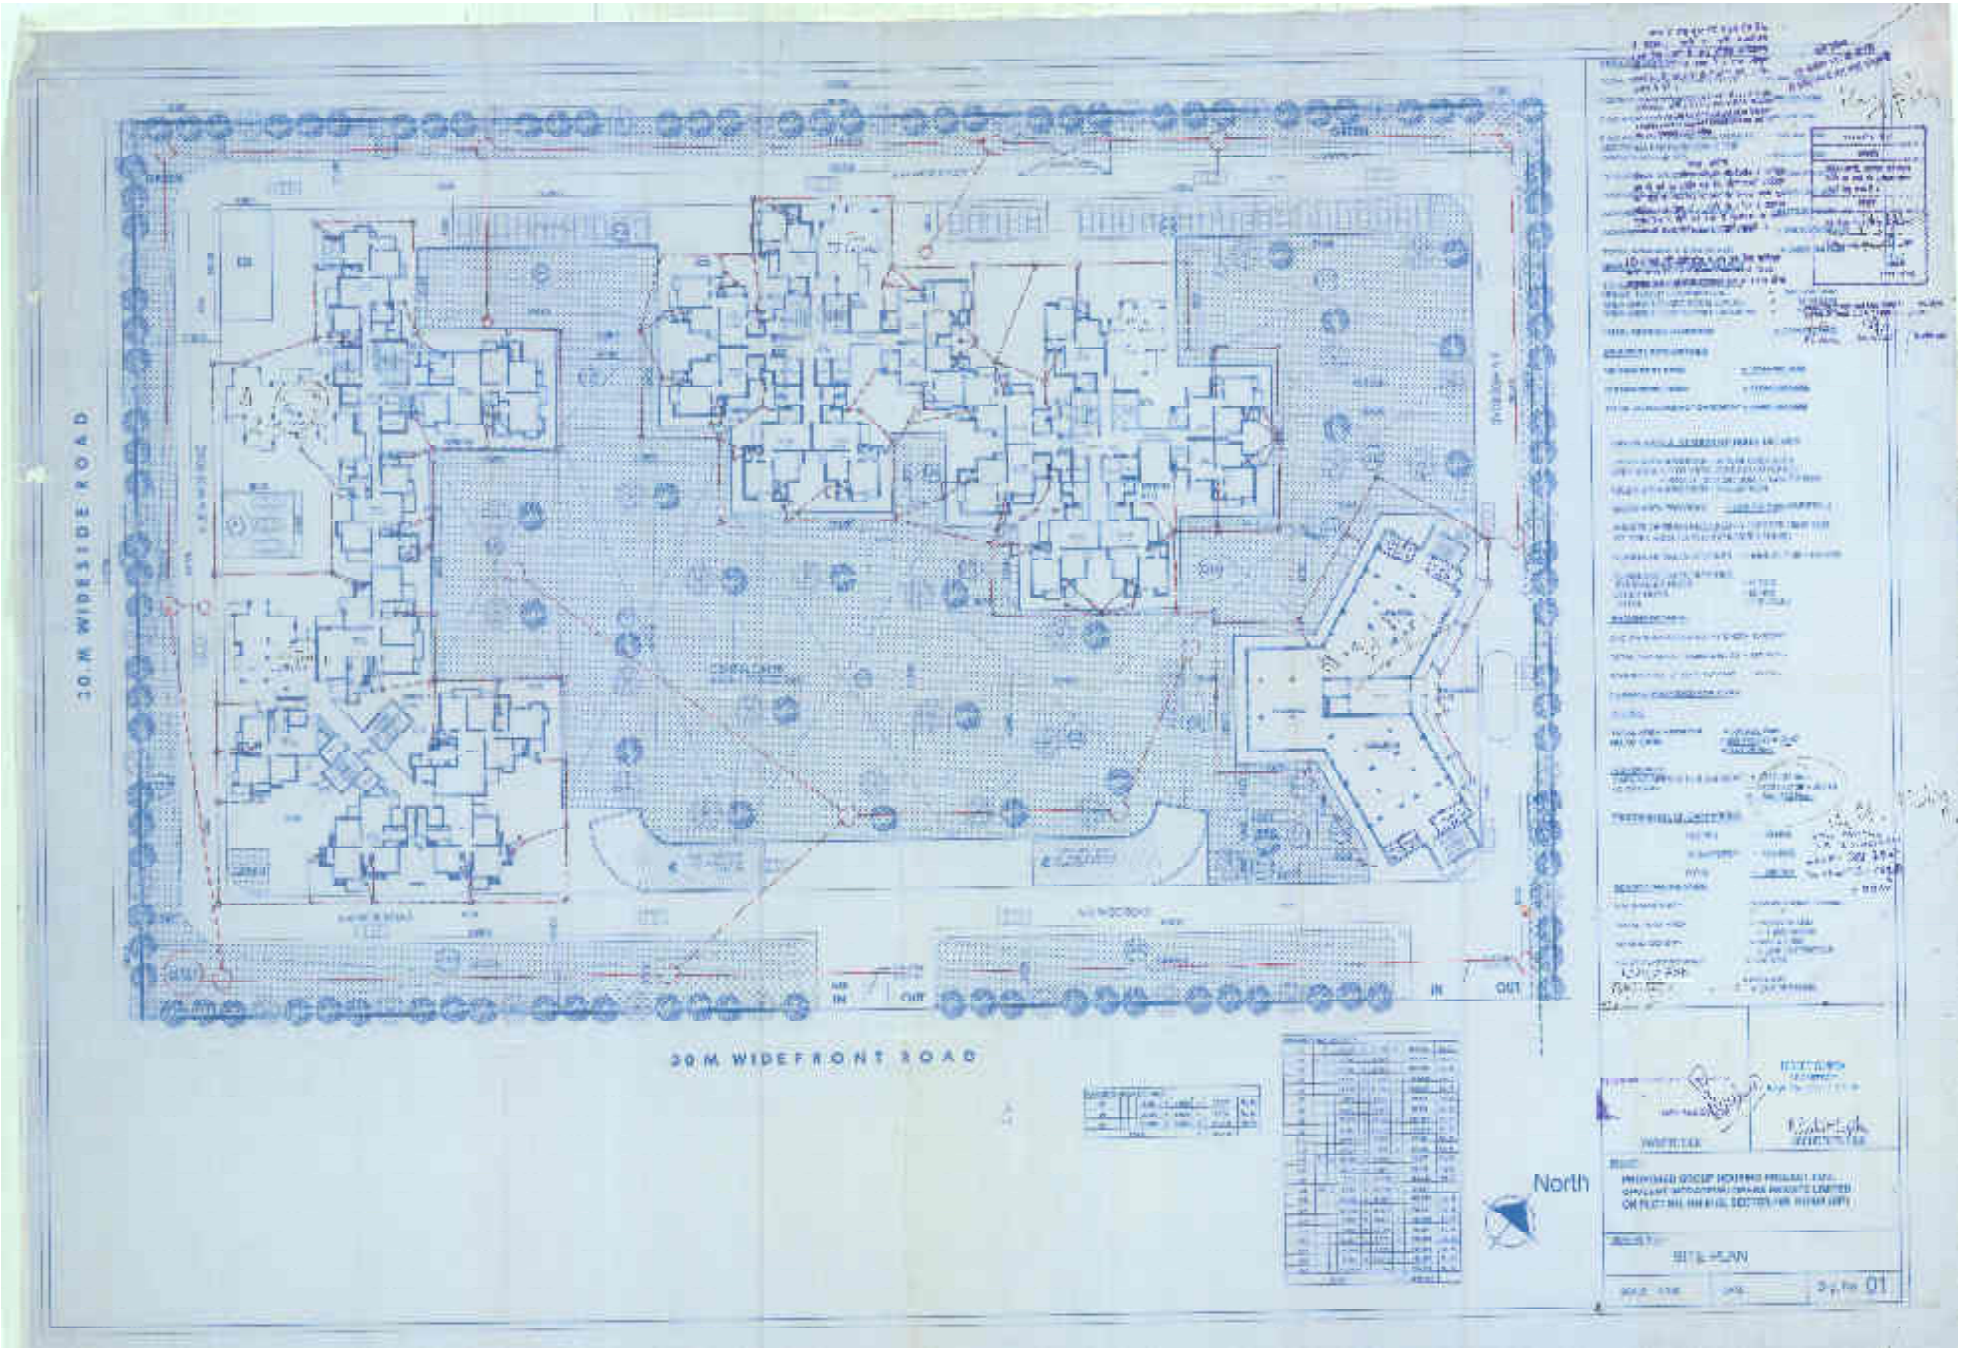
30 M WIDESIDE ROAD
30 M WIDEFRONT ROAD
IN
OUT
IN
OUT
North
SITE PLAN
01