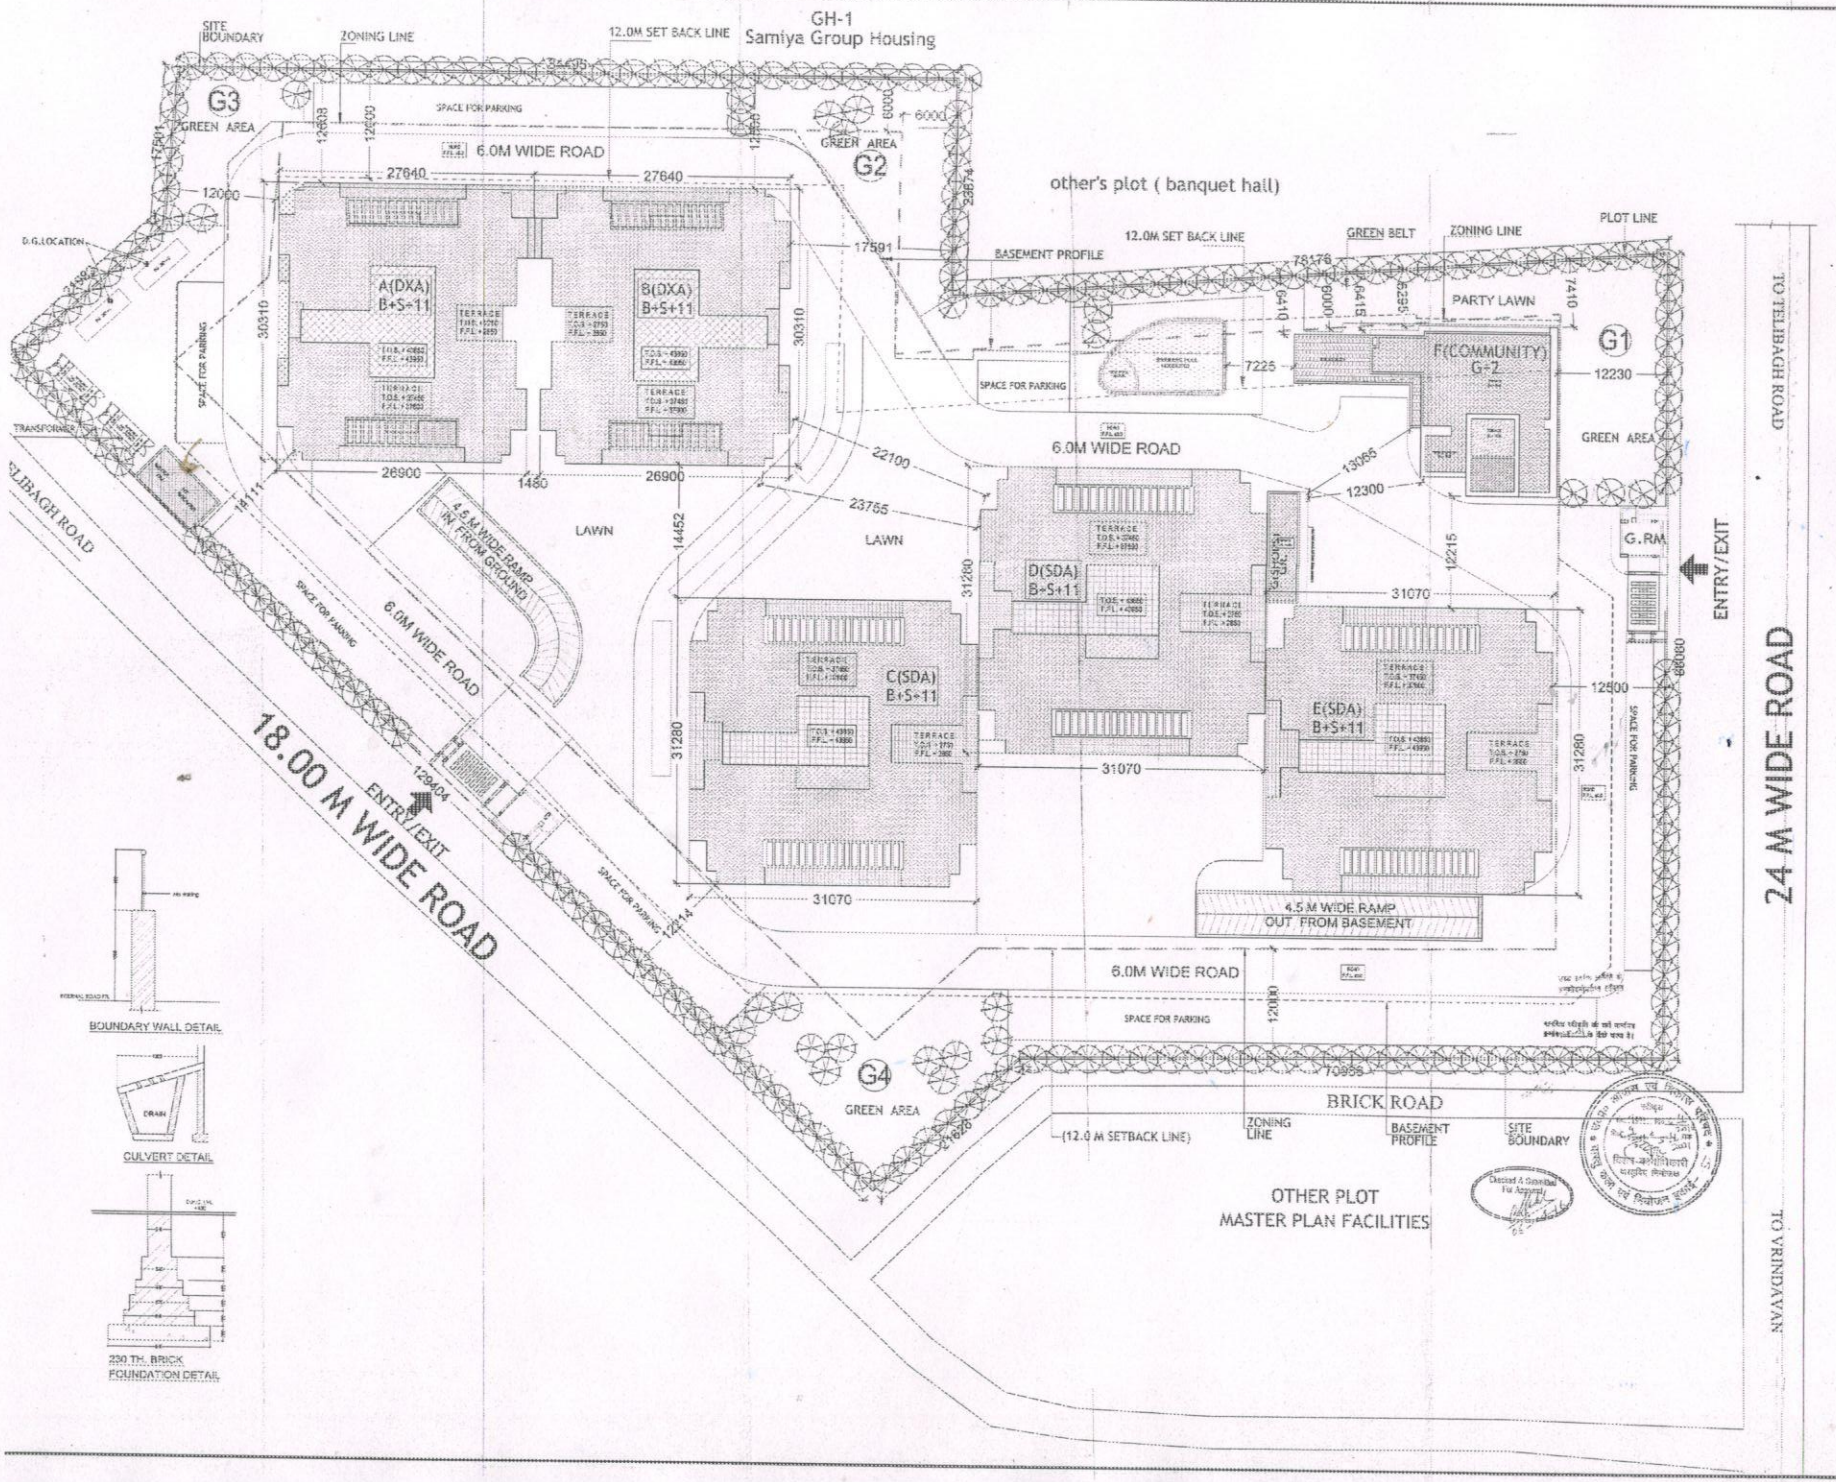

Key Plan-- SITE 01

NOTE- ALL DIMENSION & LEVELS ARE

ARCHITECTS:

GIAN P. MATHUR AND ASSOCIATES
C-15, East Of Kailash, New Delhi
T : 4638096 | F : 4659812
E : info@gpmarchitects.com | W : www.

ARCHITECT SIGNATURE :

GIAN P. MATHUR
ARCHITECT
B.Arch.,M.C.A.,A.I.A
CA No 839786

CLIENT :

ARMY WELFARE HOUSING ORGANIS.
SOUTH HUTMENTS, KASHMIR HOU
RAJAJI MARG, NEW DELHI-11001

OWNER SIGNATURE :

JOB TITLE :

SUBMISSION DRAWING

PROJECT :

AWHO-VRINDAVAN YOJNA
SECTOR - 6A, PLOT NO- GH-2, GH-3 &
VRINDAVAN AWAS YOJNA, LUCKNOW

DRAWING TITLE :

SITE PLAN

JOB NO. :

SCALE - 1:200

DATE : 25-08-2015

DRAWING : AWHO/ASAR

DEALT - PREETI | CHECKED BY : | REVISION

U.P. HOUSING AND DEVELOPMENT BOARD

ASSOCIATE ARCHITECT | ARCHITECT | CHIEF