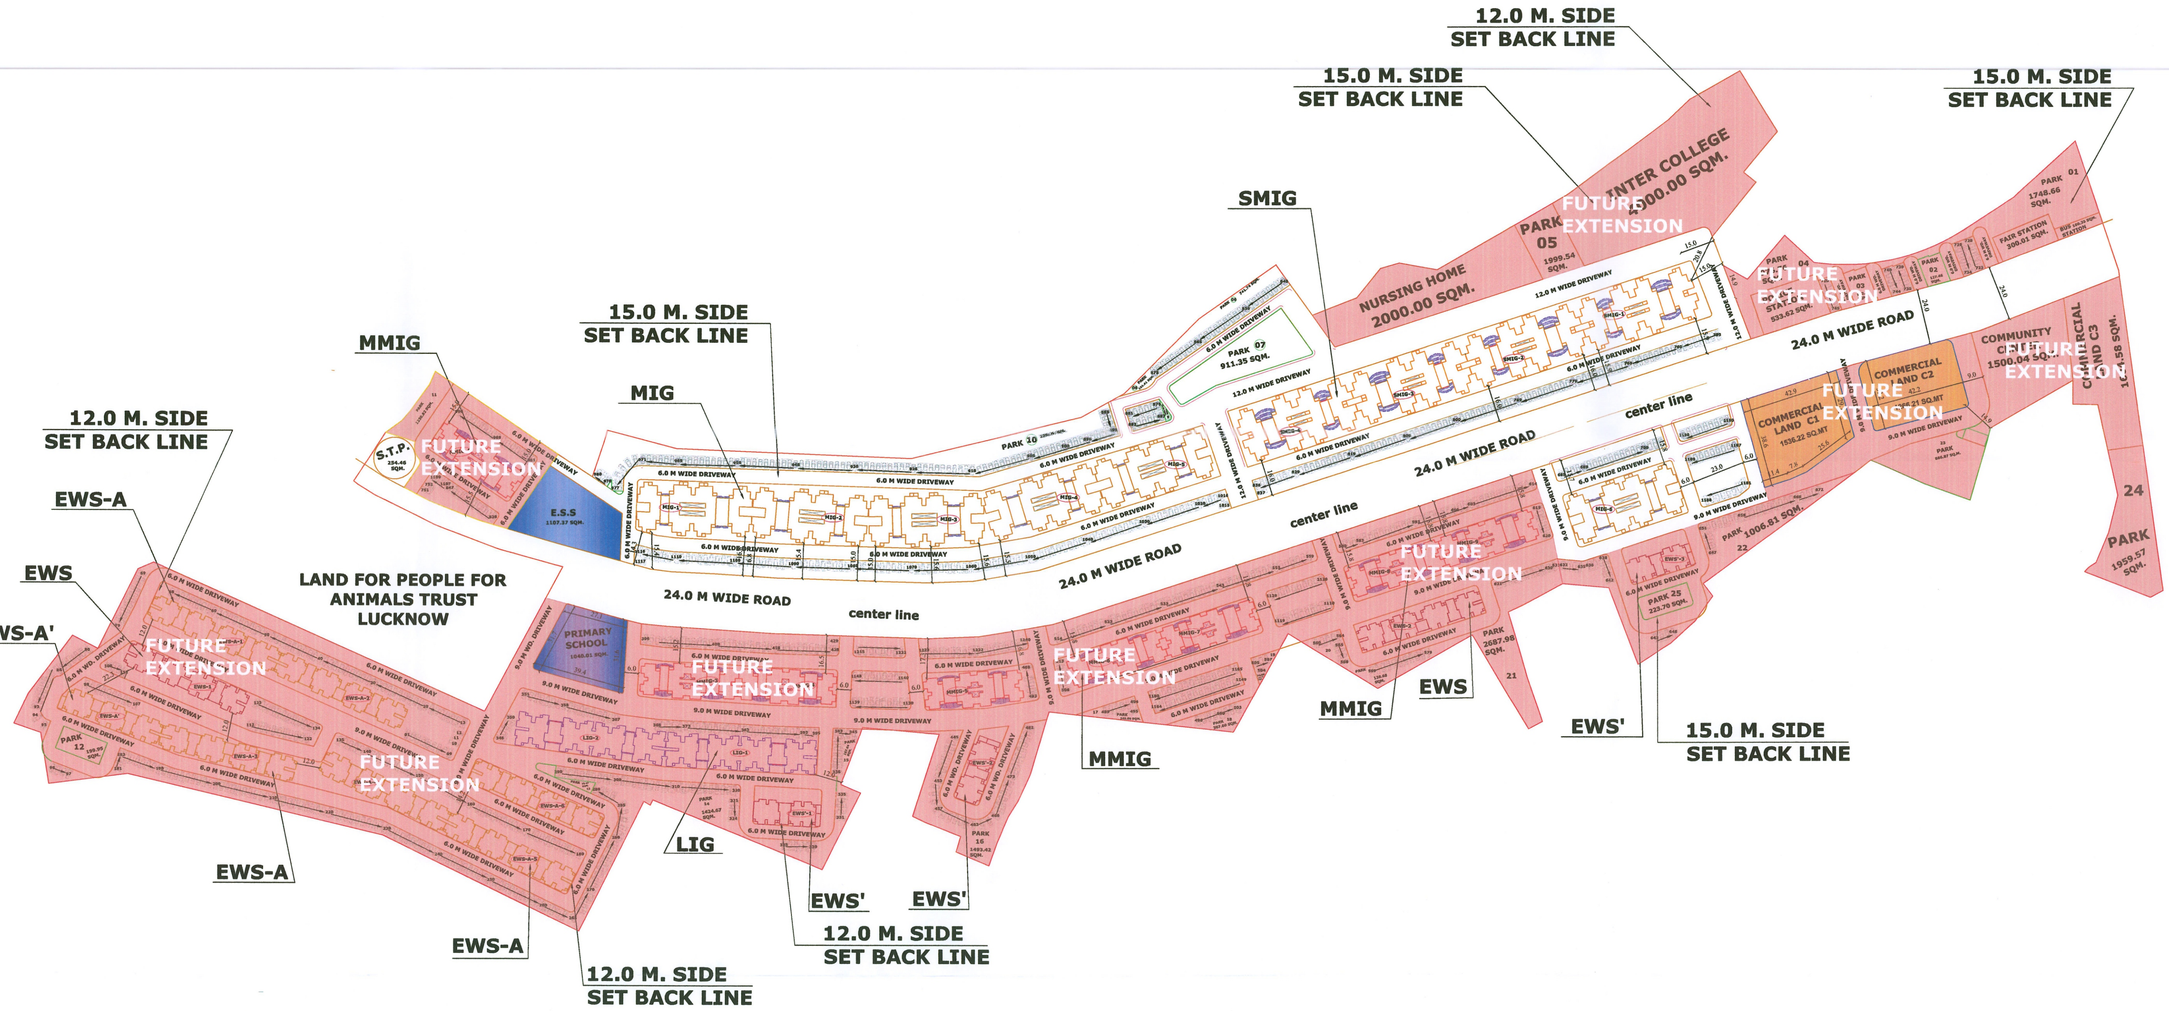

SUBMISSION DRAWING

NOTES -

SCALE = 1: 1000

AREA CHART	IN SQM.
TOTAL PLOT AREA -	139794
AREA OF COMPLETED SITE (MIG AND SMIG)	37003
AREA FOR FUTURE EXTENSION	102791

REFERENCES

SL. NO.	DESCRIPTION	REF.DRG.NO.

SIGN. OF ARCHITECT

L.D.A.

PROJECT MANAGEMENT CONSULTANT

LUCKNOW DEVOPLOVEMENT AUTHORITY

PROJECT

PROPOSED KABIR NAGAR DEVPUR PARA GROUP HOUSING SCHEME, LUCKNOW

LUCKNOW DEVOPLOVEMENT AUTHORITY

TITLE

SITE PLAN

PRPD. BY
CHKD. BY
APPVD. BY

DATE

DRAWING NO. KNDPGHS LDA/PARA LUCKNOW /-01

SHEET NO. A-1

सचिव
लखनऊ विकास प्राधिकरण

उपाध्यक्ष
लखनऊ विकास प्राधिकरण