## GREEN AREA DETAIL

| | | | | |
|---|---|---|---|---|
| 1 | GREEN-1 | 14904 | = | 11727 sq mt. |
| 2 | GREEN-2 | 2770 | = | 2770 sq mt. |
| 3 | GREEN-3 | 300.6 | = | 300.6 sq mt. |
| 4 | GREEN-4 | 1339 | = | 1339 sq mt. |
| 5 | GREEN-5 | 1845 | = | 1845 sq mt. |
| 6 | GREEN-6 | 420 | = | 420 sq mt. |
| 7 | GREEN-7 | 619 | = | 619 sq mt. |
| 8 | GREEN-8 | 3969 | = | 3969 sq mt. |
| 9 | GREEN-9 | 936 | = | 936 sq mt. |
| 10 | GREEN-10 | 1627 | = | 1627 sq mt. |
| 11 | GREEN-11 | 256 | = | 256 sq mt. |
| 12 | GREEN-12 | 1291 | = | 1291 sq mt. |
| 13 | GREEN-13 | 711 | = | 711 sq mt. |
| 14 | GREEN-14 | 1372 | = | 1372 sq mt. |
| 15 | GREEN-15 | 710 | = | 710 sq mt. |
| 16 | GREEN-16 | 28 | = | 28 sq mt. |
| 17 | GREEN-17 | 1459 | = | 1459 sq mt. |
| 18 | GREEN-18 | 377 | = | 377 sq mt. |
| 19 | GREEN-19 | 352 | = | 352 sq mt. |
| 20 | GREEN-20 | 40 x 2 | = | 80 sq mt. |
| 21 | GREEN-21 | 771 | = | 771 sq mt. |
| 22 | GREEN-22 | 558 | = | 558 sq mt. |
| 23 | GREEN-23 | 229 | = | 229 sq mt. |
| 24 | GREEN-24 | 725 | = | 725 sq mt. |
| 25 | GREEN-25 | 445 | = | 445 sq mt. |
| 26 | GREEN-26 | 1700 | = | 1700 sq mt. |
| 27 | GREEN-27 | 596 | = | 596 sq mt. |
| 28 | GREEN-28 | 37x4 | = | 148 sq mt. |
| 29 | GREEN-29 | 48 | = | 48 sq mt. |
| 30 | GREEN-30 | 35 | = | 35 sq mt. |
| | TOTAL | | = | 37443 sq mt. |

| LEGEND | nos |
|---|---|
| Cassia fistula - ever green- | 50 nos |
| Delonix regia - ever geen - | 50 nos |
| Salix babylonica -ever green | 50 nos |
| Dillenia indica - ever green | 50 nos |
| Bauhinia Purpurea - ever green | 50 nos |
| Putranjiva roxburghii-ever green | 50 nos |
| Grevillea robusta -ever green | 61 nos |
| TOTAL PROP. EVER GREEN TREES = | 361 nos |

| SURFACE PARKING AREA DETAIL | | | | |
|---|---|---|---|---|
| 1 | P-1 | 5.5 X 10 | = | 55 sq mt. |
| 2 | P-2 | 5.5 X 32 | = | 176 sq mt. |
| 3 | P-3 | 5.5 X 17 | = | 93 sq mt. |
| 4 | P-4 | 5.5 X 49 | = | 269 sq mt. |
| 5 | P-5 | 5.5 X 29 | = | 159 sq mt. |
| 6 | P-6 | 5.5 X 47 | = | 258 sq mt. |
| 7 | P-7 | 5.5 X 29 | = | 159 sq mt. |
| 8 | P-8 | 5.5 X 7 | = | 38 sq mt. |
| 9 | P-9 | 5.5 X 52 | = | 286 sq mt. |
| 10 | P-10 | 5.5 X 110 | = | 605 sq mt. |
| 11 | P-11 | 5.5 X 110 | = | 605 sq mt. |
| TOTAL | | | = | 2703 sq mt. |

PROPOSED SURFACE PARKING=2703 / 20 = 135.1
SAY 135 ECS PROVIDED

## LANDSCAPE CALCULATION

TOTAL PLOT AREA = 102949.00 SQ.M.
REQUIRED GREEN = 50% OF OPEN AREA
PROPOSED GROUND COVERAGE =17319.36 SQM

OPEN AREA = TOTAL PLOT AREA - (PROPOSED GC.+ FUTURE EXPANSION IN GC. ) / 2= 102949 - (17319.36+13500.0) / 2 = 36032.15 SQM
= 102949 - (30819.36) =72129.64/ 2 = 36064.82 SQM

PROPOSED GREEN = 37443.0 SQ.MT

REQUIRED NO. OF TREES = OPEN AREA /100
REQUIRED NO. OF TREES = 72129.64//100 = 721.2 SAY721 TREES
PROPOSED NO. OF TREES = 725 TREES

NOTE:- THE GREEN AREA PROVIDED ON SUM OF PROPOSED GROUND COVERAGE & FUTURE EXPANSION IN GROUND COVERAGE

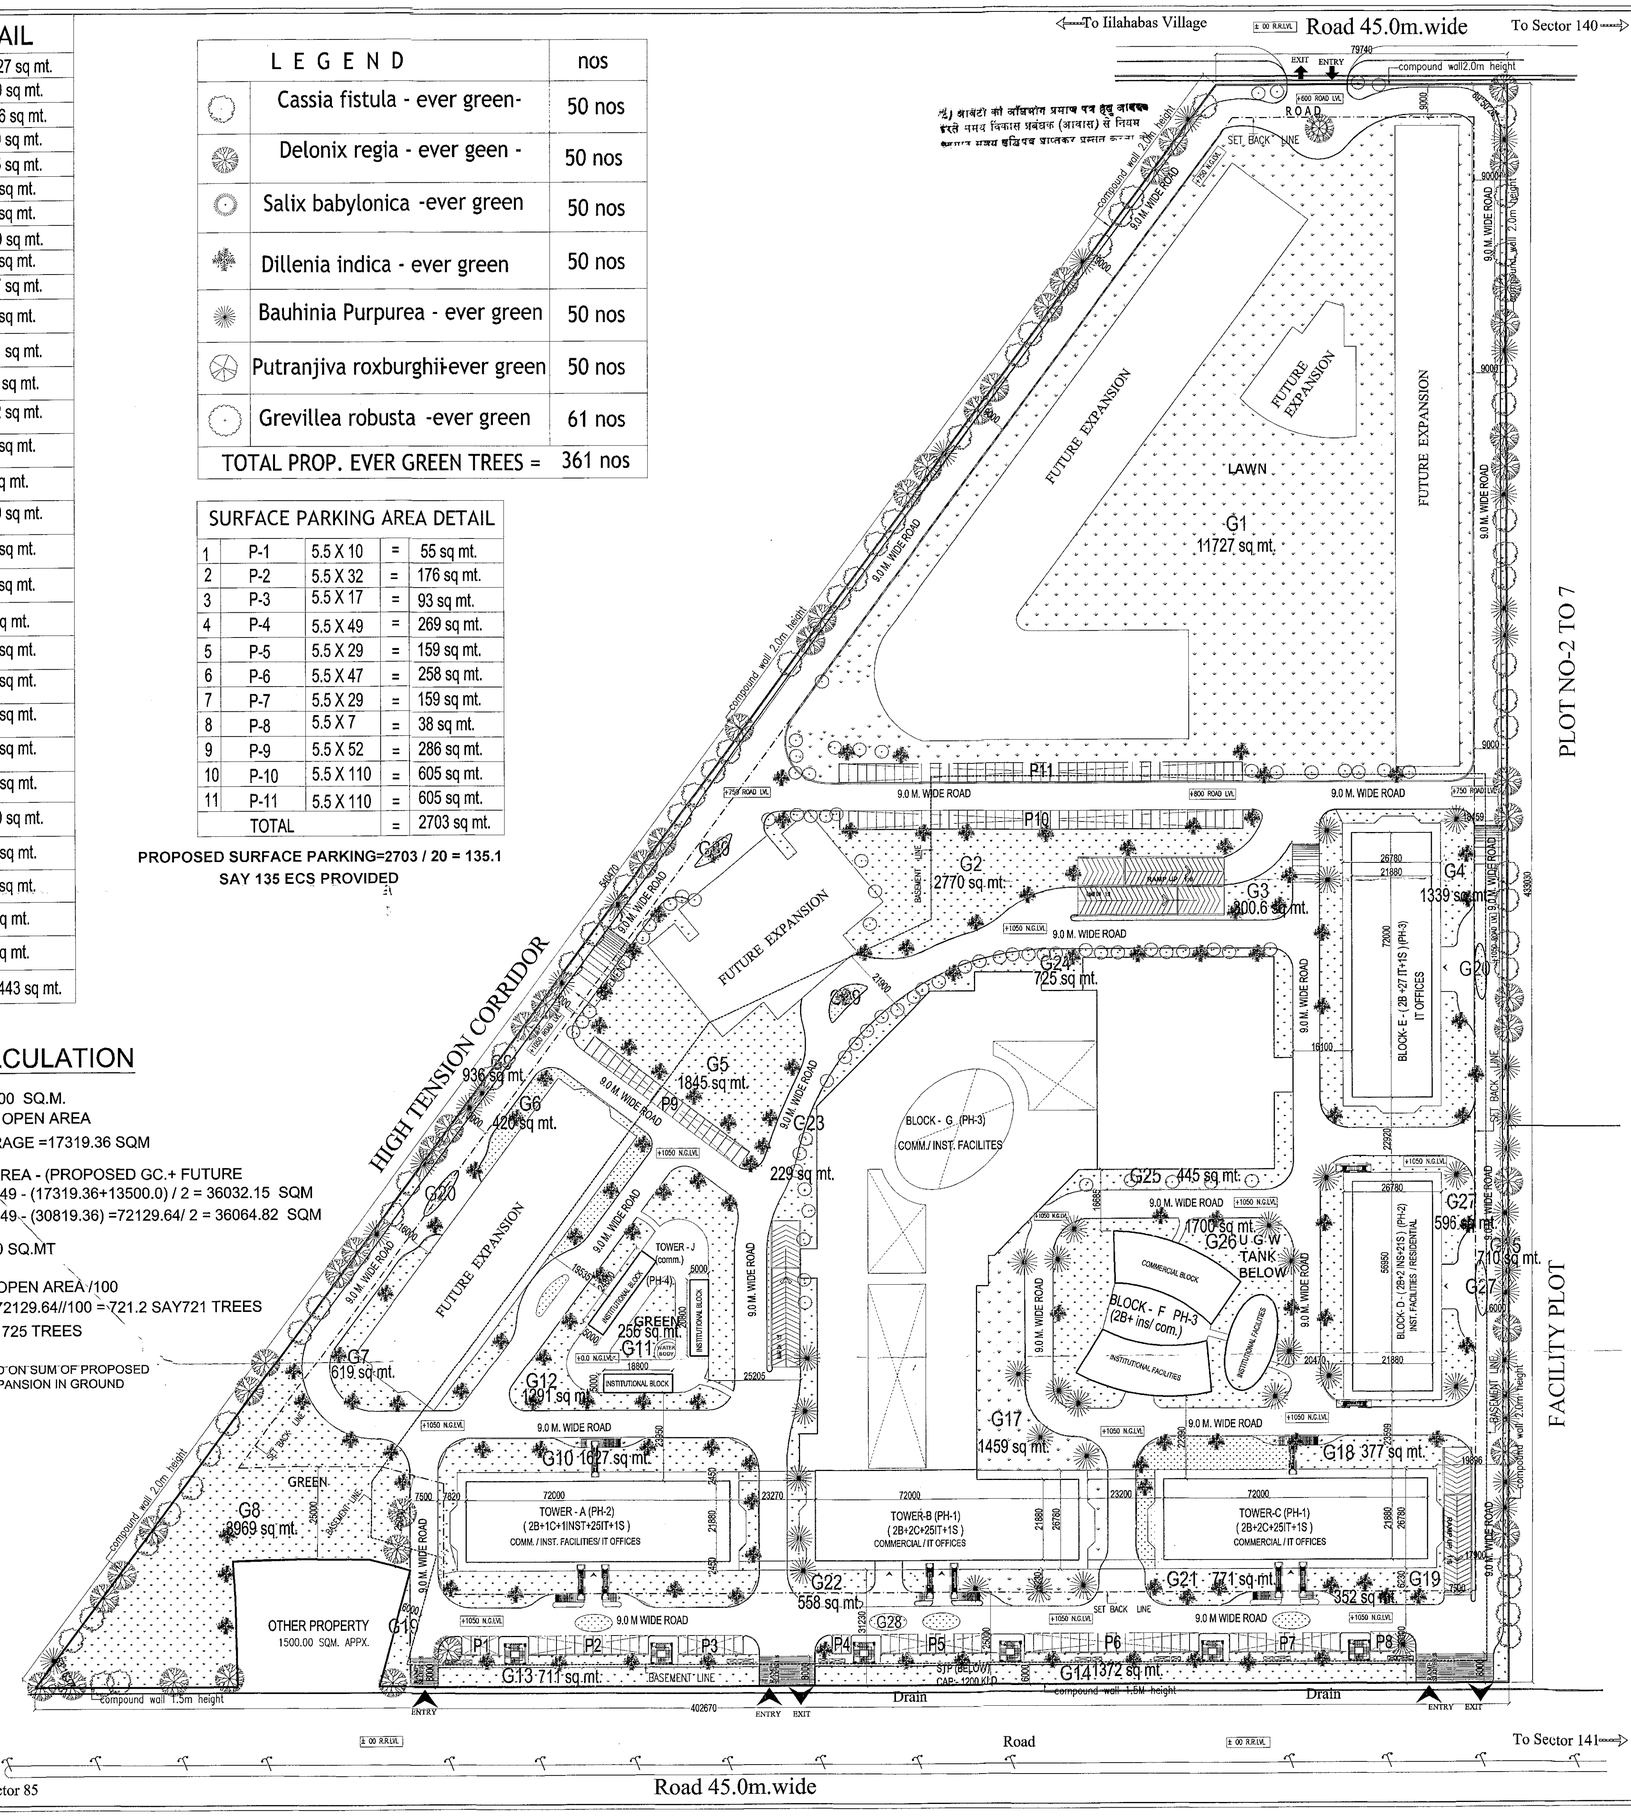


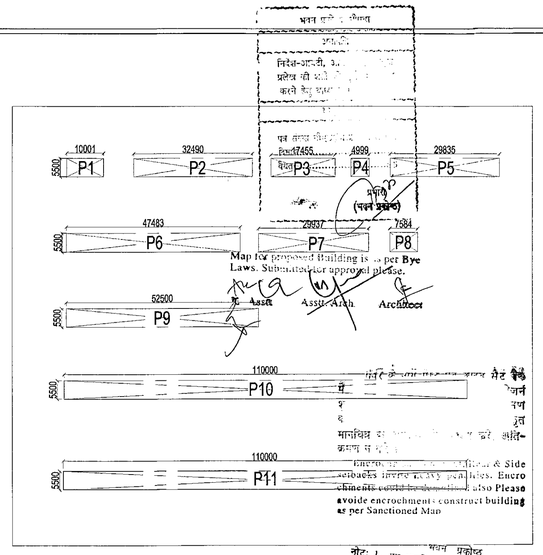


CBS International Projects Pvt. Ltd.
Authorised Signatory
Owener Sign

Architect Sign

SUBMISSION DRAWING

Title:-
LAYOUT PLAN
TOWER -A,B,C,D,E,F,G,J.

Project:-
NOIDA WORLD ONE
Plot No. 1, Sector- 90, Expressway,Noida.

Client:-
C B S INTERNATIONAL PROJECTS Pvt. Ltd.
Plot No.- 1, Sector-90, Noida Expressway,Noida. Tel:- 8882909090
Email: info@cbsinternational.net - Website: www.noidaworldone.com

Architects:-
SPACE COMBINE
( An ISO 9001:2000 Certified )
Architects,Engineers,Planners
project management consult.
A1/112 SAFDARJUNG ENCLAVE,
NEW DELHI -110029
PH : 011-46150000
E-mail:spacecombine@rediffmail.com

Drawing released for:-
☐ APPROVAL ■ SUBMISSION
☐ ADVANCE COPY ☐ CONSTRUCTION

drg. no.:
scale: 1:500 date: MAY 2017
drawn by: ckd by: