[REVISED PLAN]

LAYOUT PLAN

S-01

NOTE:-
- TOWER A IS TYPICAL
- TOWER B & C ARE SIMILAR
- TOWER D IS TYPICAL
- TOWER E IS TYPICAL
- TOWER F IS TYPICAL
- TOWER G IS TYPICAL
- TOWER H IS TYPICAL
- TOWER J IS TYPICAL

NOTE 2
- AREA CHART IS IN SHEET NO. -S-02

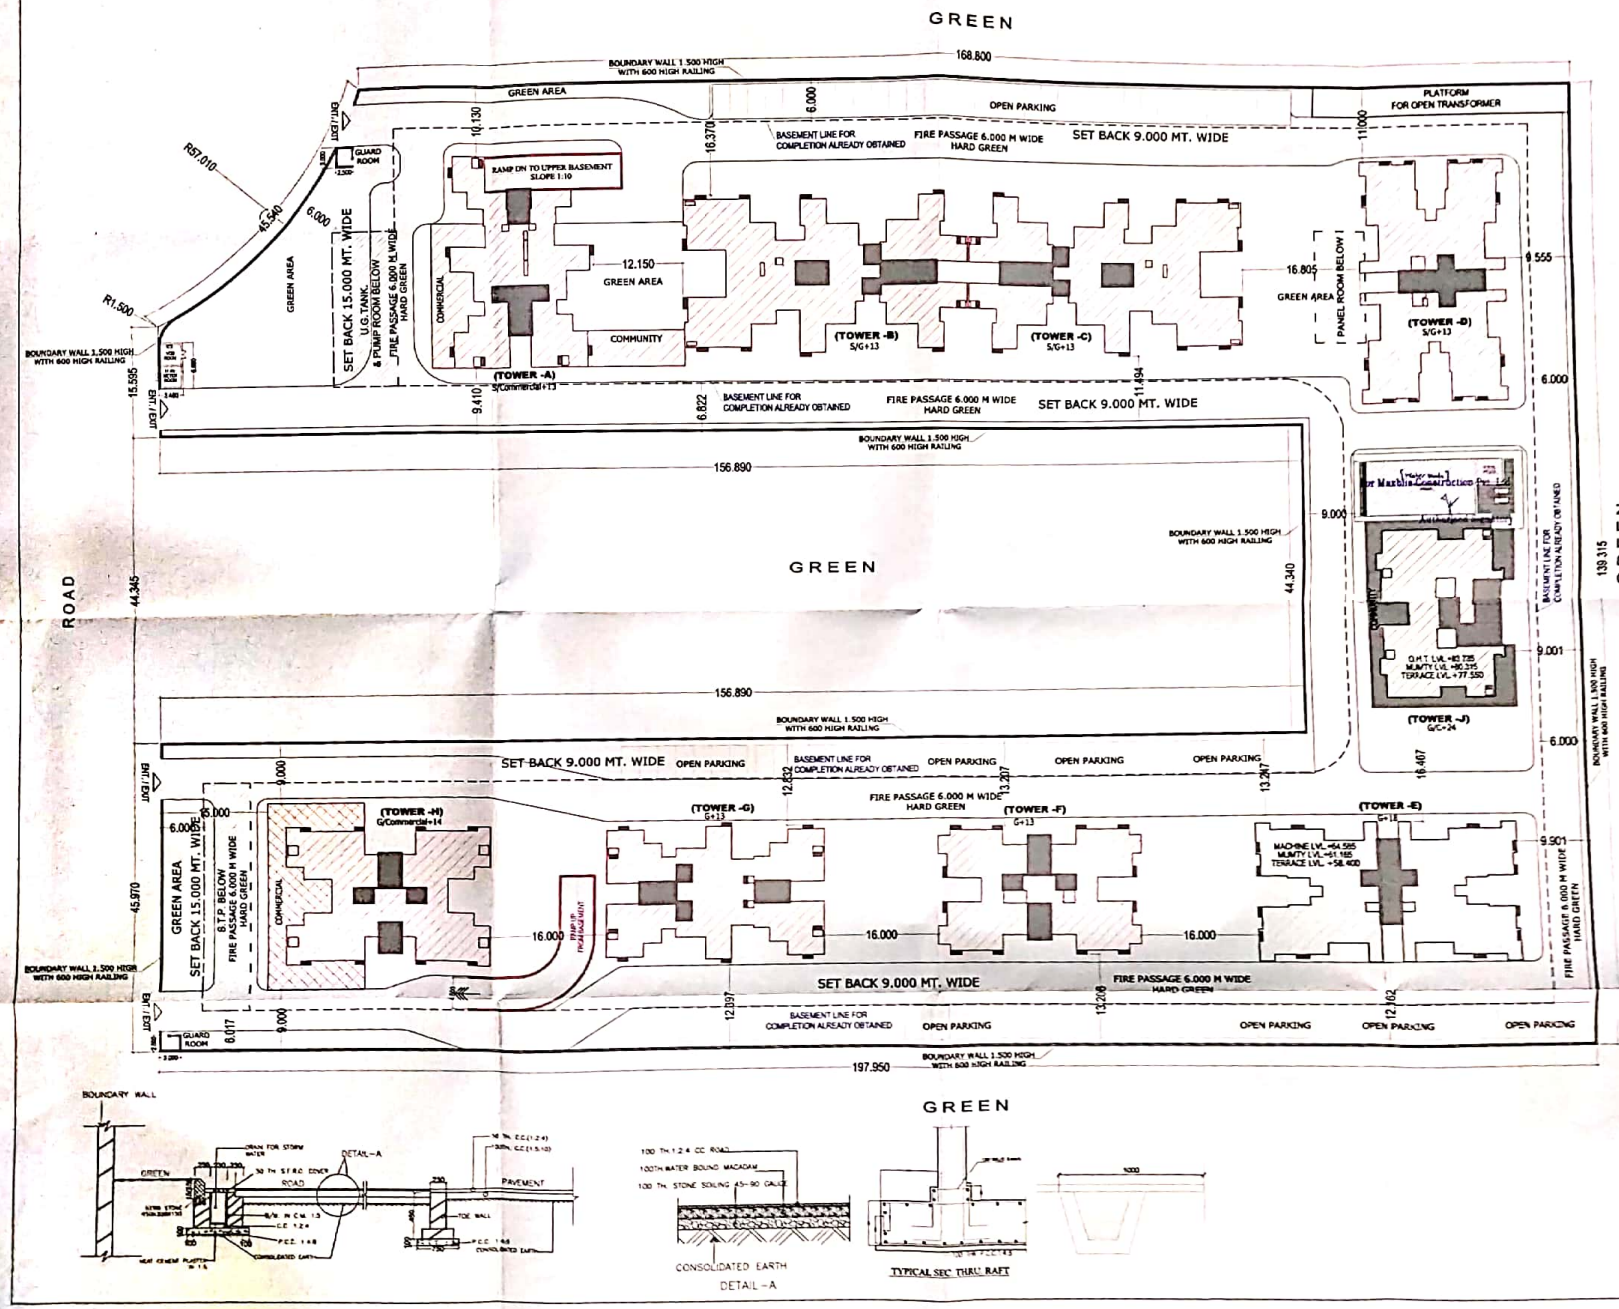

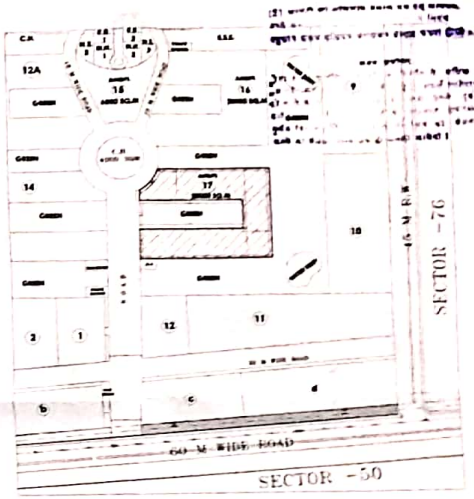

LOCATION PLAN

N

COMPLETION ALREADY OBTAINED TOWER

SANCTION APPLIED TOWER

PROJECT TITLE:-

REVISED SUBMISSION (TOWER-E&J) FOR GROUP HOUSING AT PLOT NO. GH-17, SEC- 75, NOIDA FOR - M/S MAXBLIS CONSTRUCTION PVT. LTD.

DRAWING TITLE:-

LAYOUT PLAN — S-01

SCALE

DATE

DRAWN

JOB NO.

DEEPAK MEHTA & ASSOCIATES

ARCHITECTS, PLANNERS, INTERIOR, LANDSCAPE & INTERIORS

PLOT NO. 18 ABHINAV PLAZA L.S.C. MAYUR VIHAR PH-II, DELHI-91

Architect Dhiraj Mehta

COA/ST/0640

Plot No. 18, Abhinav Plaza LSC

Mayur Vihar Ph-II, Delhi-91

Directors Sign

For Maxblis Construction Pvt. Ltd.

Authorised Signatory

Directors Sign

Scanned by CamScanner