19

No. 45/75 type Homes. (Semi finished)

JREC. No :- L.O.P./Shahabad/Hardoi/2015/18

PROPERTY DETAIL			
S.NO	HOUSE / PLOT	SIZE	NO.
1.	HOUSE TYPE - 18/ 40	4.85X8.40 M.	33
2.	HOUSE TYPE - 45/ 75	6.00X12.50 M.	38
3.	HOUSE TYPE - 53/ 127	8.50X15.00 M.	13
4.	RESIDENTIAL PLOT	140.50 Sqm. (APP.)	01
	RESIDENTIAL PLOTS TOTAL		85

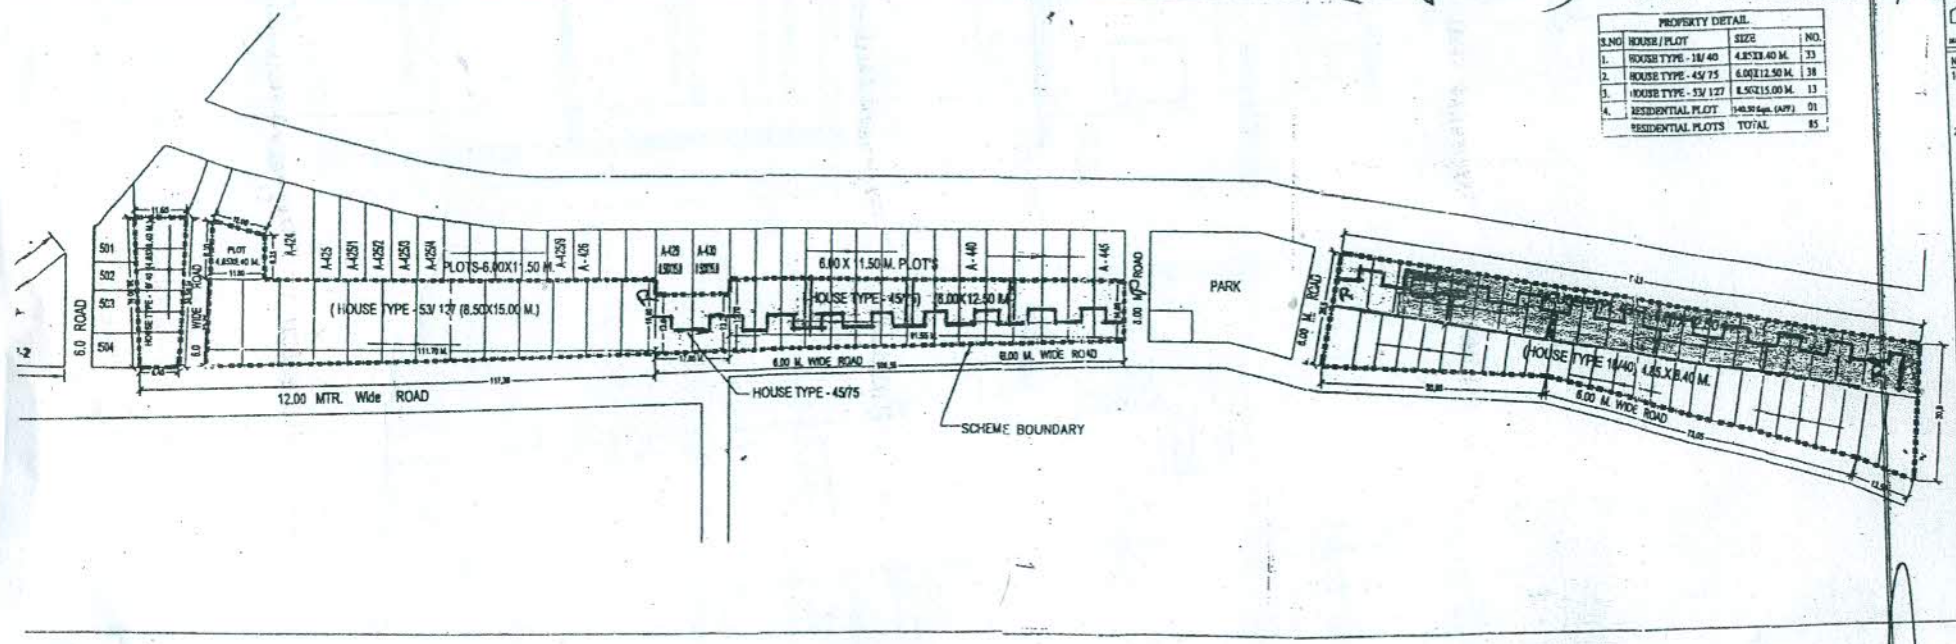

UPAVAS LUCKNOW

PART LAY OUT P

SHEET NO.

SHAHA BAD YOJNA

NOTES:

1- THIS PART PART LAY-OUT PLAN HAS BEEN PRE AS PER INFORMATION RECEIVED BY Ex.Eng.N. VIDE HIS LETTER NO -269/TC-5/06 DATED- 22 /0 & 1421/TC-5/40 DATED-29/05/2015.

2. THIS PART LAY-OUT PLAN HAS BEEN FINALIZE FEASIBILITY RECEIVED BY N. K. -12, VIDE HIS NO.- 2339/ TC-5/89 DATED- 08.09.2015 & 1421/TC-5/40 DATED-29/05/2015.

3. THIS PART LAY-OUT PLAN HAS BEEN FINALIZE FEASIBILITY RECEIVED BY EX. EN. N.K.-12, V LETTER NO.- 2540/ TC-5 /57, DATED- 30.09.20

N

ARCHITECTURE AND PLANNING
U.P.AVAS EVAM VIKAS PARISHA

PROPOSED PART LAY - OUT P
OF SHAHA BAD YOJNA, HA

DATE -	01-10-2015
ANSHU ARCH.ASSTT.	
R.B.MORYA ASSTT.ARCH.PLANNER	
ASHOK KUMAR SINGH ARCHITECT PLANNER	
CHIEF ARCH. PLANNER	

JE AE JE(T) EE