PRODUCED BY AN AUTODESK EDUCATIONAL PRODUCT

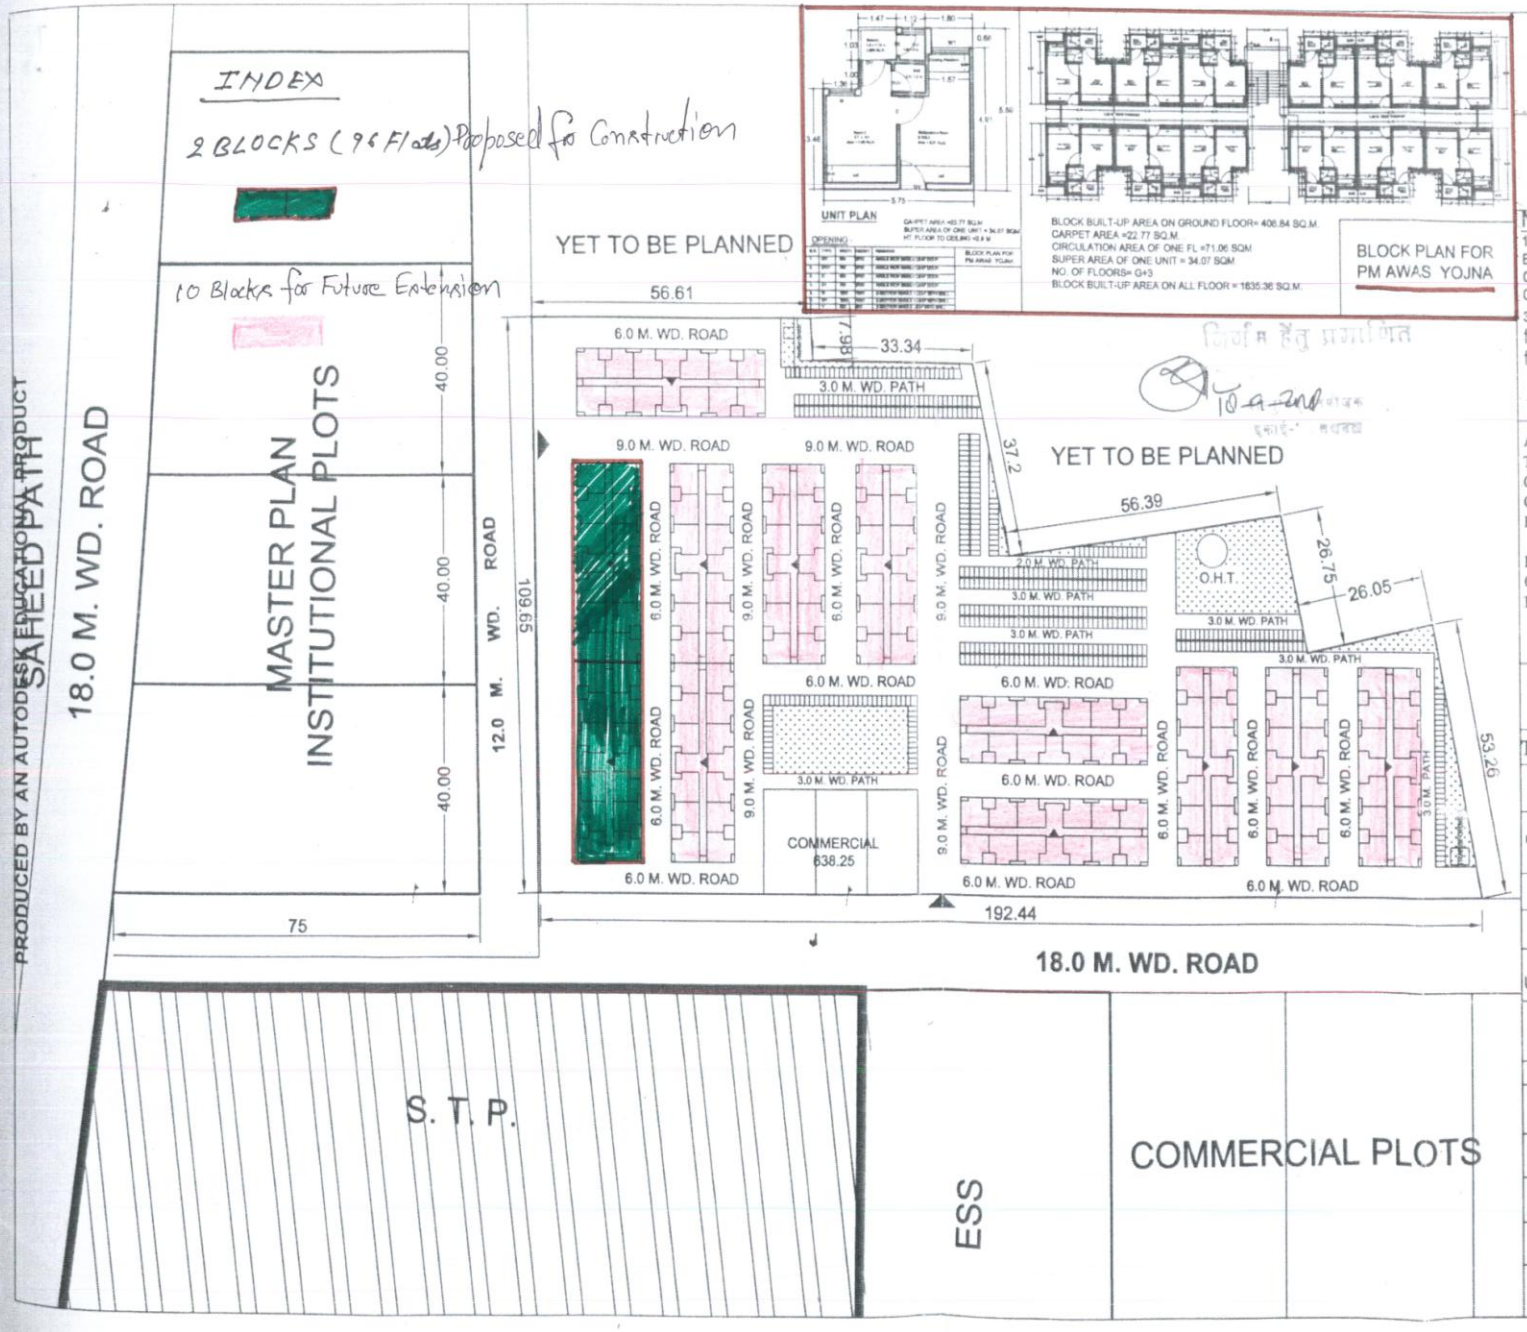

ISO-9001:2000

UPAVP
ARCHITECTURAL AND PLANNING SECTION
MEELOR COMPLEX, INDIRA NAGAR
LUCKNOW-226016
Email: uphdb@sancharnet.in

LAYOUT PLAN OF PMAY

SHEET NO. -

DRG.NO. POCKET - 2 AVADH VIHAR YOJNA, LUCKNOW.

NOTE :- UPHDB/APB/JN-4/[illegible]/[illegible]/[illegible]

1.THIS LAYOUT PLAN HAS BEEN PREPARED ON THE BASIS OF INFORMATION RECEIVED FROM EX. EN.-C.D.-14, VIDE HIS LETTER NO.. 1308/Y-57/16 DATED 05.09.2018.

3.प्रधानमंत्री आवास योजना के अर्न्तगत परिषद को दिये गये निर्धारित लक्ष्य के सापेक्ष उक्त योजना में भवनों का निर्माण डिमाण्ड सर्वे के आधार पर कराया जाना है।

AREA STATEMENT-

TOTAL LAND AREA	- 15917.21 SQM (1.591 Hec)
COMMERCIAL/COMMUNITY	-638.25 Sqm.
GREEN AREA	-1067.22 Sqm.(6.70%)
PARKING	- 576 NO.(1152.00 Sqm.) @ 2 Sqm./FLAT
BLOCK AREA	- 408.84 Sqm.
GROUND COVERAGE	- 4906.08 Sqm.(30.82%)
F.A.R.	- 1.28

E.W.S. TYPE DESIGN

UNIT CARPET AREA - 22.77 SQ.MT.

SUPER AREA OF ONE FLAT - 34.07 SQ.MT.

TOTAL LAND AREA - 15917.21 SQ.MT.

RESIDENTIAL:- TOTAL UNITS - 576

PARTICULAR	NO. OF BLOCK	NO. OF UNIT IN EACH BLOCK	NO. OF FLOOR	TOTAL UNITS	UNIT AREA (SQ.MT.)	SUPER AREA OF UNIT (SQ.MT.)
E.W.S.	12	48	G+3	576	22.77	34.07

ARCHITECTURE & PLANNING UNIT- 4
U.P. AVAS EVAM VIKAS PARISHAD LUCKNOW.

LAY-OUT PLAN OF PMAY
POCKET - 2, AVADH VIHAR YOJNA, LUCKNOW.

DATE	: 12-09-2018
R. S. MAURYA DIP. ARCH. ARCH. ASSTT.	12/09/18
ALOK VERMA B. ARCH. B. PLANNING (A.U.T.P.) ASSTT. ARCH. PLANNER	12.9.18
SANJEEV KASHYAP B. PLANNING, B. PLANNING (RIVER/RESIDENTIAL PLANN.) T.A.P. ARCHITECT PLANNER	12-9-2018
S. K. RAITANI CHIEF ARCHITECT PLANNER	12/9/18
AJAY CHAUHAN I. A. S. AVAS AYUKT	

PRODUCED BY AN AUTODESK EDUCATIONAL PRODUCT