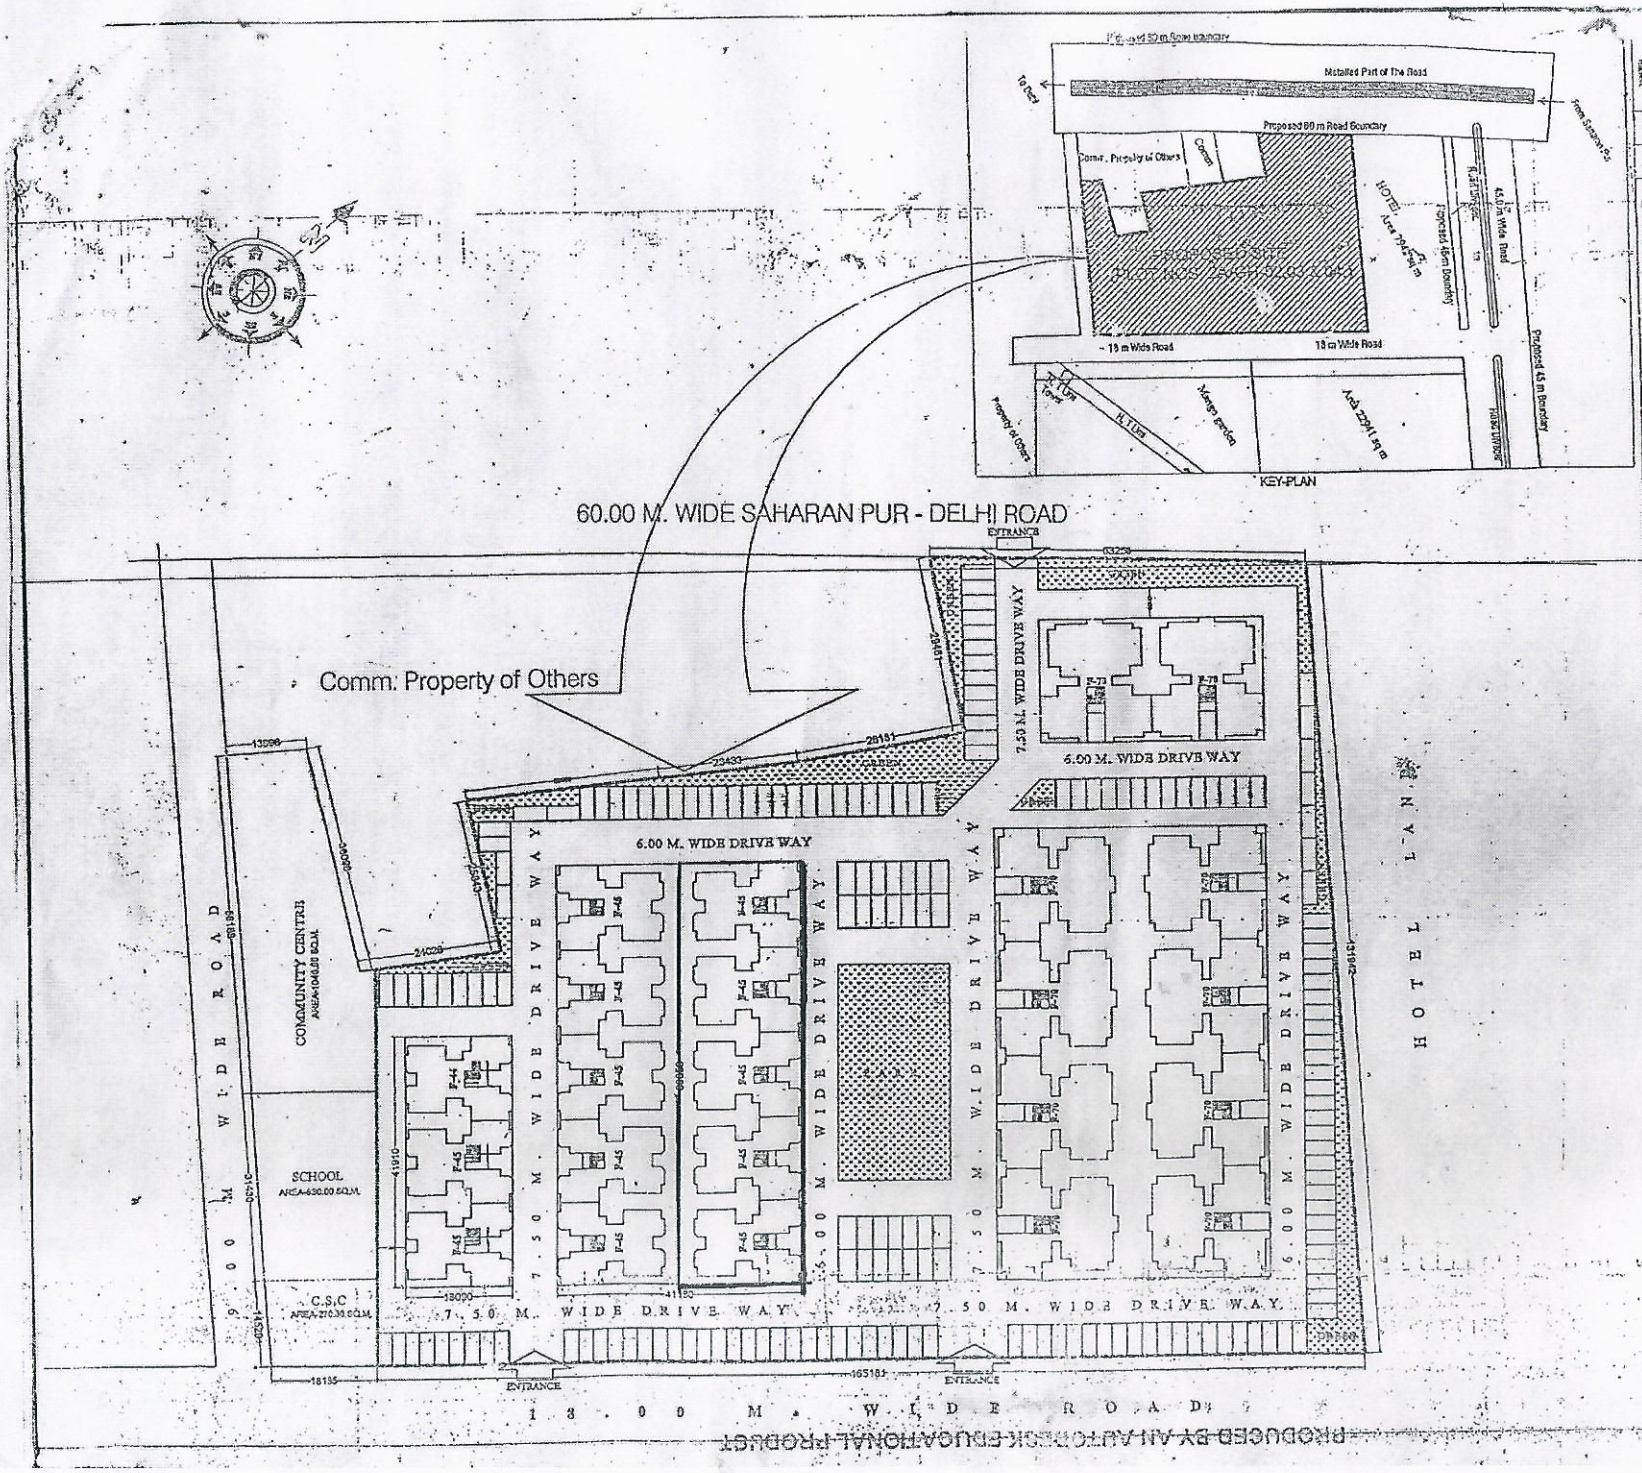

ARCHITECTURAL AND PLANNING UNIT-I
NEELGIRI COMPLEX, INDIRA NAGAR, LUCKNOW
Email : uphdb@sachamet.in

DRG. NO:

FILE NO. SHEET NO.

NOTE:-
1. THIS PART LAY OUT PLAN HAS BEEN PREPARED ON THE BASIS OF INFORMATION RECEIVED FROM E.E. CD.-32 VIDE HIS LETTER NO.985/Y-23.07. DATED-20.08.2015. & RECOMMENDED BY SE2 IN THE DISCUSSION.

PARTICULARS

TOTAL PLOT AREA 174900 SQ.M.
(EXCLUDING COMMUNITY CENTRE, C.S.C. & SCHOOL)

S.N.	PLAN TYPE	NO. OF BLOCK	NO. OF FLATS PER BLOCK	NO. OF FLOOR	TOTAL FLATS	SALEABLE AREA (SQ.M.)	TOTAL BLOCK AREA (SQ.M.)	TOTAL OF AREA (SQ.M.)	BALANCE COMMON PLOT
(A)	F-45	13	13	G+3	208	34.07	17939	2338.20	
(B)	F-70	10	15	G+3	150	59.71	27854	2723.15	
	TOTAL	21			358			5127.19	29.32%

F.A.R. ACHIEVED 1.17

CAR PARKING PROVIDED

नियमानुसार प्रमाणित
वास्तुविद नियोजक
इकाई-I

PROJECT
PROPOSED LAYOUT PLAN FOR F-45 & F-70 TYPE G+3 STORIED FLATS IN SECTOR-2A, SHAKUMBHARI YOJNA, SAHARAN PUR.

DRG. TITLE
PROP. LAYOUT PLAN FOR F-45 & F-70 TYPE FLATS ON PLOT NOS. 2A/GH-02,03 & 04.

DATE : 11.03.2016

SCALE: In m.
10 5 0 15 30m

V.B.PATHAK DRAUGHT'S MAN	
SUBODH KUMAR DIP.ARCH.AIA ASSTT. ARCH. PLANNER	22.2.21
G.J.YADAV B.ARCH. ARCHITECT PLANNER	24/2/21
CHIEF ARCHITECT PLANNER	
RUDRA PRATAP SINGH I.A.S. AVAS AYUKT	