SITE PLAN OF GROUP HOUSING PLOT-NO.GH-01 SEC.- 6, PALM WOOD - ENCLAVE, WAVE CITY, NH-24, GHAZIABAD.

TOTAL PLOT AREA =13188.26 SQ.MT

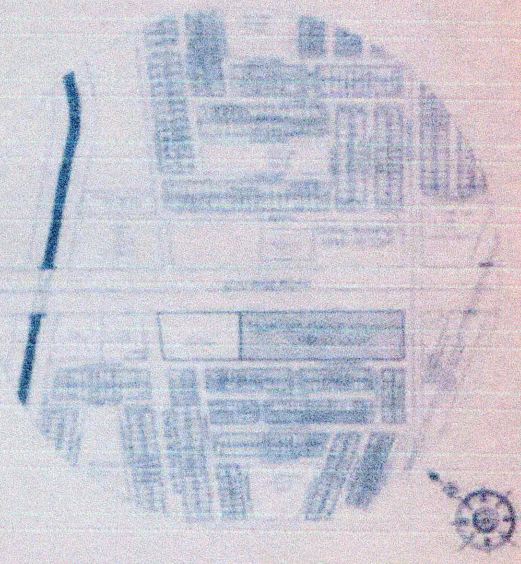

LOCATION PLAN

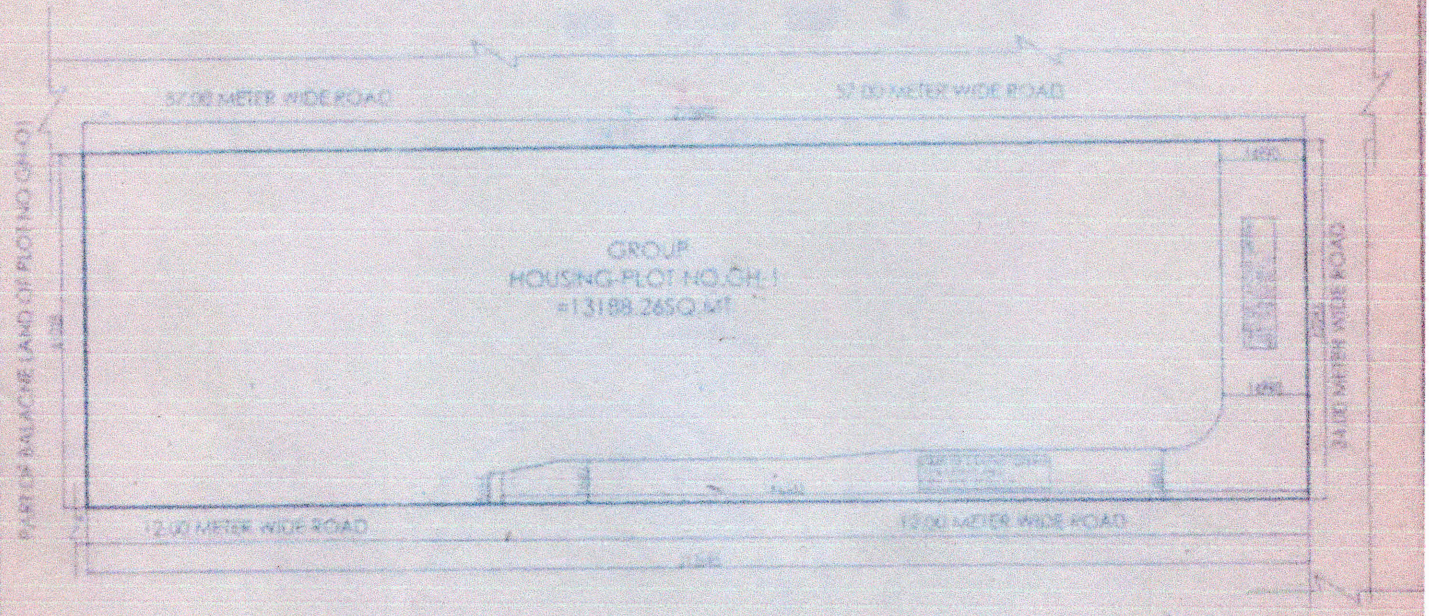

SITE PLAN

For UPPAL CHADHA HI-TECH DEVELOPERS PVT. LTD.

Authorised Signatory

(P. KUMAR)
Secretary
Sanchar Nest Sahkari Awas Samiti Ltd.
Ghaziabad

Architect
Anuj Agarwal
CA/96/19503
A-244,Kaushambi Ghaziaba

NOTE: AS PER INFORMATION GIVEN BY CLIENT

PURCHASEABLE SIGN. OWNER'S SIGN. ARCHITECT'S SIGN.