Greater Noida Industrial Dev. Authority
APPROVED
Vide Letter No. 80235/GNIDA/B-3699 Dated: 3/06/2015
Valid upto Dated: 02/6/2020
Nishta (I/C M & Arch.)
Addl. Chief Engineer
Addl. Arch.

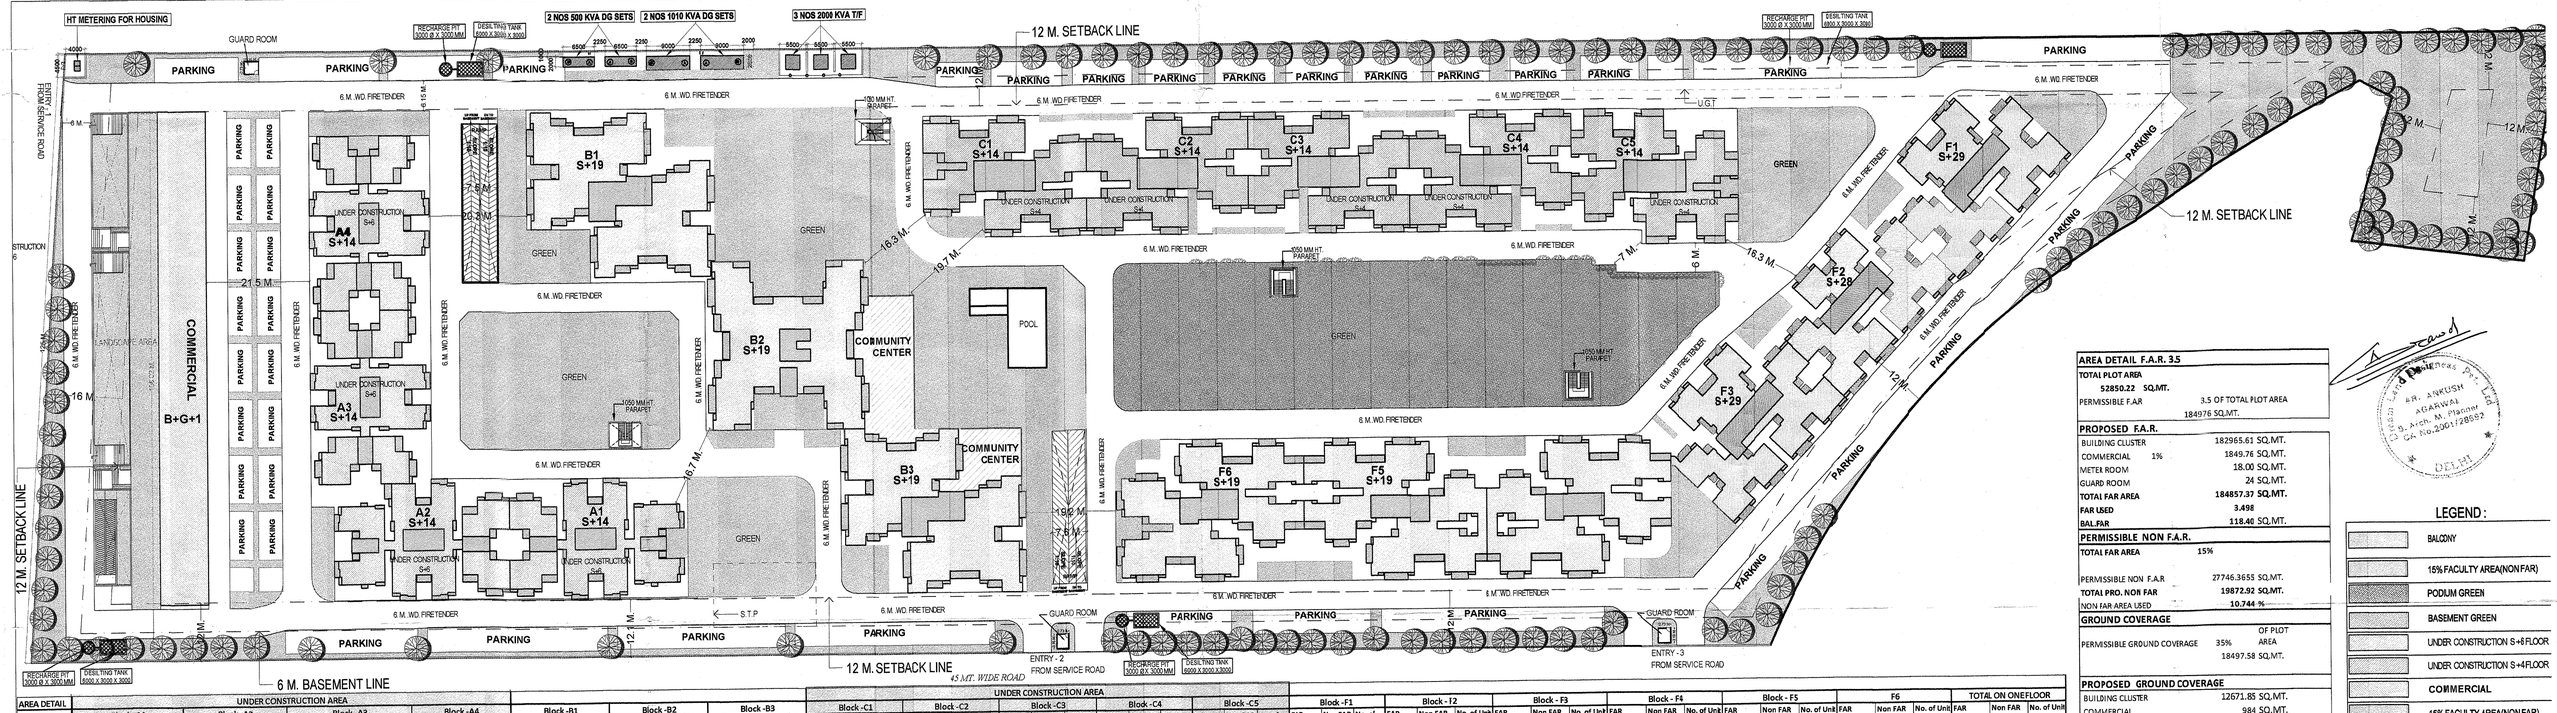

| AREA DETAIL | UNDER CONSTRUCTION AREA | | |