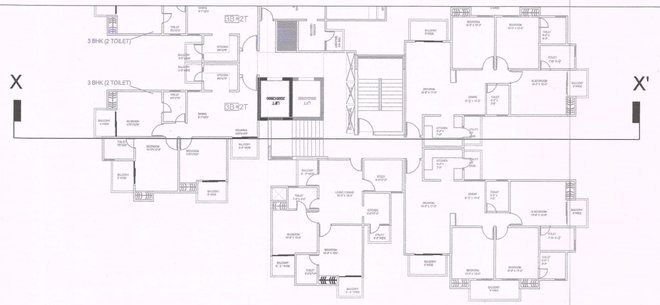

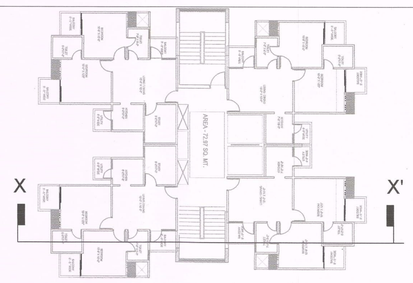

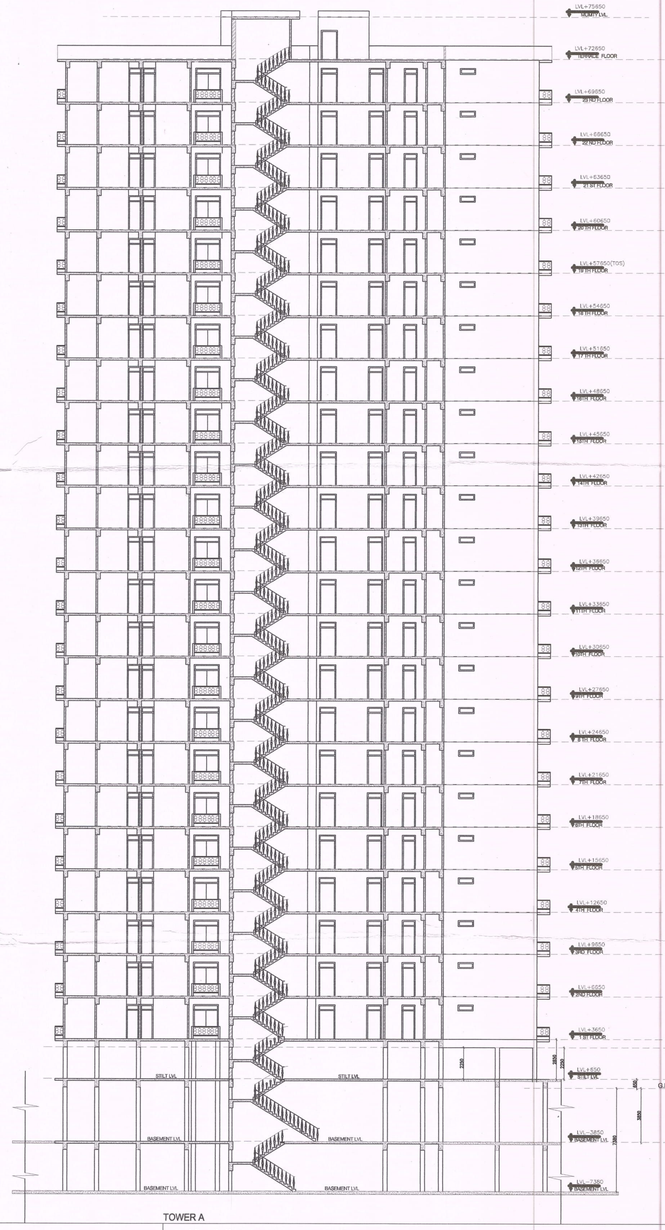
LVL+75850 TERRACE LVL
LVL+72650 TERRACE FLOOR
LVL+69550 23RD FLOOR
LVL+66550 22ND FLOOR
LVL+63550 21 ST FLOOR
LVL+60650 20 TH FLOOR
LVL+57550(TOT) 19 TH FLOOR
LVL+54550 18 TH FLOOR
LVL+51650 17 TH FLOOR
LVL+48550 16TH FLOOR
LVL+45550 15TH FLOOR
LVL+42550 14TH FLOOR
LVL+39550 13TH FLOOR
LVL+36550 12TH FLOOR
LVL+33550 11TH FLOOR
LVL+30550 10TH FLOOR
LVL+27550 9TH FLOOR
LVL+24650 8 TH FLOOR
LVL+21650 7TH FLOOR
LVL+18550 6TH FLOOR
LVL+15550 5TH FLOOR
LVL+12650 4TH FLOOR
LVL+9550 3RD FLOOR
LVL+6650 2ND FLOOR
LVL+3650 1 ST FLOOR
LVL+850 STILT LVL
LVL-1850 BASEMENT LVL
LVL-4850 BASEMENT LVL
3000
3300
3300
3300

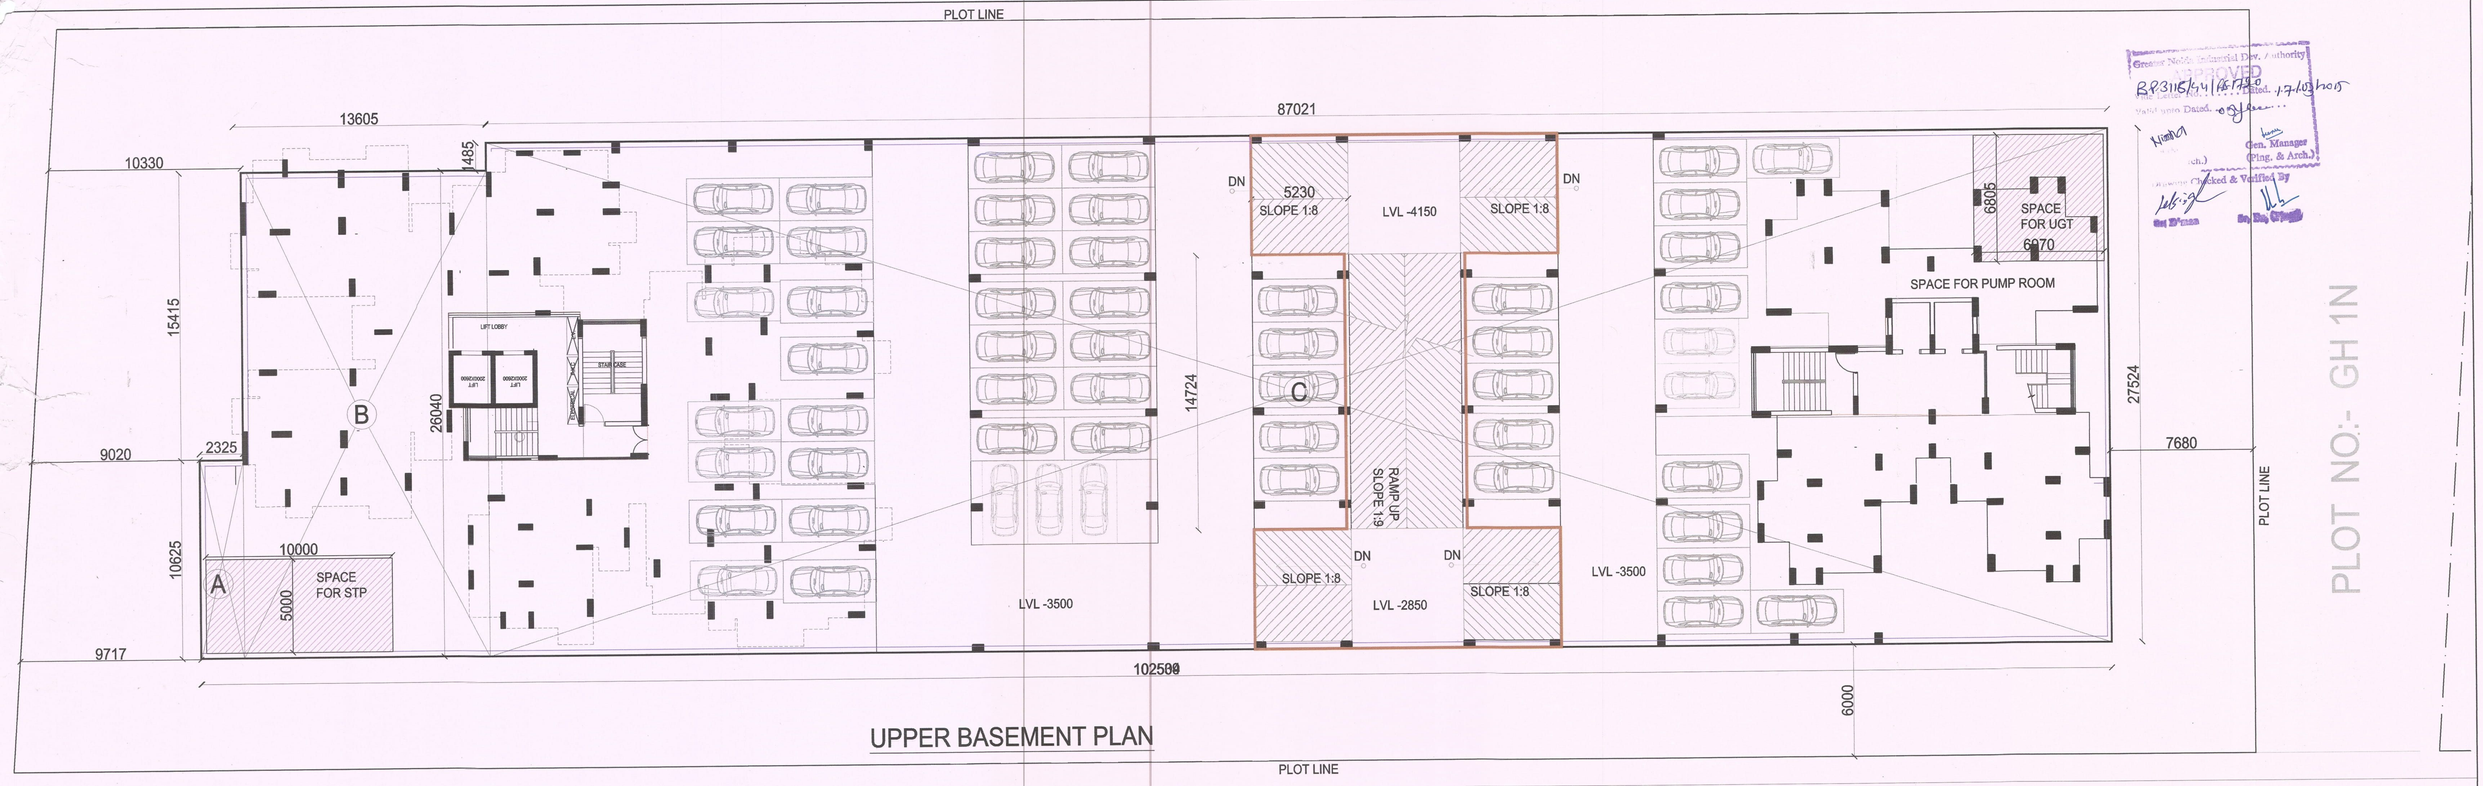

UPPER BASEMENT PLAN

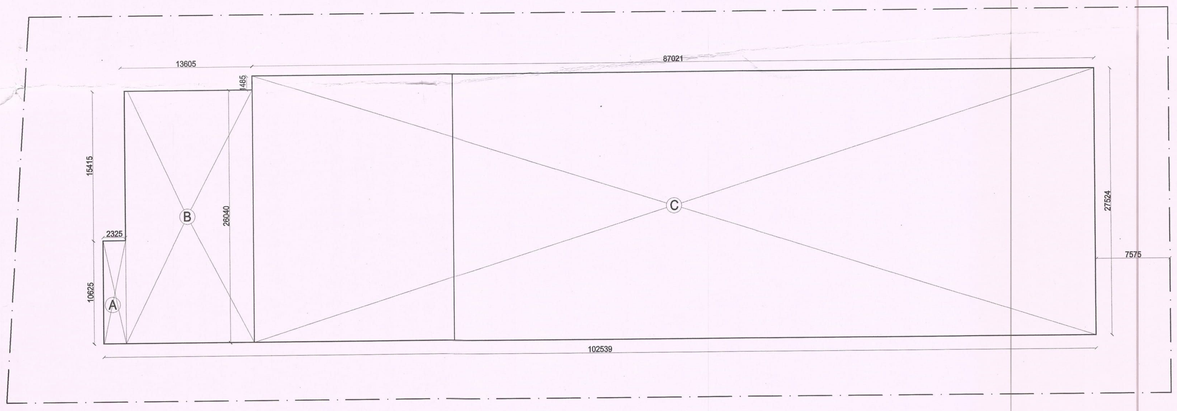

UPPER BASEMENT ENVELOP PLAN

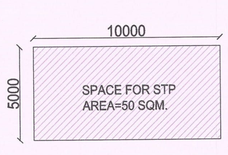

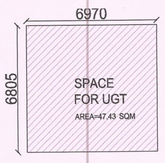

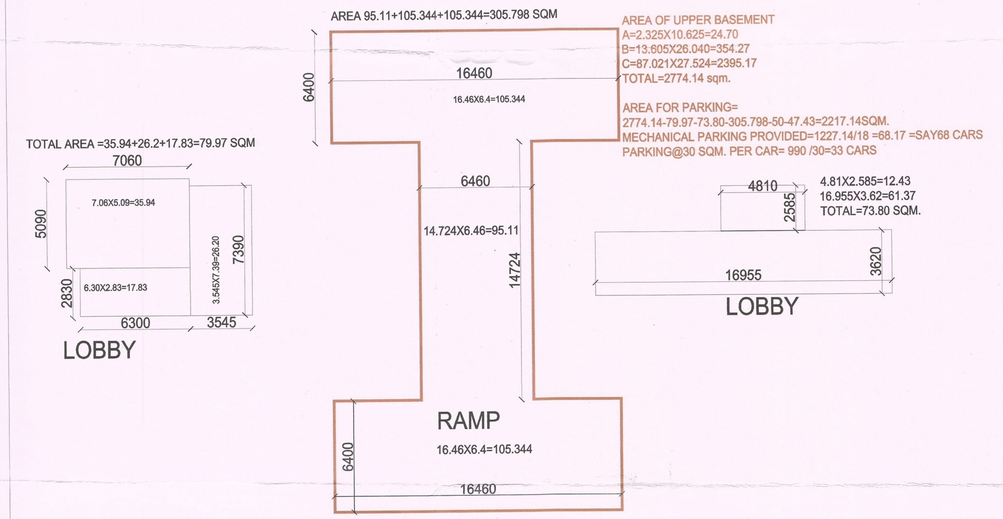

PROJECT TITLE:

SUBMISSION DRAWING FOR THE PROPOSED GROUP HOUSING
PLOT NO- GH-01A
SECTOR -12 GREATER NOIDA.

Architects

GIAN P. MATHUR AND ASSOCIATES (P) LTD.
C - 55, East Of Kailash, New Delhi-110065
T : 46599599 I F 46599512
E : gpma@airtelmail.in I W : www.gpmindia.com

Architect's Signature

GIAN P. MATHUR ARCHITECT B. Arch., M.C.A., A.I.I.A. CA No. 80/5769

Client

APEX INFRA VENTURES PVT. LTD.

Client Signature

APEX COURT (UNIT OF APEX INFRA VENTURES PVT. LTD.) Authr. Signatory

Drawing Title: UPPER BASEMENT PLAN

Status:	SUBMISSION DRAWING	
Drawn:	Checked:	Drawing No.
Date: 02/12/2014	Scale: 1:150 (A1)	SB/GN/AC/5-03