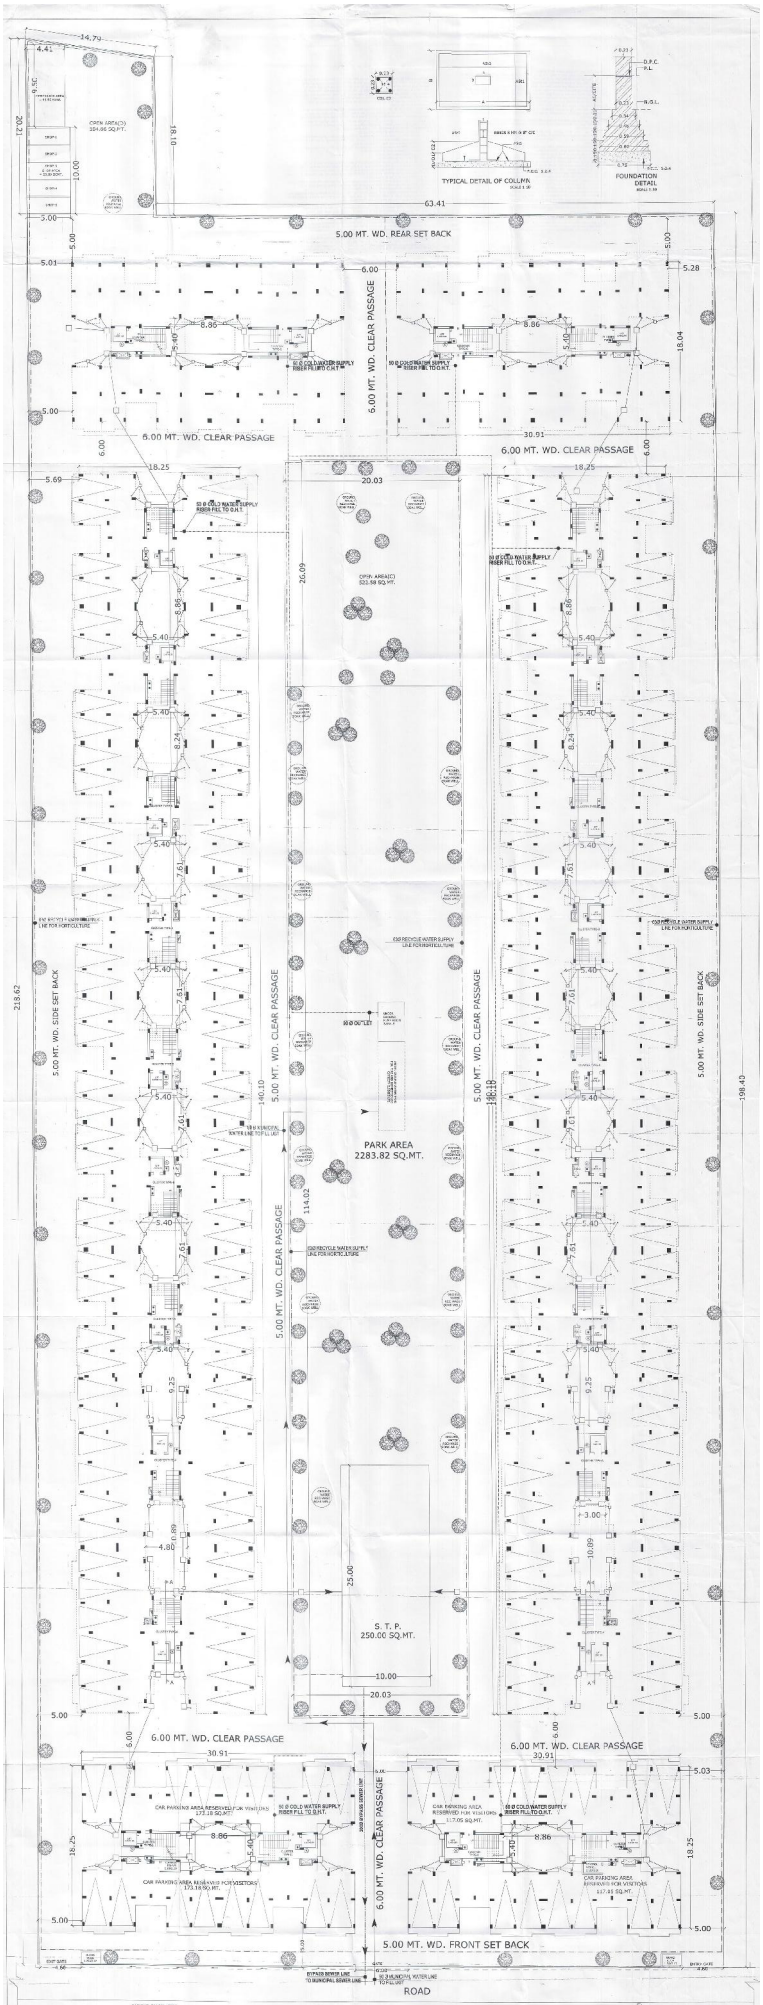
5.00 MT. WD. REAR SET BACK
6.00 MT. WD. CLEAR PASSAGE
5.00 MT. WD. SIDE SET BACK
PARK AREA
2283.82 SQ.MT.
S. T. P.
250.00 SQ.MT.
5.00 MT. WD. FRONT SET BACK
ROAD
TYPICAL DETAIL OF COLUMN
FOUNDATION DETAIL
KEY PLAN
N
PROJECT
STILT FLOOR PLAN
LAND USE
RESIDENTIAL
ARCHITECT
SCALE
1:100
DRG. NO.
GH - 01