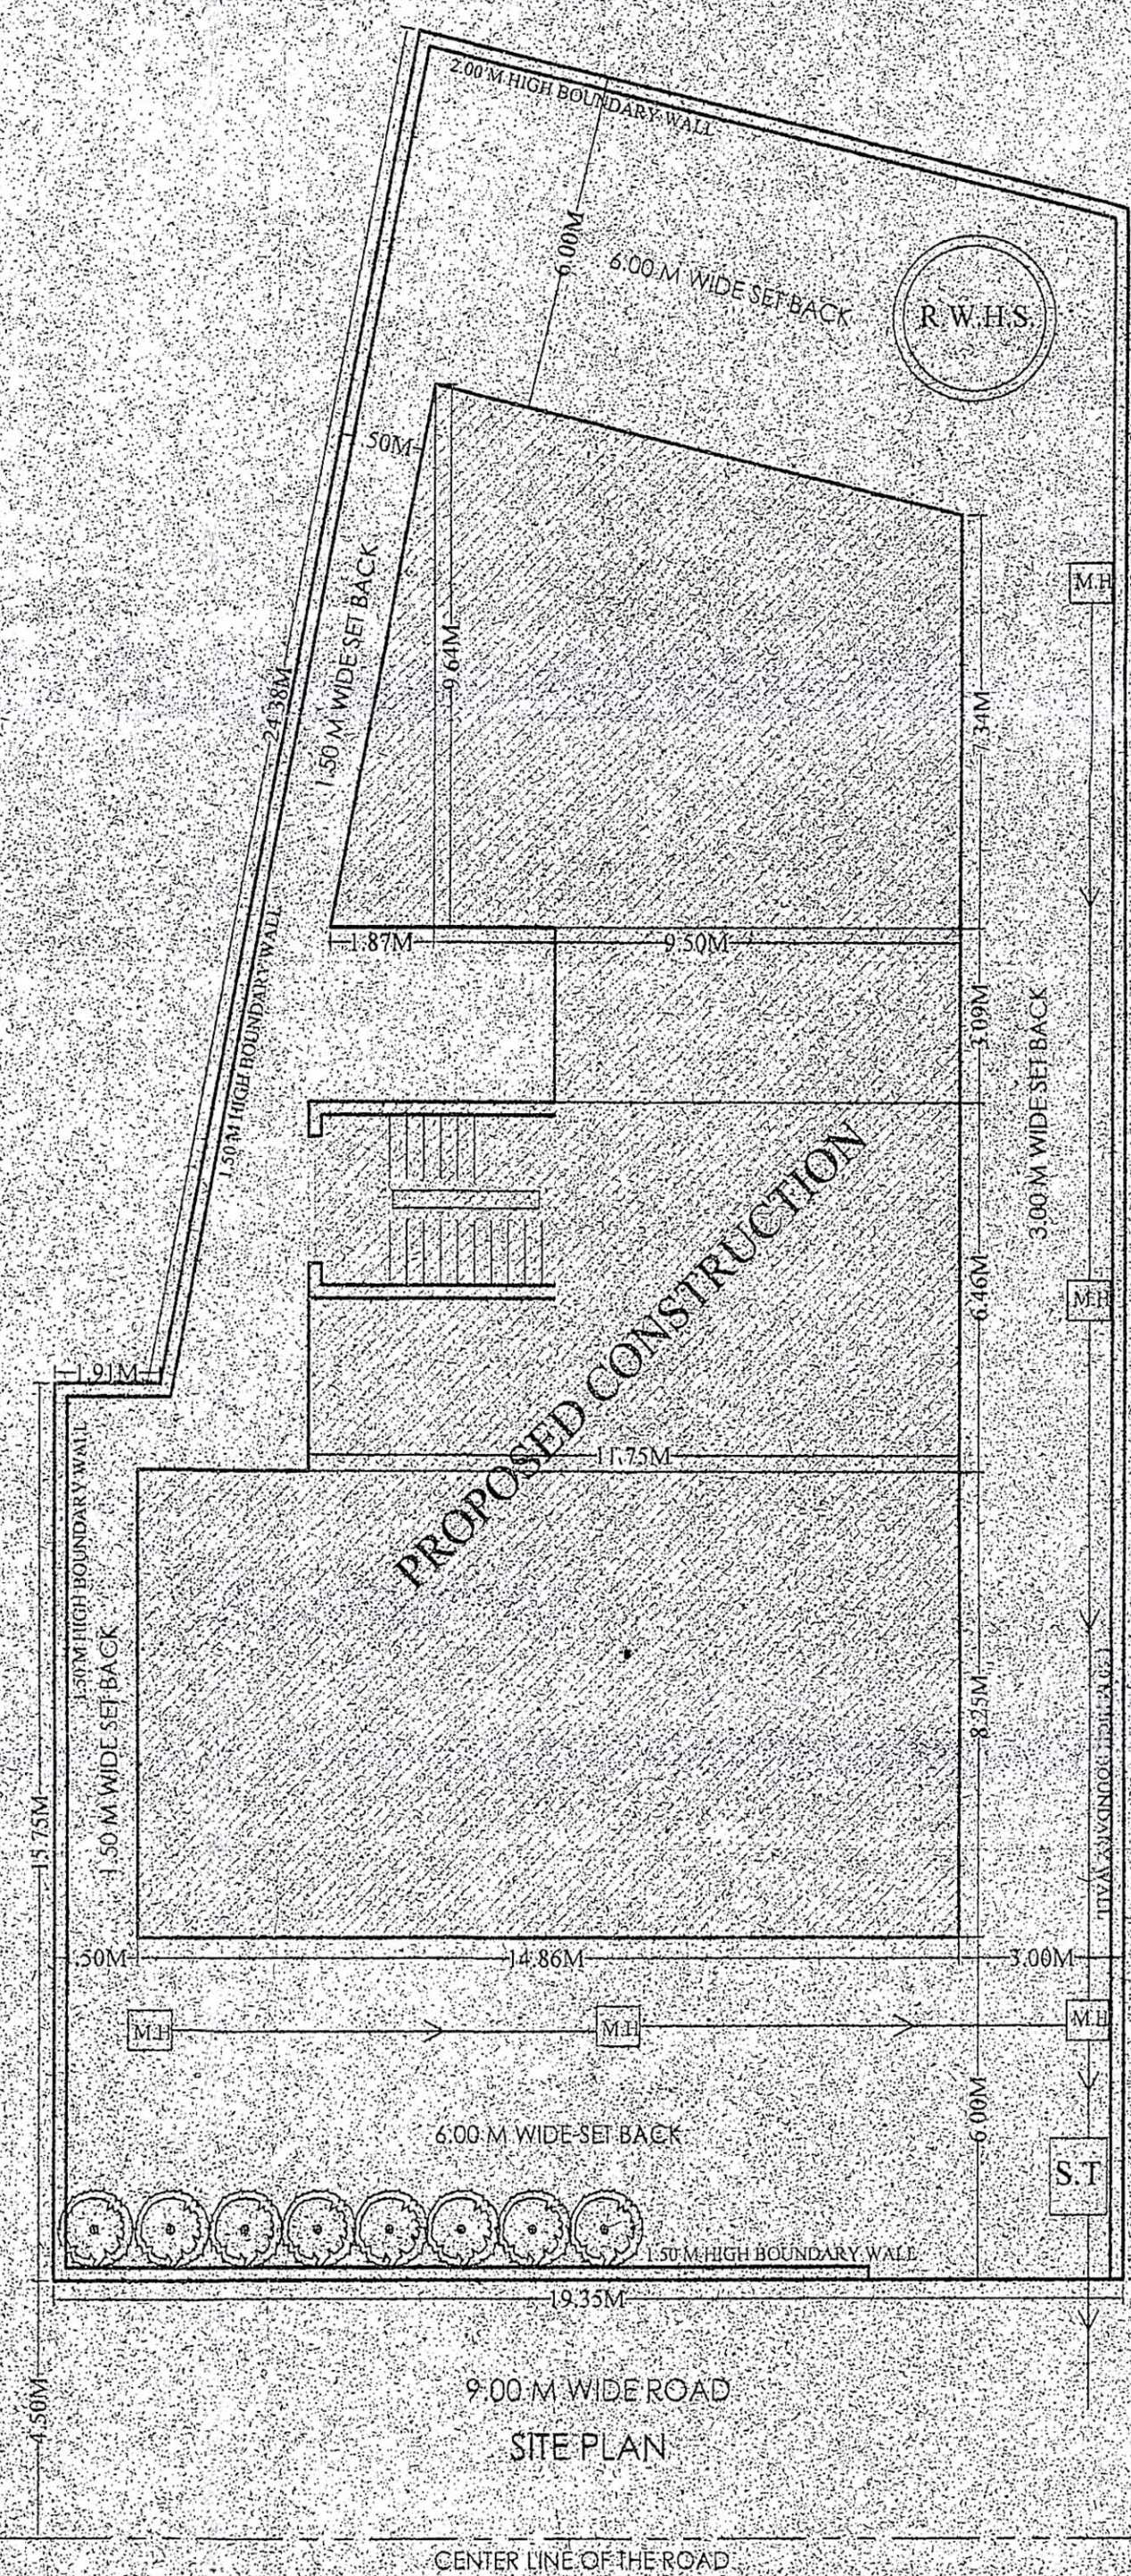
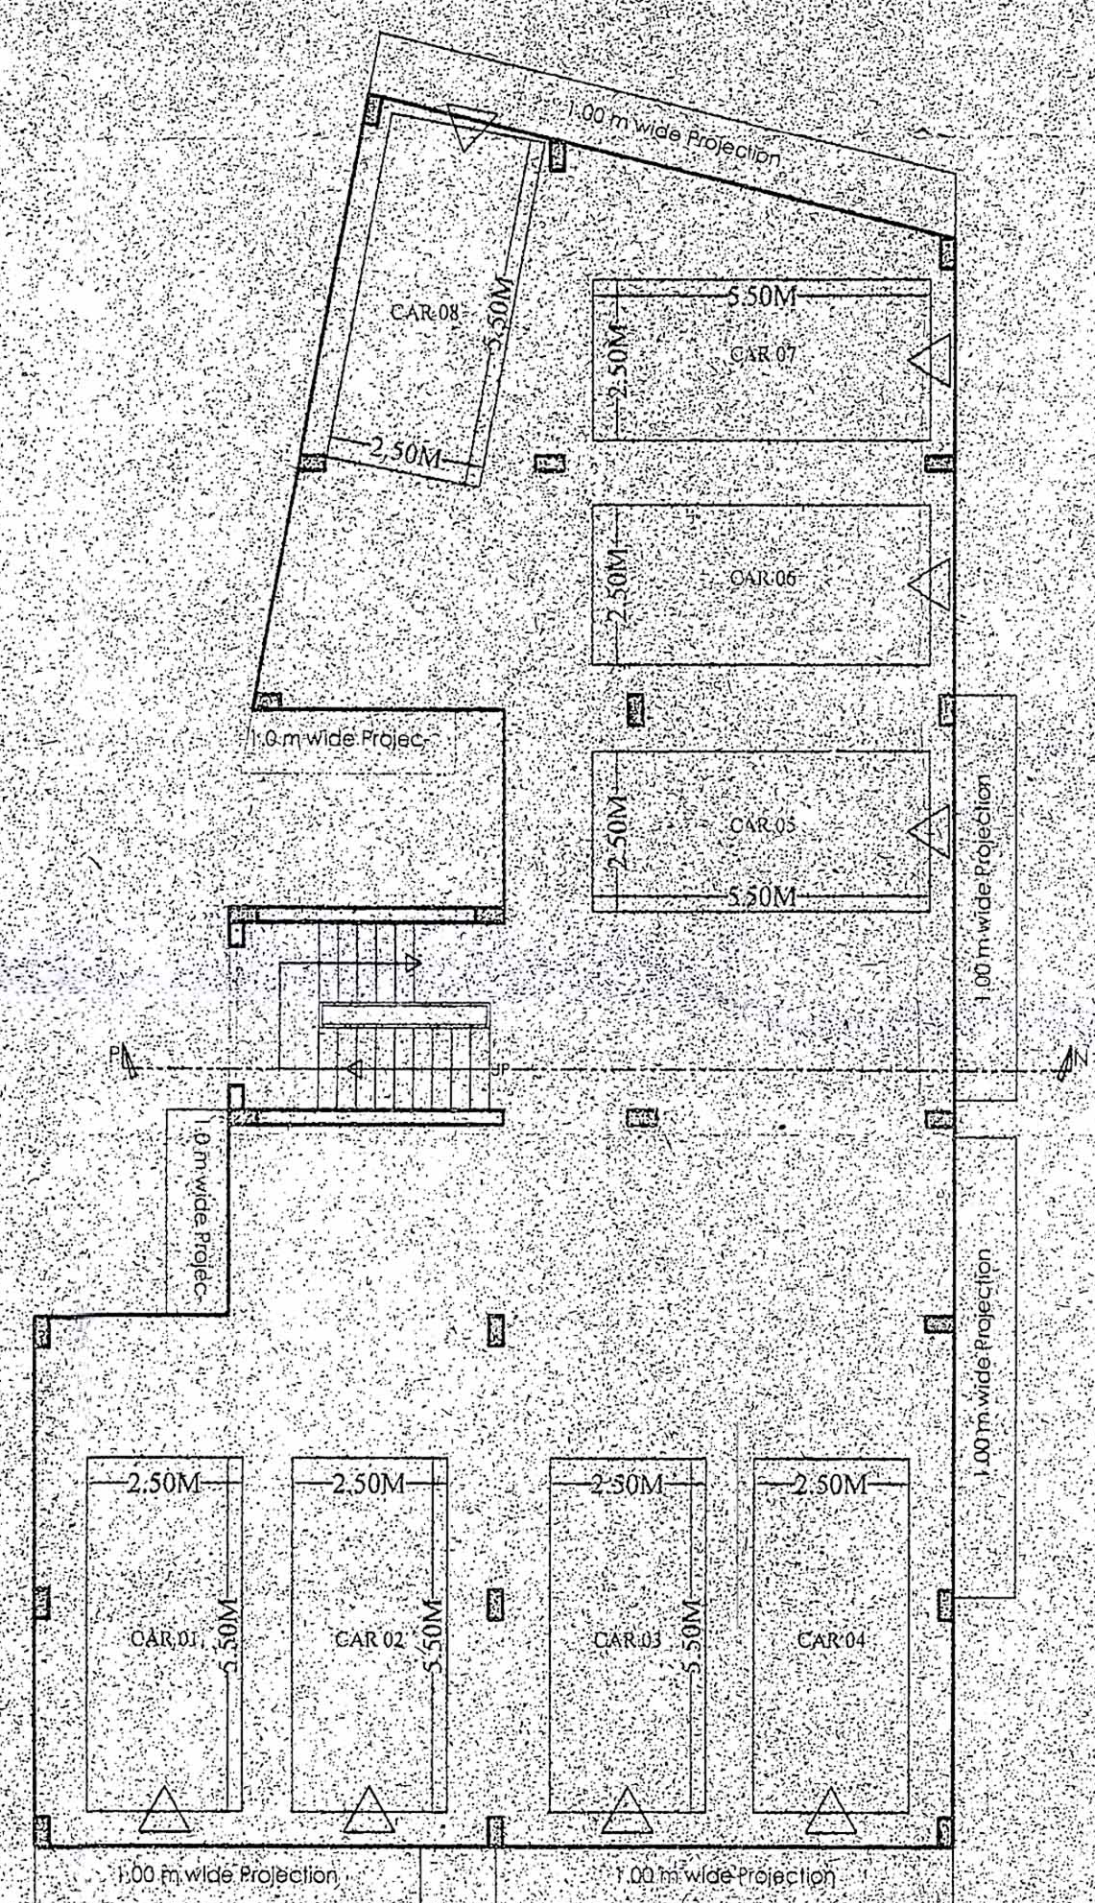
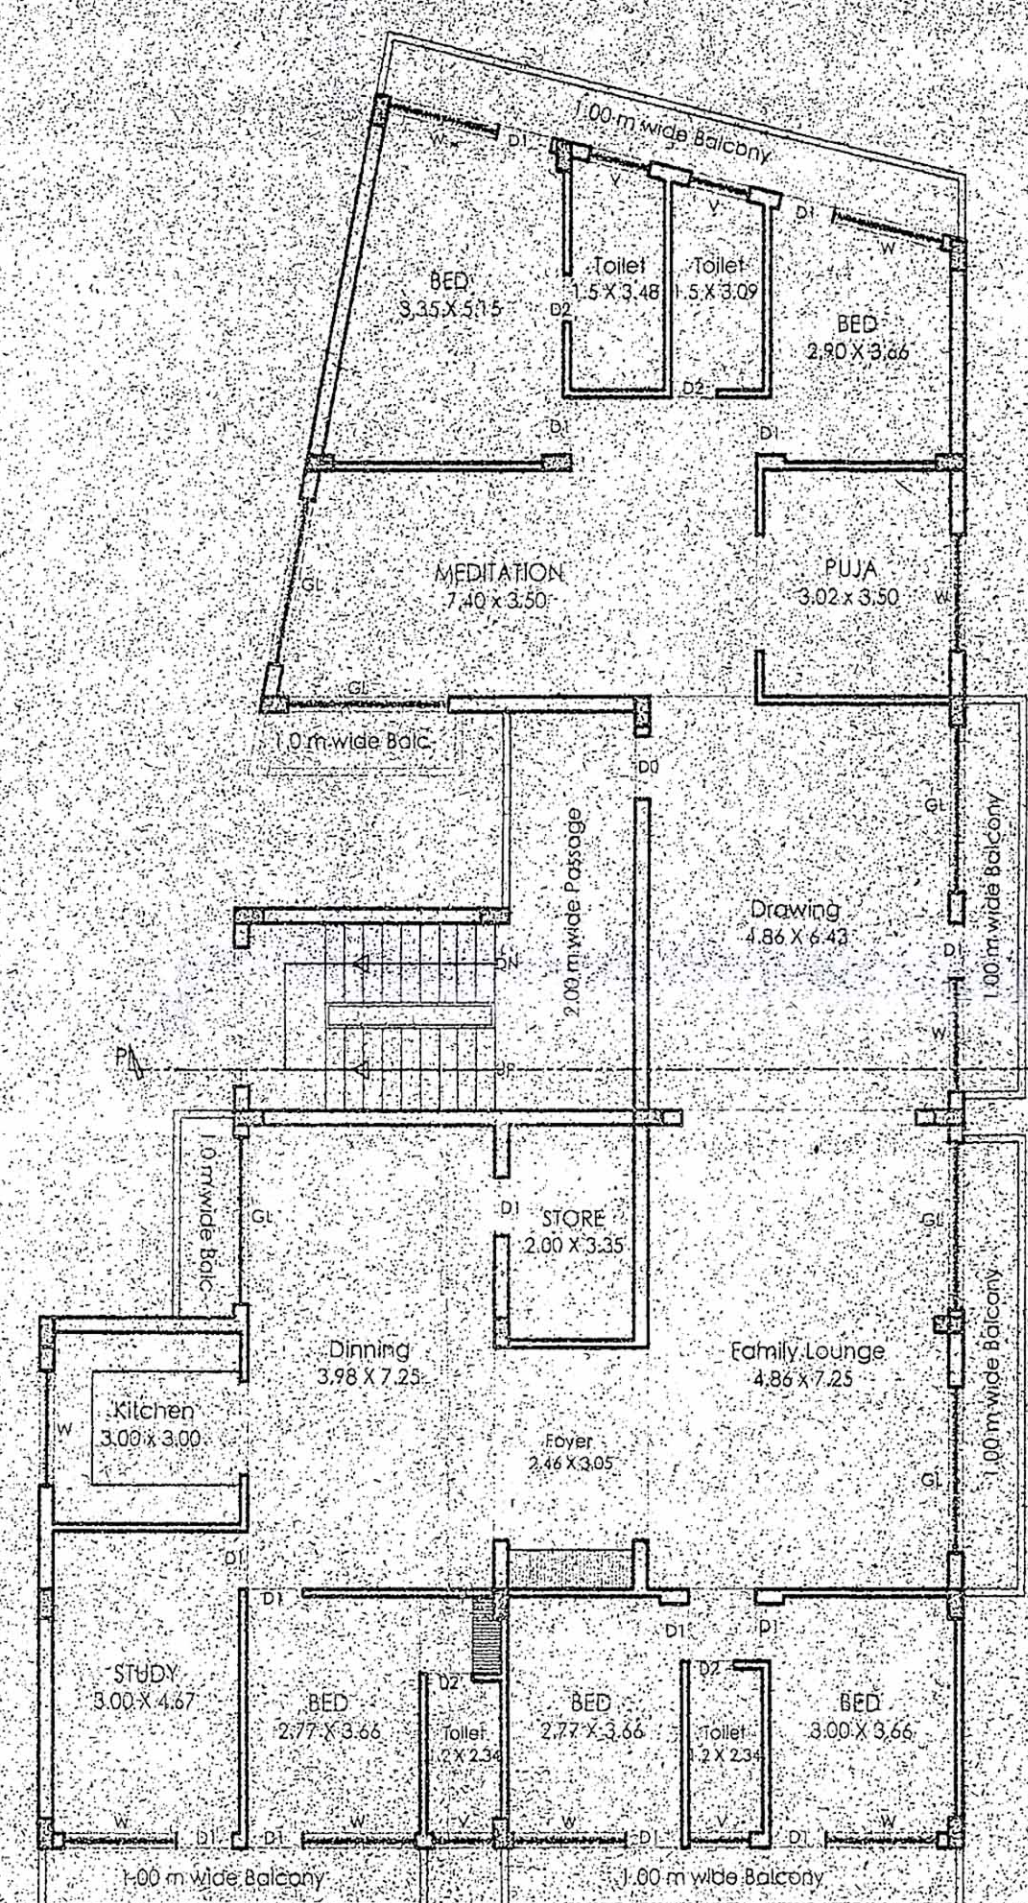
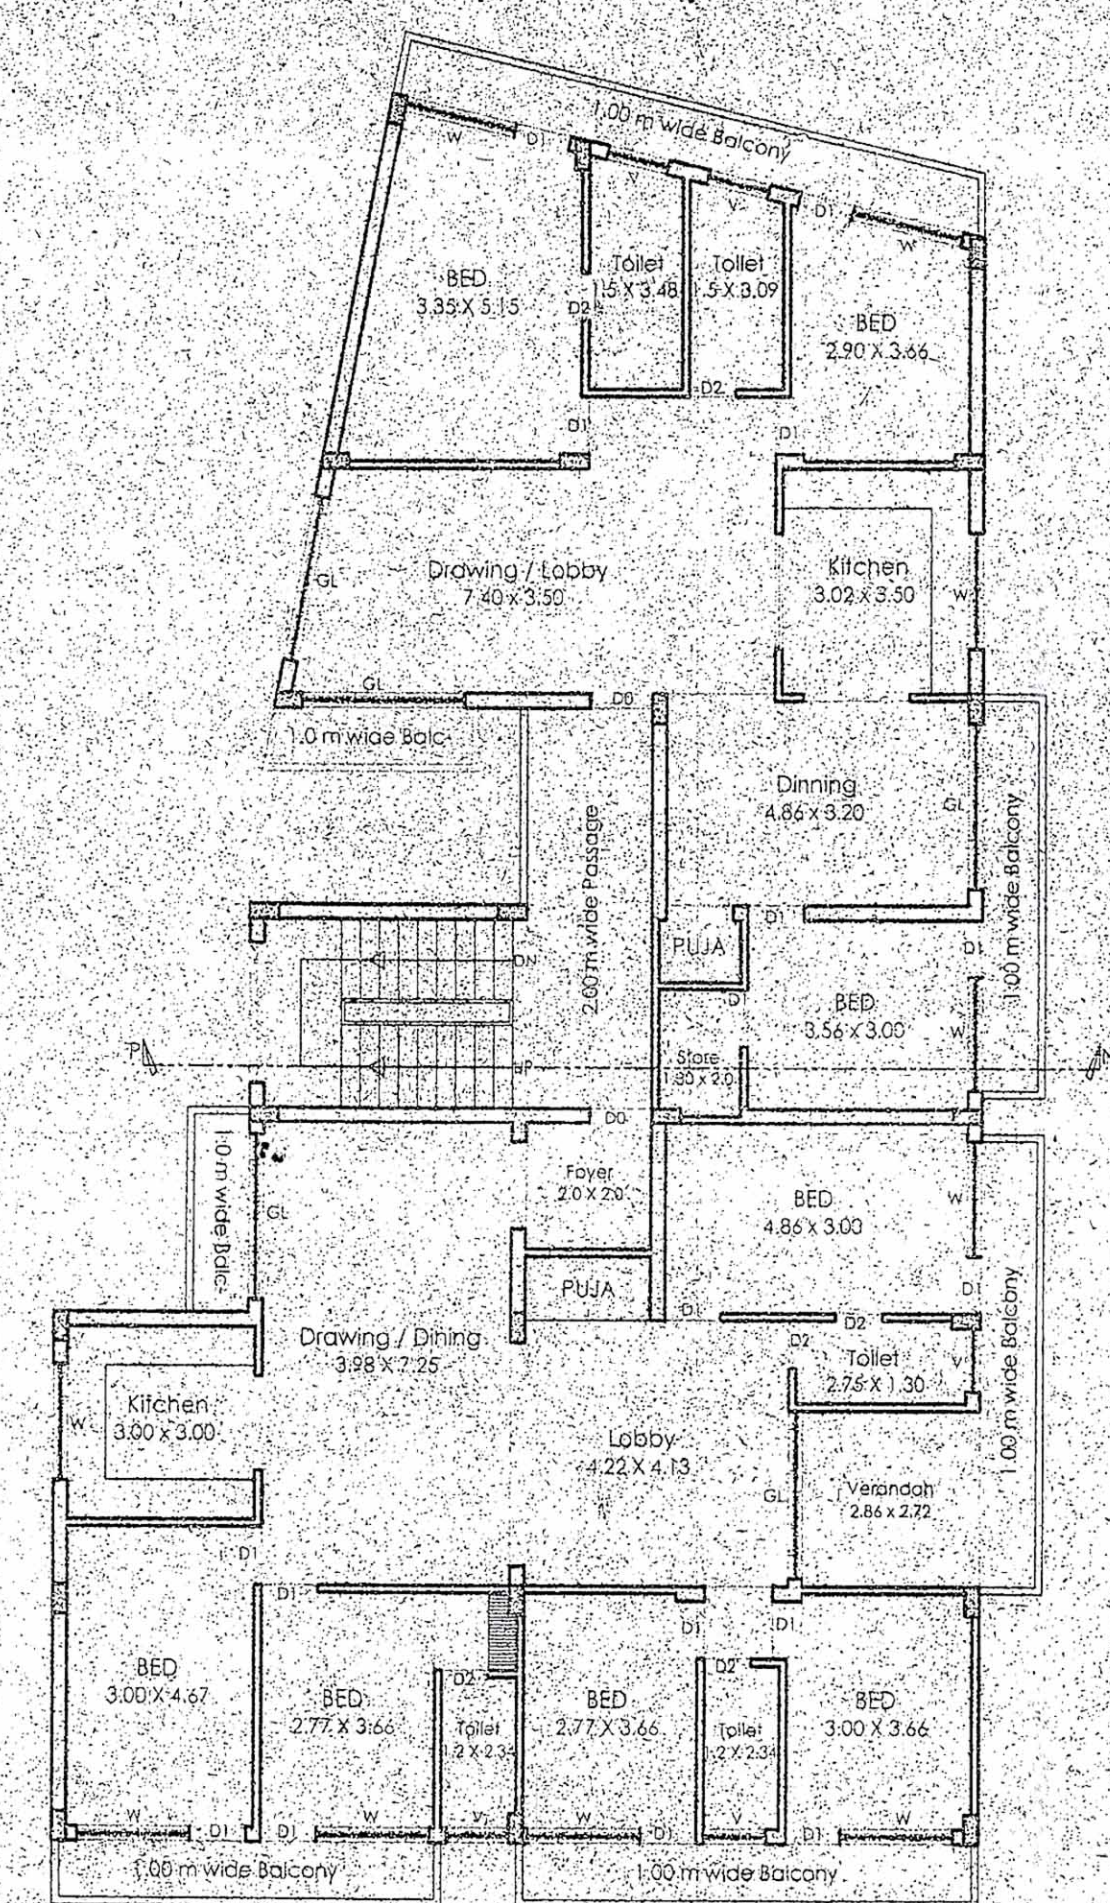
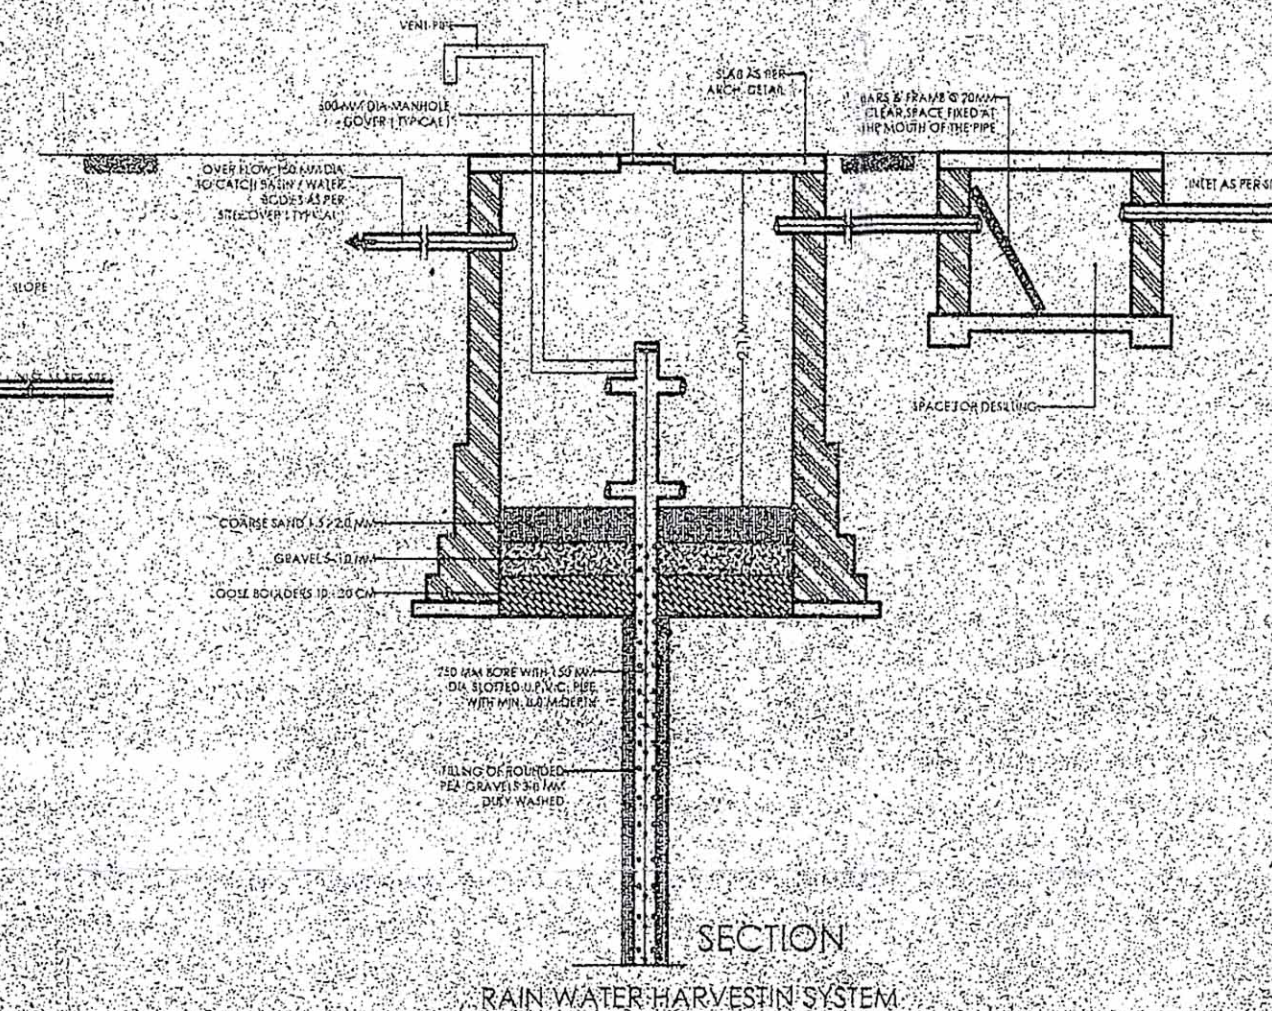
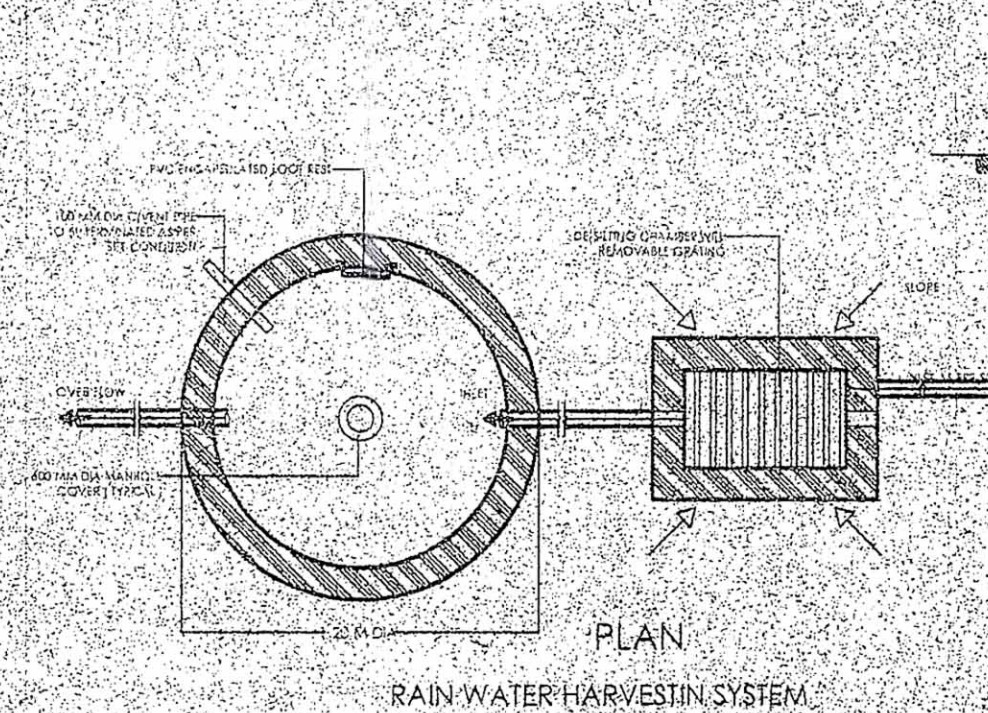
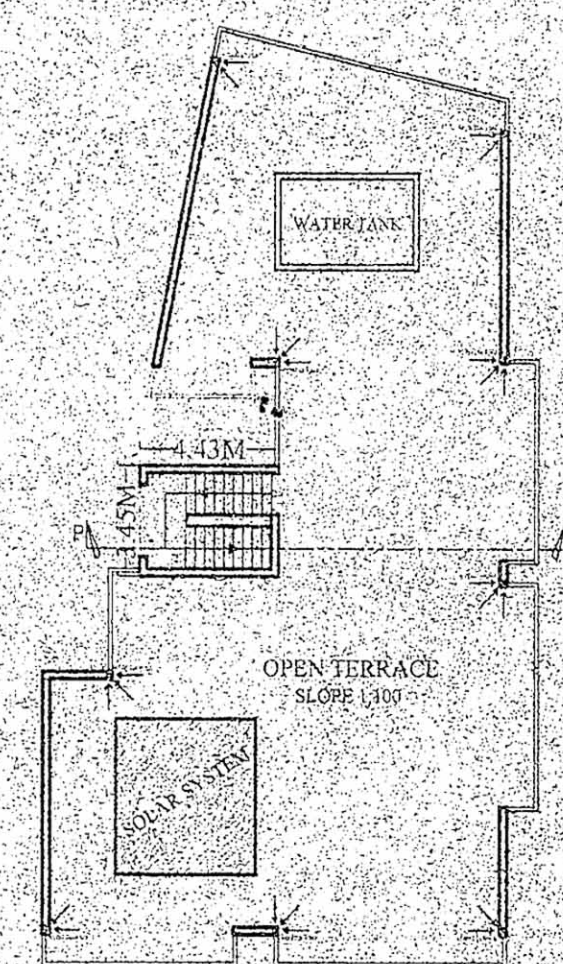
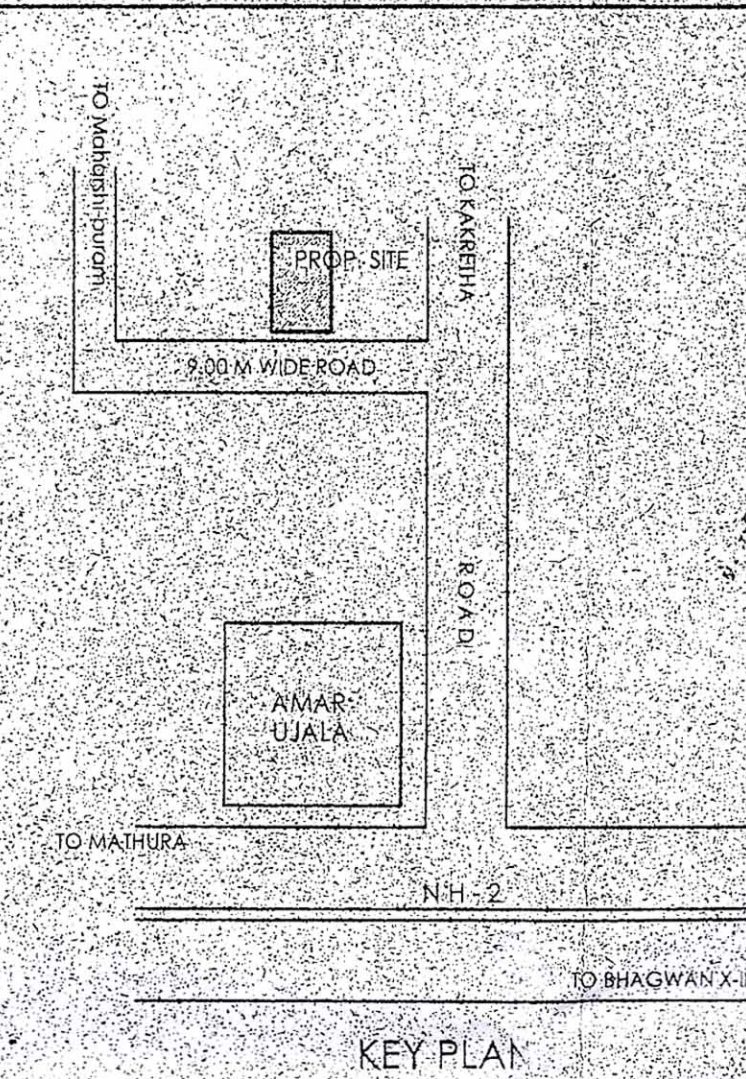
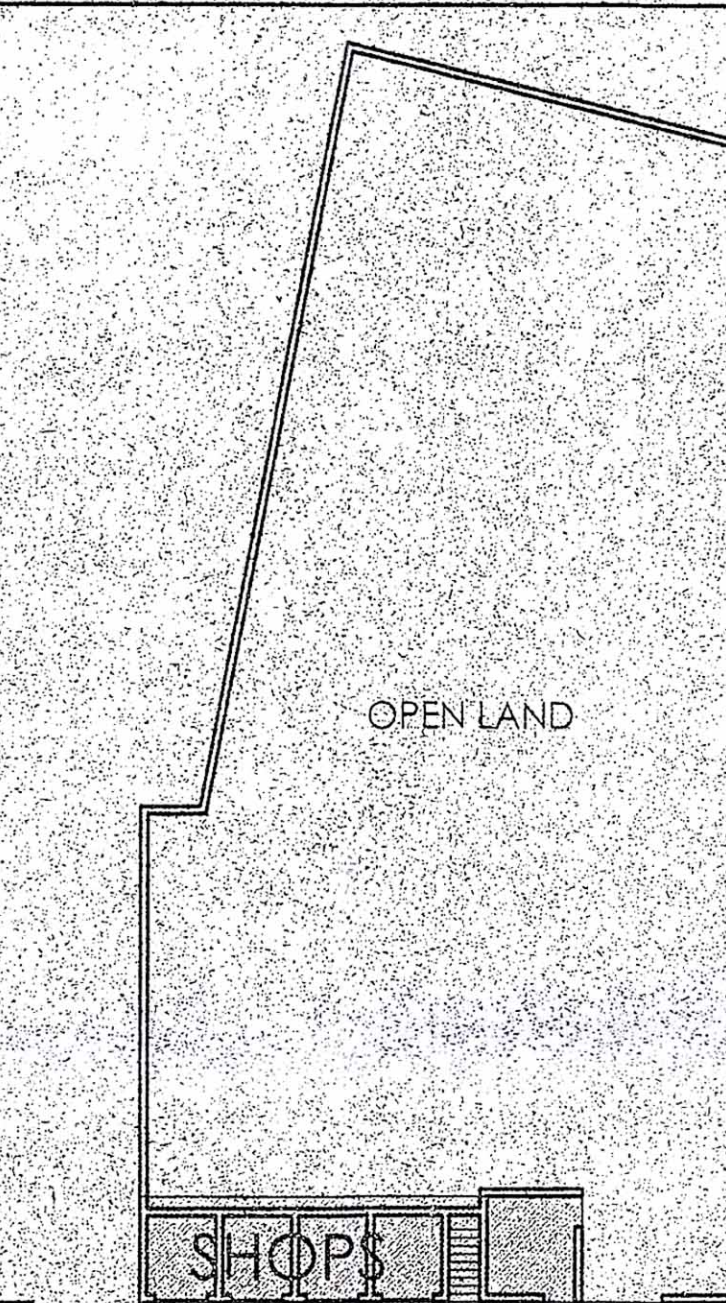
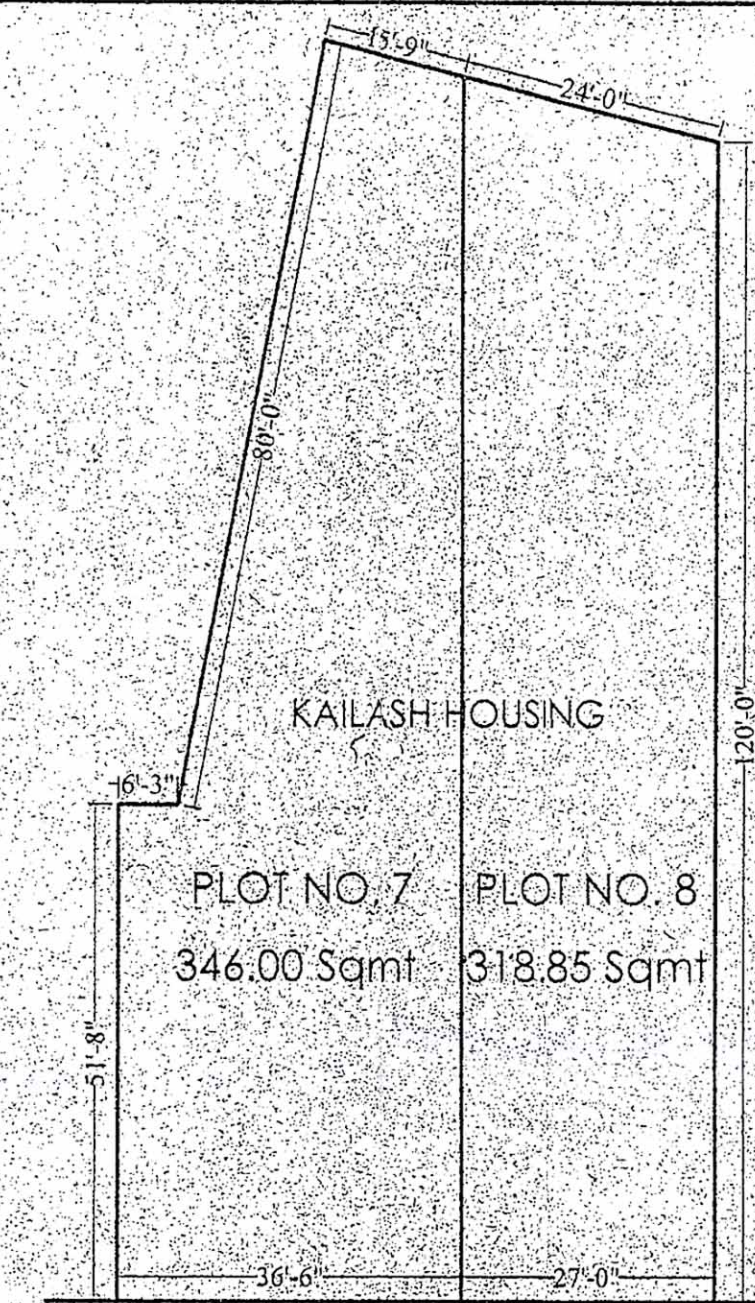
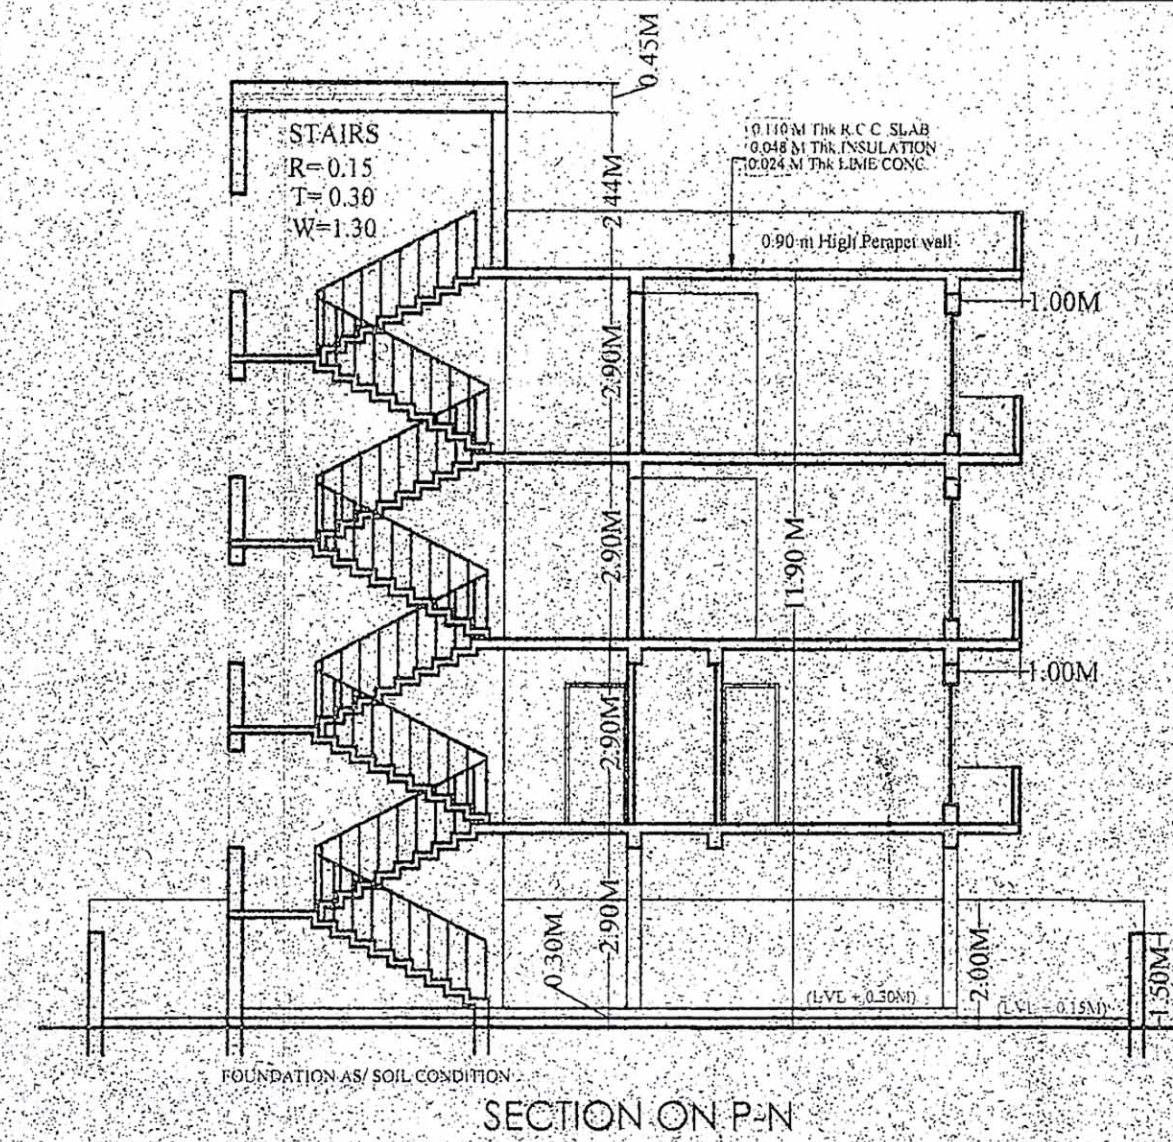
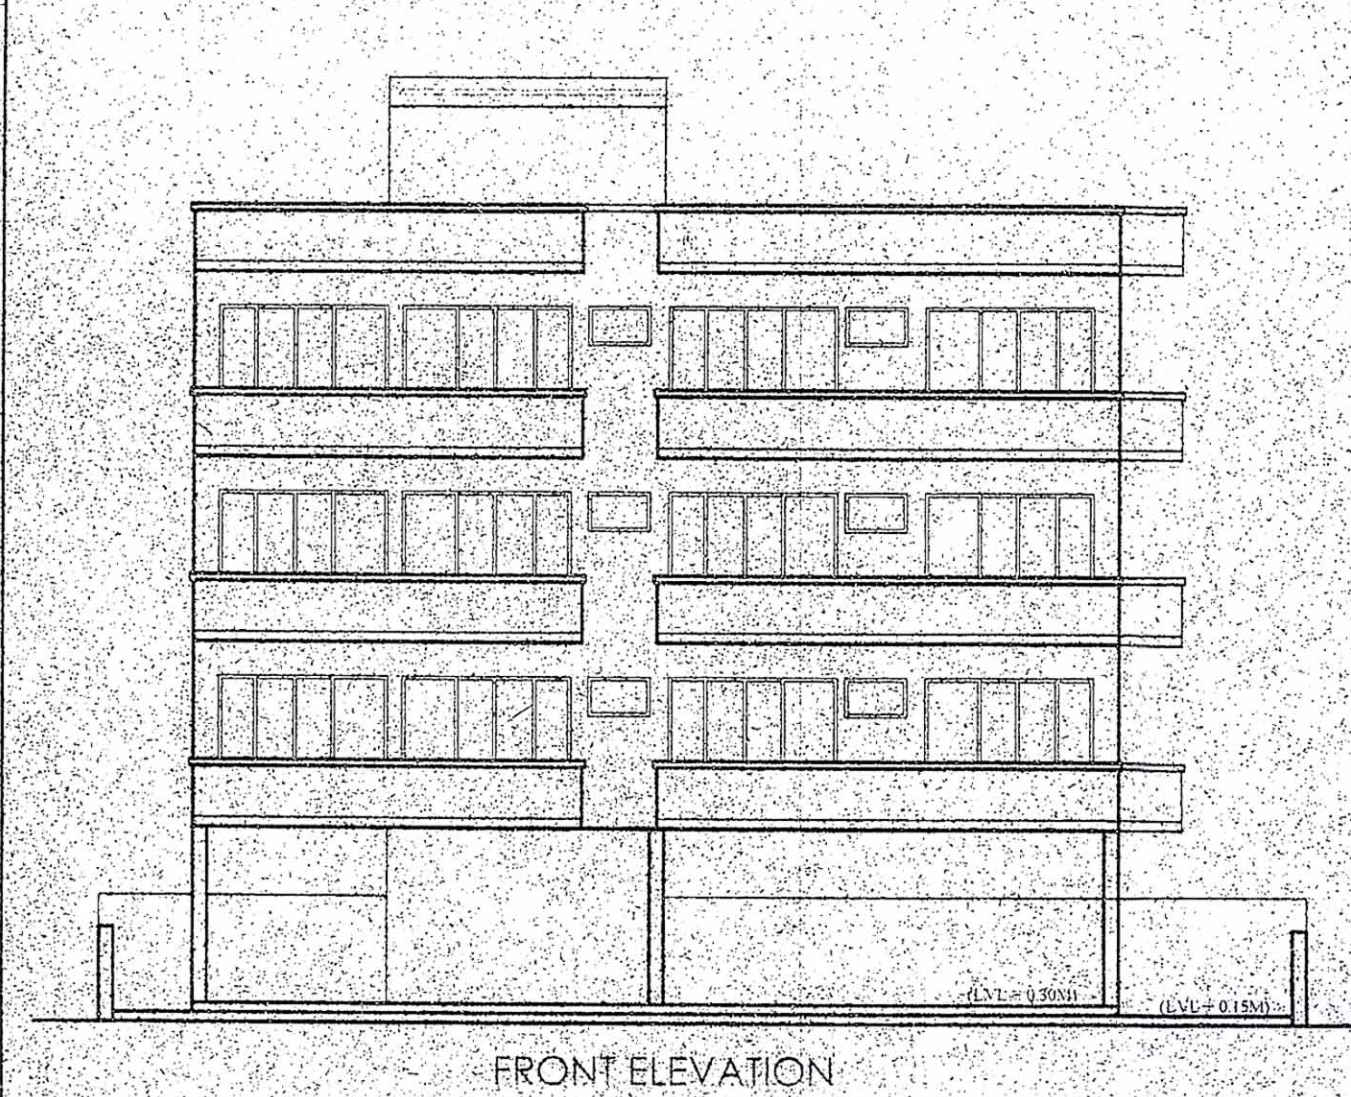
 


[illegible]

4/11/2015
 जिलाधिकारी
 आगरा जिला
 आगरा विकास प्राधिकरण
 आगरा विकास प्राधिकरण
 आगरा विकास प्राधिकरण

PERMISSIBLE COVD. AREA AS PER TELESCOPIC CALCULATION =
 $55\% \times 500 + 45\% \times 164.85 = 275 + 74.18 = 349.18$ Sqm on O.F. Cvd
 TOTAL " PERMISSIBLE " (F.A.R.)
 AS PER TELESCOPIC CALCULATION =
 $500 \times 1.50(\text{F.A.R.}) = 164.85 \times 1.25(\text{F.A.R.}) =$
 $750 + 206.06 = 956.06$ on TOTAL PLOT AREA.

LEGEND

PROPOSED CONSTRUCTION	
OTHER'S PROPERTY	
DRAINAGE	
SEWER LINE	
TREE	
RAIN WATER HARVESTING	

SCHEDULES OF OPENING			
D0	1.00 X 2.20	GL	2.60 X 2.10
D1	0.90 X 2.20	W	1.80 X 1.20
D1	0.75 X 2.20	V	1.00 X 0.60

AREA CHART	IN	SQMT	%
TOTAL BUILDING HIGHT		11.90 M	
TOTAL LAND AREA		664.85	100.
OPEN AREA ON GROUND FLOOR		347.35	052.
COVD. AREA ON GROUND FLOOR		317.50	047.
COVD. AREA ON FIRST FLOOR		317.50	047.
COVD. AREA ON SECOND FLOOR		317.50	047.
COVD. AREA ON MUMTY		015.28	002.
TOTAL COVD. AREA		967.78	145.
COVD. AREA ON STILT PARKING		317.50	047.

PROPOSED PLAN OF RESIDENTIAL
BUILDING ON PLOT NO. 7 & 8.
SITUATED AT KHASRA NO. 356 MAUZA
KAKRETHA AGRA.

OWNER

कैलाश हउसिंग

KAILASH HOUSING

ARCHITECT'S SIGN	<i>M. Shammil</i> MUKUL SHARMA Regd. No. 06/EP/99/AD/2 (Amended) 2001-2009	N 
SPACE DESIGNER'S & ARCHITECTS F.F. 104, PUNEET VRINDAVAN SANJAY PLACE AGRA		SCALE 1:120

SPACE
DESIGNER'S & ARCHITECT'S
F. F. 104, PUNEET VRINDAVAN
SANJAY PLACE AGRA

SCALE
1:120