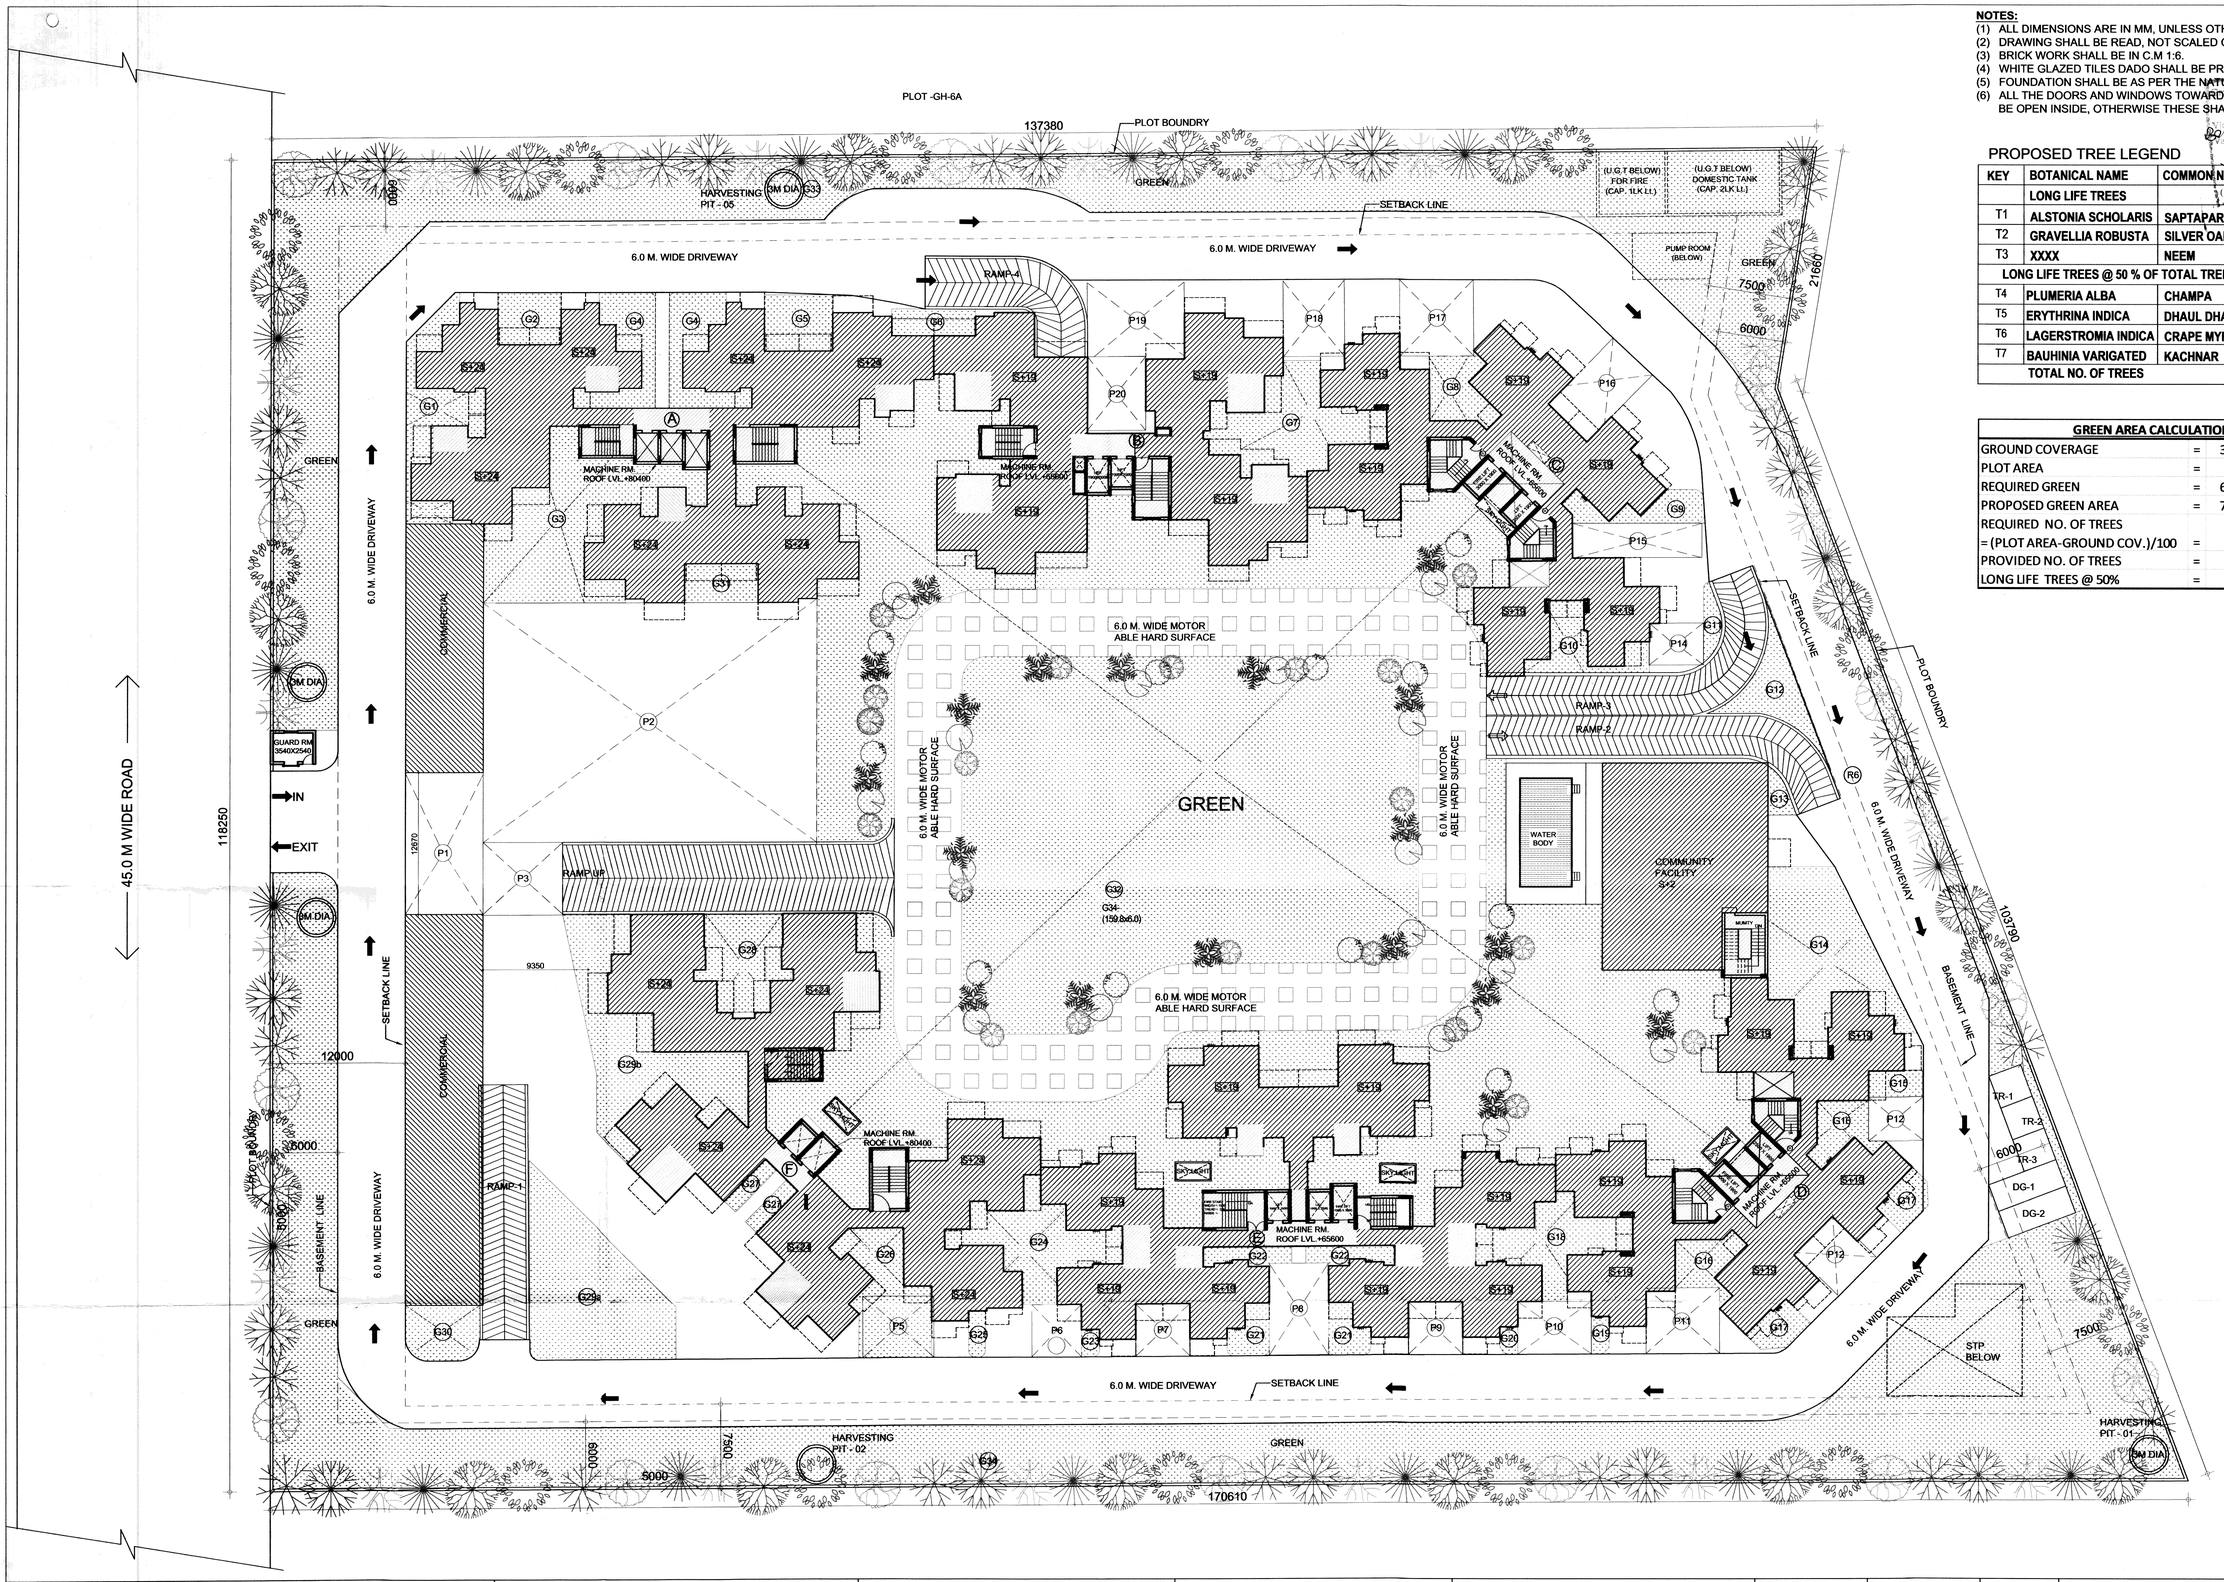

NOTES:

(1) ALL DIMENSIONS ARE IN MM, UNLESS OTHERWISE SPECIFIED.
(2) DRAWING SHALL BE READ, NOT SCALED OUT.
(3) BRICK WORK SHALL BE IN C.M 1:6.
(4) WHITE GLAZED TILES DADO SHALL BE PROVIDED IN TOILETS.
(5) FOUNDATION SHALL BE AS PER THE NATURE OF SOIL.
(6) ALL THE DOORS AND WINDOWS TOWARDS PUBLIC LAND SHALL BE OPEN INSIDE, OTHERWISE THESE SHALL BE SLIDING / FIXED.

PROPOSED TREE LEGEND

KEY	BOTANICAL NAME	COMMON NAME	QTY.
	LONG LIFE TREES		
T1	ALSTONIA SCHOLARIS	SAPTAPARNI	22
T2	GRAVELLIA ROBUSTA	SILVER OAK	28
T3	XXXX	NEEM	26
LONG LIFE TREES @ 50 % OF TOTAL TREES			76
T4	PLUMERIA ALBA	CHAMPA	20
T5	ERYTHRINA INDICA	DHAUL DHAK	14
T6	LAGERSTROMIA INDICA	CRAPE MYRTLE	18
T7	BAUHINIA VARIGATED	KACHNAR	26
TOTAL NO. OF TREES			154

GREEN AREA CALCULATION		
GROUND COVERAGE	=	3757.053 SQM
PLOT AREA	=	17700 SQM
REQUIRED GREEN	=	6971.474 SQM
PROPOSED GREEN AREA	=	7036.893 SQM
REQUIRED NO. OF TREES = (PLOT AREA-GROUND COV.)/100	=	139.43 NO'S
PROVIDED NO. OF TREES	=	154.00 NO'S
LONG LIFE TREES @ 50%	=	76.00 NO'S

Job Title :	Client :	DRAWING TITLE:		DRAWING NO.	SCALE:
PROPOSED GROUP HOUSING ON PLOT NO. - GH-06/B, AT TECH ZONE -4, GREATER NOIDA FOR ELEGANT INFRACON PVT.LTD.	ELEGANT INFRACON PVT. LTD. 88, SHANTI VIHAR , DELHI- 110092	LANDSCAPE PLAN	ARCHITECT: UDAY PANDE Architect-Urban Regional Planner CA/87/10856-FITP-86/26	SUB - 02	1:200
			OWNER: For ELEGANT INFRACON (P) LTD. Director		DATE:

N

N + U DESIGN STUDIO
Architecture • Project Management
Urban Planning • Product Design

NEW DELHI - 110048 , INDIA
Telephone : +91-11-29246012 /13 / 14
Facsimile : +91-11-29234320
Website : www.nplusu.in
E-Mail : info@nplusu.in

© N+U Design Studio This drawing/design is property of N+U Design Studio, No part of this may be reproduced or implemented in any form without prior permission inwriting from Architects. Any person doing so, shall be liable to criminal prosecution and civil claims for damages.