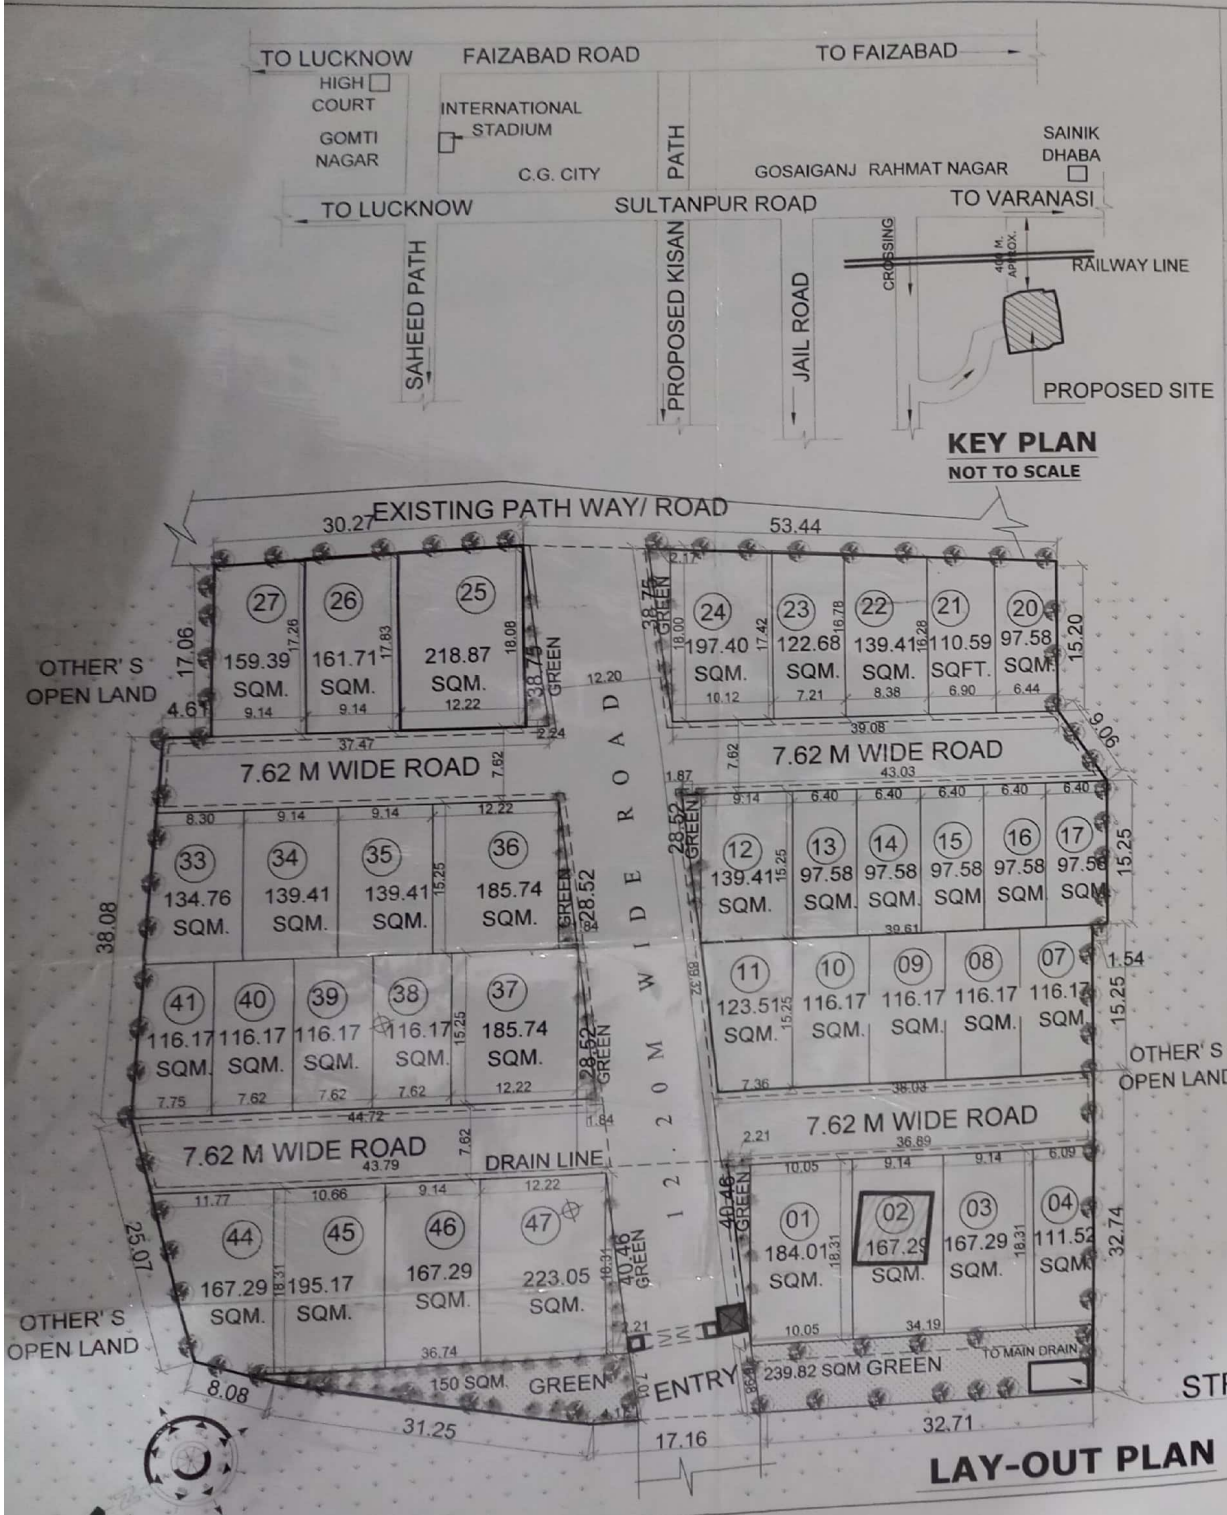

SITE AREA = 0.5060+0.2780=0.7840 HAC.
= 7840.0 SQM.
=(3-BIGHA, 2-BISWA)

LAND USE DETAILS

S. NO.	PLOT NO.	AREA (SQM.)	TOTAL AREA (SQM.)	AREA (%)
I	01,02,03 & 04	184.01+167.29+ 167.29+111.52	630.11	
II	11,10,09, 08&07	123.51+116.17+ 116.17+116.17+ 116.17	588.19	
III	12,13,14,15, 16&17	139.41+97.58+ 97.58+97.58+ 97.58+97.58	627.31	
IV	20,21,22,23 & 24	97.58+110.59+ 139.41 122.68+197.40	667.66	
V	25,26 & 27	218.87+161.71 +159.39	539.97	
VI	33,34, 35 & 36	134.76+139.41+ 139.41+185.74	599.32	
VII	37,38, 39, 40 & 41	185.74+116.17 +116.17+116.17+ 116.17	650.42	
VIII	44,45, 46, & 47	167.29 +195.17+167.29 +223.05	752.80	
	TOTAL PLOTTED AREA		**5055.78**	**64.49**
IX	GREEN AREA	239.82+150.00+ +40.46*2+28.52*3 + 38.75*2	**633.80**	**8.08**
X	ROAD AREA	2150.42	**2150.42**	**27.43**
	TOTAL		**7840.00**	**100.00**

PROJECT-

PROPOSED LAY-OUT PLAN OF SRISHTI PROJECT AT RAHMAT NAGAR, NEAR SULTANPUR ROAD LUCKNOW FOR RAVP INFRA DEVELOPERS PVT. LTD. LUCKNOW.

AREA STATEMENT

SITE AREA	**7840.0 SQM.**
PLOTTED AREA	**5055.78 SQM. (64.49%)**
GREEN AREA	**633.80 SQM. (8.08%)**
ROAD AREA	**2150.42 SQM. (27.43%)**

SCALE	NORTH	DATE
AS SHOWN		MARCH - 2018
		DRAWN BY

ALL THE INFORMATION IS PROVIDED BY CLIENT

OWNER

ARCHITECT

Scanned by CamScanner