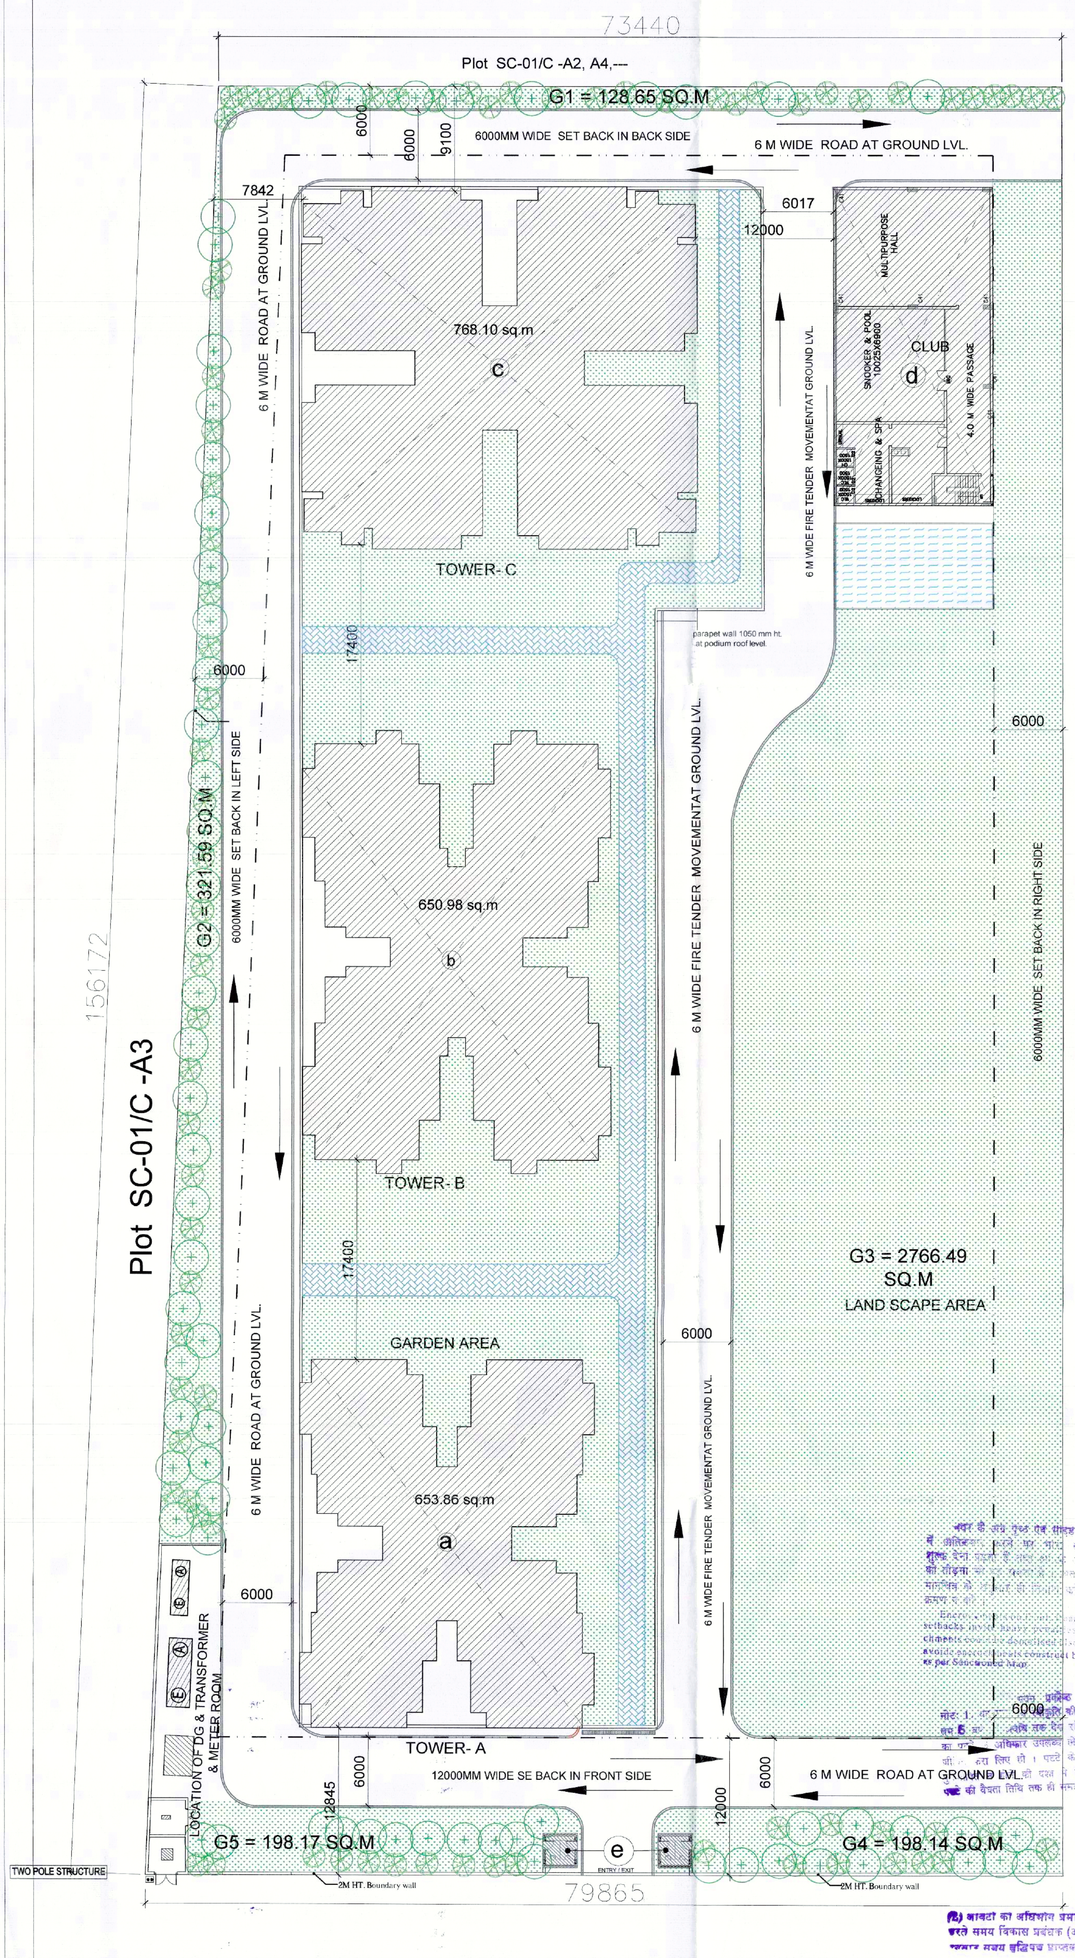

PROPOSED LANDSCAPE AREA DETAIL				
	TOTAL PLOT AREA	12000	--------	A
1	GROUND COVERAGE	AREA (SQ.M)		
a	TOWER A	653.860	--------	
b	TOWER - B	650.980		
c	TOWER - C	786.100		
d	CLUB HOUSE	348.400		
e	GUARD ROOM (1+2)	18.000		
f	Meter Room	23.98		
	TOTAL AREA	2481.320	SQ.M	B
2	GREEN AREA	AREA (SQ.M)		
a	G1	128.650		
b	G2	321.590		
c	G3	2766.490		
d	G4	190.140		
e	G5	190.170		
f				
	TOTAL AREA	3597.040	--------	C

Map for proposed Building is as per Bye Laws. Submitted for approval please.

Asstt. Arch. Architect

PROPOSED SPORTS CITY PROJECT BUILDING AT PLOT NO:-SC-01/C-A8 SECTOR -150, NOIDA U.P

OWNER :-

M/S ABET BUILDCON PVT. LTD.

ARCHITECT'S SIGN.	OWNER'S SIGN
RAJIV GOEL CA/76/2361	ABET BUILDCON PVT. LTD. Authorised Signatory

TITLE	SUBMISSION DRAWING		
DWG.	SITE PLAN LAND SCAPE & AREA CALCULATION		
DATE	JAN. 2017	REVISION	
DRN. BY		CHKD. BY	
DR.NO.	SIPL/PL/A8/S-01	SHEET NO.	S- 01