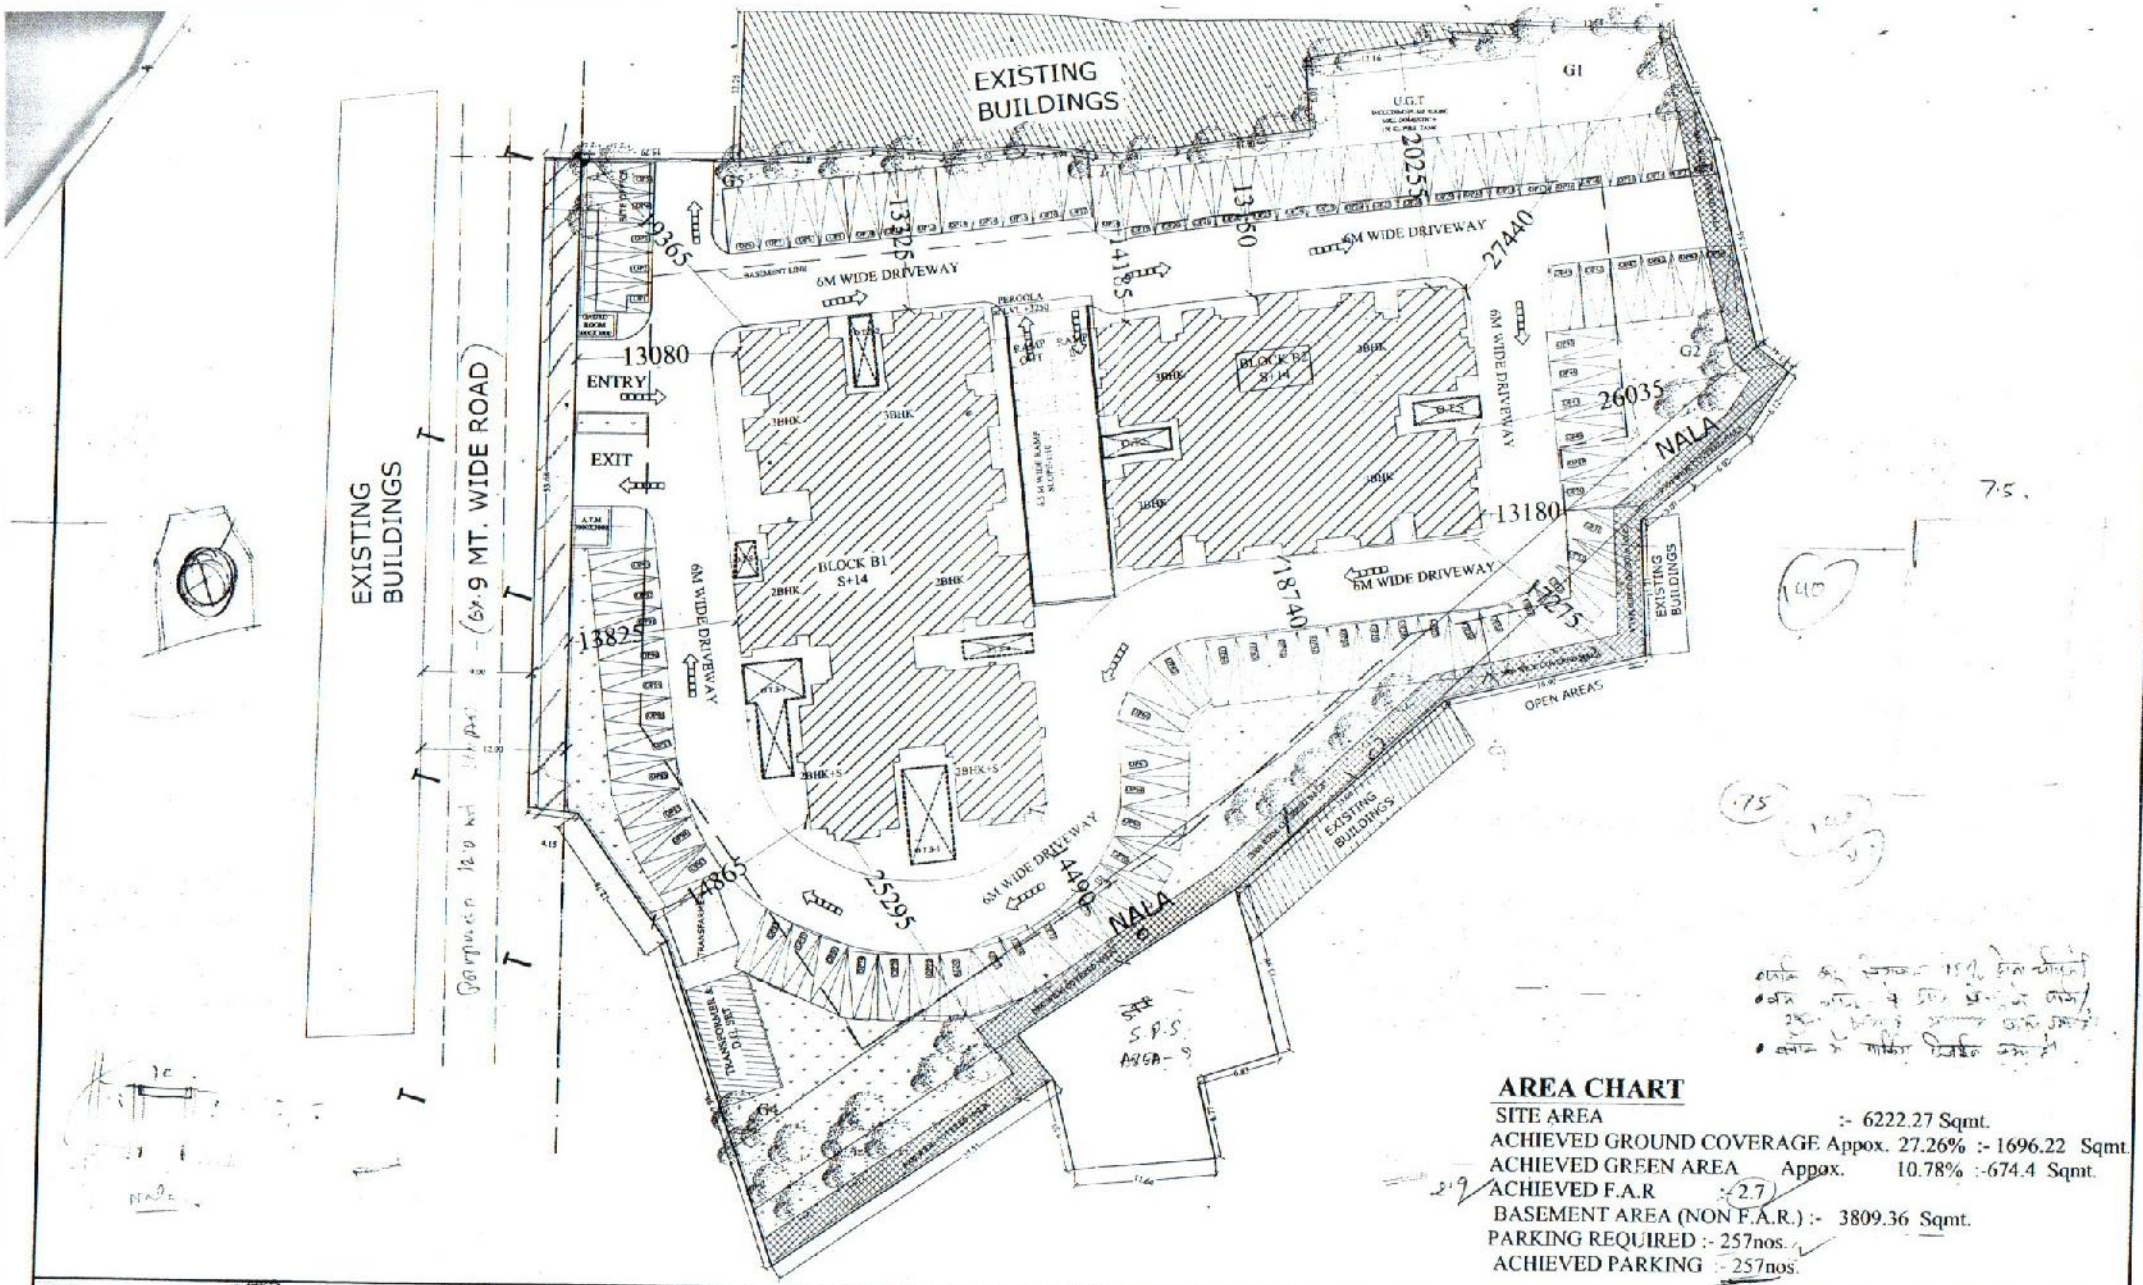

AREA CHART

SITE AREA :- 6222.27 Sqmt.
ACHIEVED GROUND COVERAGE Appox. 27.26% :- 1696.22 Sqmt.
ACHIEVED GREEN AREA Appox. 10.78% :-674.4 Sqmt.
ACHIEVED F.A.R :- 2.7
BASEMENT AREA (NON F.A.R.) :- 3809.36 Sqmt.
PARKING REQUIRED :- 257nos.
ACHIEVED PARKING :- 257nos.

SITE PLAN

REV	DRAWN BY &DATE	APPROVED BY & DATE
04		
03		
02		
01		
00	SADHNA 15.04.15	VINAY 18.04.15 FOR APPROVAL

REF	DRAWING TITLE / DRAWING NO
05	
04	
03	
02	
01	

NOTES :
1. No dimensions to be scaled off the drawing.
2. Only written dimensions in Millimeters to be followed
3. Any discrepancy found in the drawing to be immediately got clarified with the Architect or his representative at site.
4. All drawings are interrelated and shall be read in conjunction with other drawings.

This drawing is the property of ARINEM Consultancy Services Pvt. Ltd. and is not to be reproduced, copied, handed over to a third party or used for any other purpose other than for which it has been loaned.

PROJECT TITLE: ALAKNANDA HOUSING AT GOVINDPUR ALLAHABAD

DRAWING TITLE: SITE LAYOUT PLAN

DRAWING NO: 1111243(1)-RG-01-WD-00L01 REV 00

DATE: 20 APR. '15 | NORTH: N | SCALE: N.T.S

ARINEM CONSULTANCY SERVICES PVT. LTD.

CLIENT: ALLAHABAD DEVELOPMENT AUTHORITY

CONSULTANT / ARCHITECT