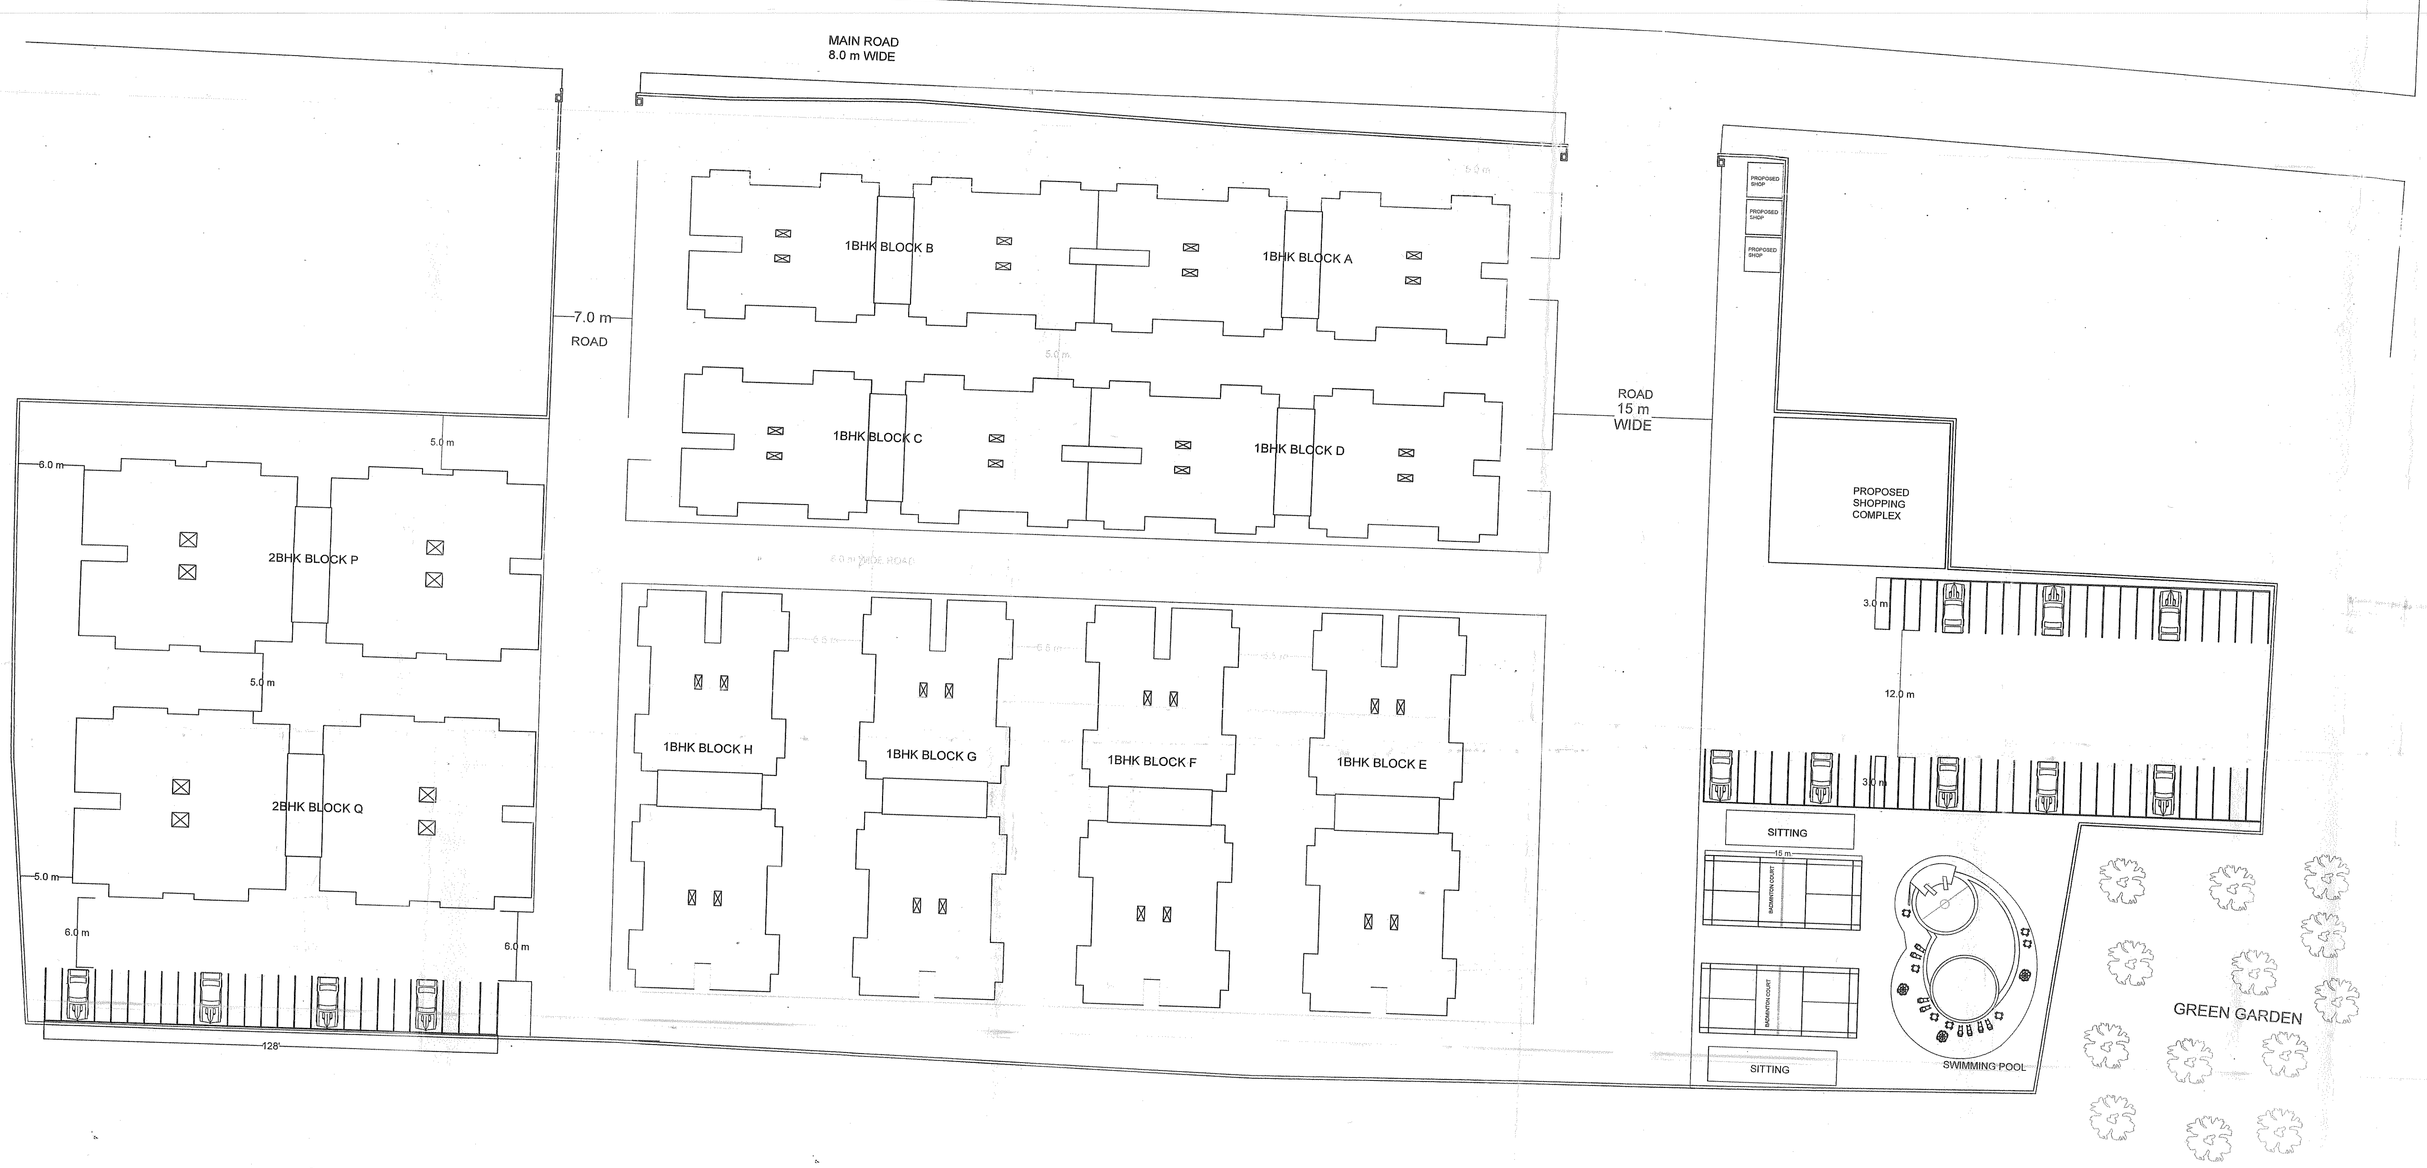

SITE PLAN
Scale- 1:250

PROPOSED APARTMENT FOR:
Nirmala Paradise
Dhawa Estate
Lucknow

Khasra no.

SCHEDULE OF DOORS, WINDOWS AND VENTILATORS

SN	TYPE	SIZE	SILL	LINTEL	REMARKS
1	D1	900X2100	00	2100	DOOR
2	D2	750X2100	00	2100	DOOR
3	W1	1800X1200	900	2100	WINDOW
4	W2	1500X1200	900	2100	WINDOW
5	V1	600X900	1200	2100	VENTILATOR

AREA-STATEMENT

TOTAL PLOT AREA : 13034.35359 SQ.M

1. TOTAL PARKING AREA:	806.30 SQ.M.
2. PROPOSED COVERED AREA ON GROUND FLOOR:	4292.12 SQ.M.
3. PROPOSED COVERED AREA ON FIRST FLOOR:	4292.12 SQ.M
4. PROPOSED COVERED AREA ON SECOND FLOOR:	4292.12 SQ.M
5. PROPOSED COVERED AREA ON THIRD FLOOR:	4292.12 SQ.M
6. PROPOSED COVERED AREA ON FOURTH FLOOR:	4292.12 SQ.M
7. MUMTY AREA :	230 SQ.M

TOTAL PROPOSED COVERED AREA:
21690.6 SQ.M.

FAR: 1.66 ACHIEVED
BCR: 32.93 %

SHEET 1 OF 5

SCALE - 1:250

NORTH POINT

OWNER SIGN:
Dhawa Estate Pvt. Ltd.

ARCHITECT:
Dyucara Design Lab.
8,9, Sumit Complex,
Vibhuti Khand , Lucknow