पत्रांक 528 / दिनांक 18.2.2021

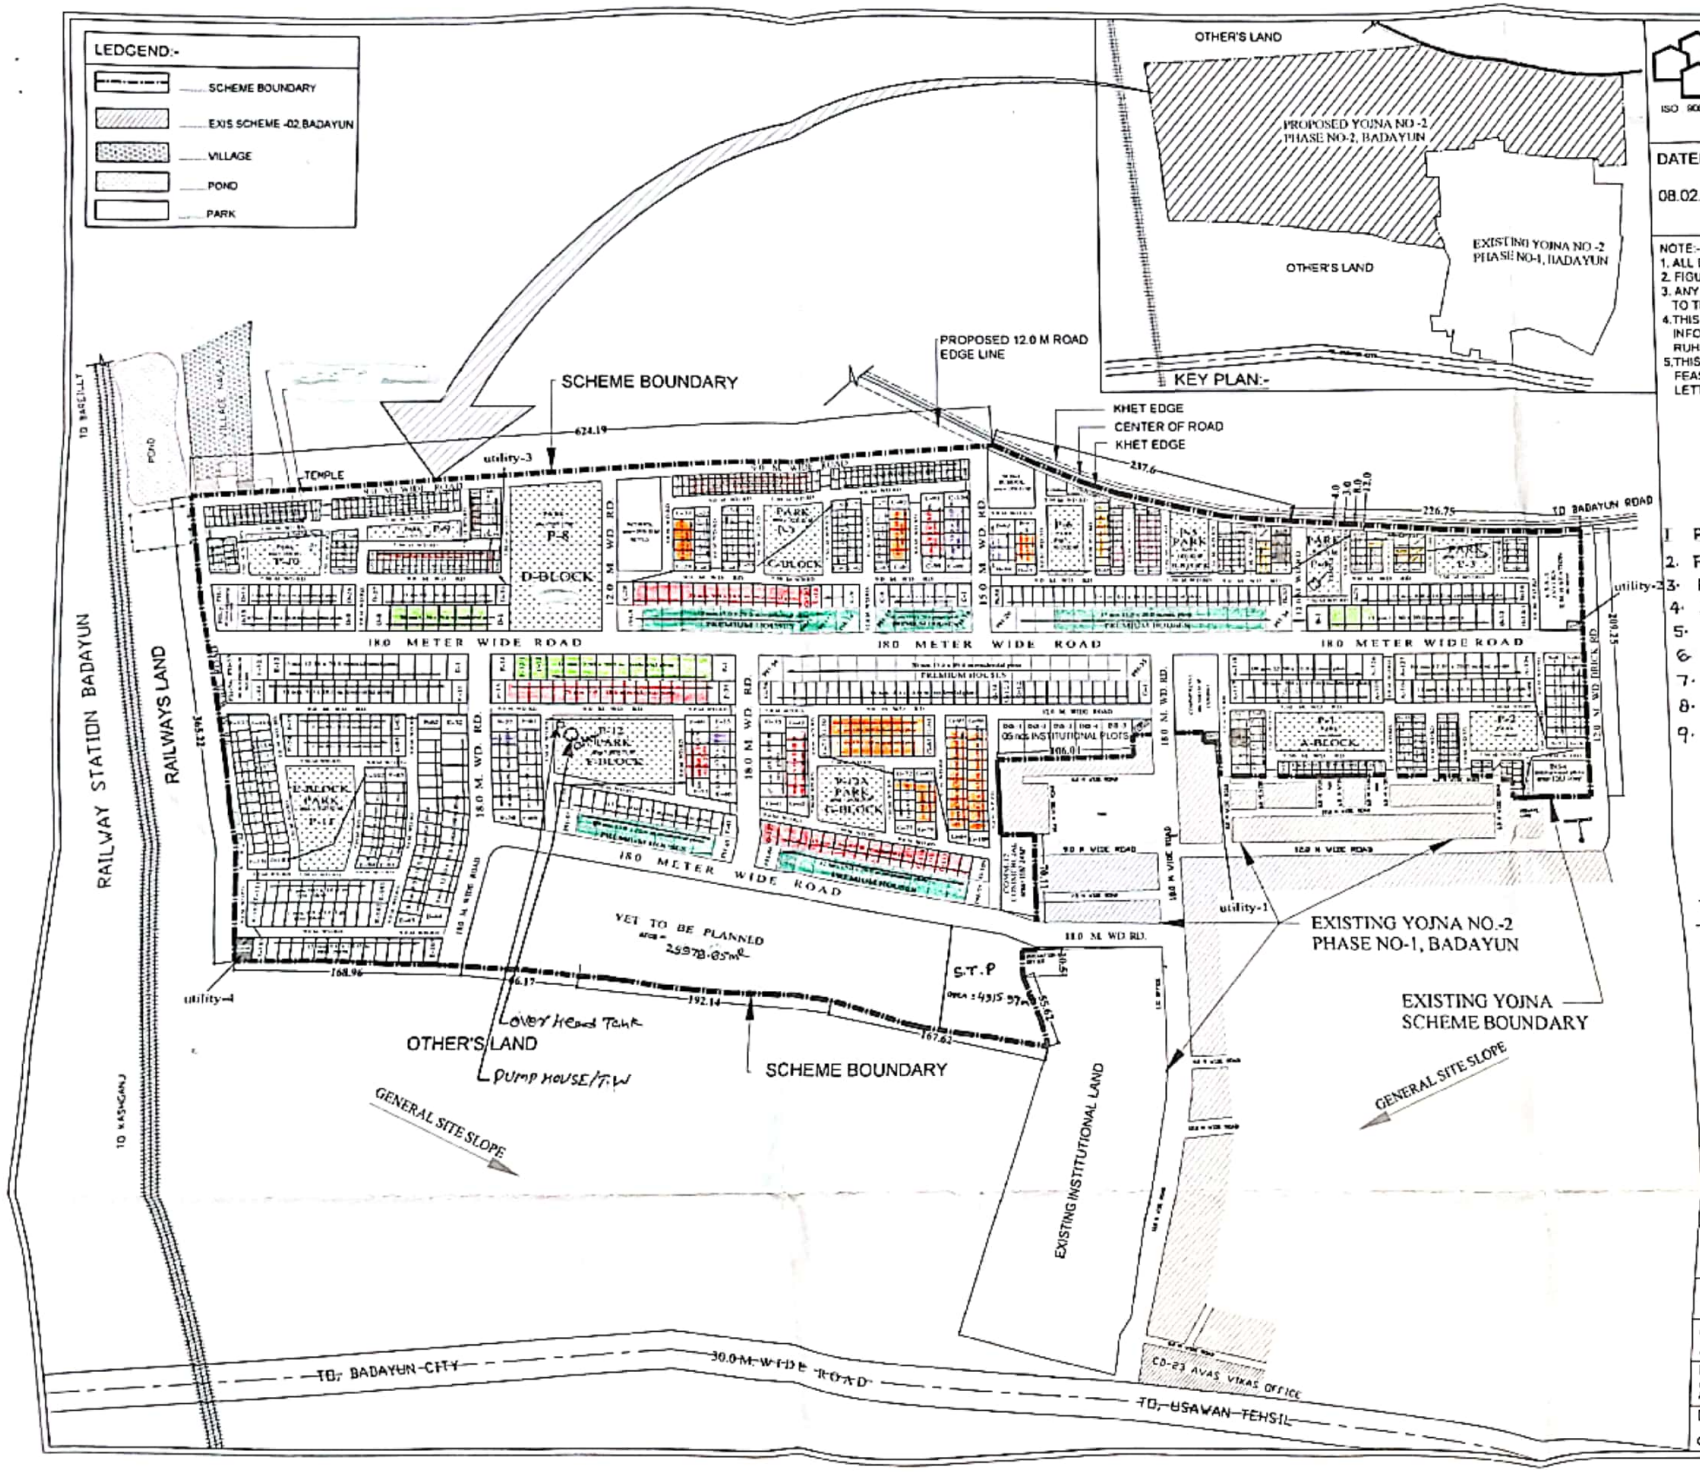

UPHDB
ARCHITECTURE AND PLANNING SECTION
2 ND.FLOOR,NEELGIRI COMPLEX ,INDIRA NAGAR,LUCKNOW
ISO 9001 - 2008
E-MAIL: ap2@upavp.com

DATED	PROPOSED NUMBERING PLAN FOR CIVIL LINES YOJNA NO.- 02,PHASE -2, BADAYUN .
08.02.2021	FILE NO.- APD / UN-2 / BDN / Y-2 / 01 / 132 / 03
	DRG. NO.- APD/UN-2/BADAYUN/Y-2/PH-2/LOP-NUM/ 06 / 344 / 03

NOTE:-
1. ALL DIVENSIONS ARE IN METER.
2. FIGURED DIMENSIONS SHALL BE FOLLOWED.
3. ANY DISCREPANCY, IF FOUND IN THE DRAWING SHALL BE BROUGHT TO THE NOTICE OF A.P. UNIT-2, BEFORE EXECUTION OF WORK.
4. THIS NUMBERING PLAN HAS BEEN PREPARED ON THE BASIS OF INFORMATION / REQUIREMENT RECEIVED FROM E.E.CD.CU-04, RUHELKHAND VIDE HIS LETTER NO222/R-4/40,DATED- 04.02.2021 .
5. THIS NUMBERING PLAN HAS BEEN FINALIZED ON THE BASIS OF FEASIBILITY RECEIVED FROM E.E.CD.CU-04,RUHELKHAND VIDE HIS LETTER NO.252/R-4/48,DATED- 08.02.2021 .

1	PLOT 5.00 X 8.00 M.	59
2.	PLOT 5.00 X 10.00 M.	20
3.	PLOT 6.00 X 12.00 M.	28
4.	PLOT 7.00 X 15.00 M.	05
5.	PLOT 8.00 X 16.00 M.	55
6.	PLOT 9.00 X 18.00 M.	60
7.	PLOT 10.00 X 20.00 M.	08
8.	PLOT 12.50 X 20.00 M.	21
9.	PLOT 15.00 X 20.00 M.	44
		300

D/MAN J.E. A.E. E.E.

वास्तुकार नियोजक, आवासीय एवं नियोजन इकाई-2 नीलगिरि कुन्ज, इन्दिरा नगर, लखनऊ के पत्रांक 528/वा.नि./ दिनांक 18.02.2021 के द्वारा अनुमोदित

PROPOSED NUMBERNG PLAN FOR CIVIL LINES YOJNA NO.- 02, PHASE -2, BADAYUN .

SCALE :- 100 M 50 0 100 M

DEEP MALA ARCH ASSTT -1	-SD-08.02.2021-
MADHULIKA SRIVASTAV ASSTT ARCHITECT PLANNER	-
MUKESH KUMAR RUHELA ARCHITECT PLANNER	-SD-09.02.2021-
DINESH KUMAR CHIEF ARCHITECT PLANNER	-SD-09.02.2021-

Scanned with CamScanner