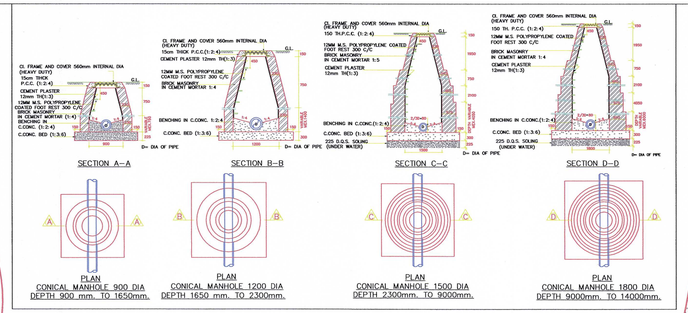

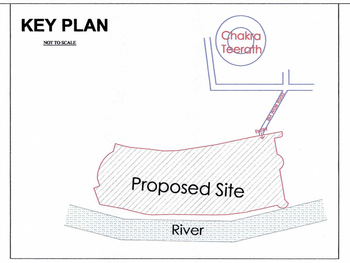

S.NO.	SYMBOL	DESCRIPTION
1.		BORING LOCATION
2.		CIRCULAR SEWERAGE MANHOLE
3.		RCC SEWER PIPE
4.		EXTERNAL DRAIN CHANNEL
5.		EXTERNAL FIRE HYDRANT PIPE
6.		IRRIGATION WATER SUPPLY

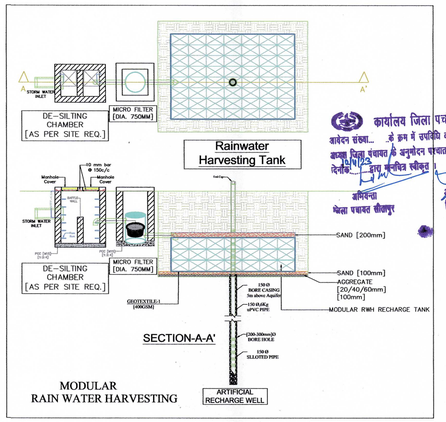

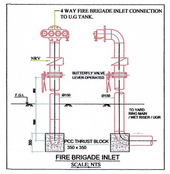

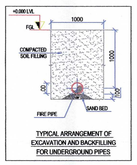

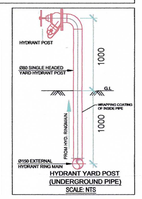

Phase - 1 Legend

NO.	ITEMS	QTY (in No's)
1	Main Entrance	01
2	Banquet Hall (Daawat-e-Feast)	01
3	Restaurant & kitchen (Bhoj Palace)	01
4	Pool Changing Room	01
5	Spa (Shant Chitt)	02
6	Public Pool (Piscine)	03
7	Cottage Type-1 Double (Opulenz)	13x2=26
8	Cottage Type-2 Double (Serenita)	24x2=48
9	Cottage Type-3 Double (Finezza)	12x2=24
10	Cottage Type-4 Double (Felicite)	7x2=14
11	Outdoor Games	

Site Office Legend

NO.	ITEMS	QTY (in No's)
12	SITE OFFICE GUARD ROOM	01
13	OFFICE RECEPTION (Temporary structure)	01
14	SITE OFFICE POOL	01
15	SITE OFFICE TOILET	01
16	SITE OFFICE CABIN	01
17	SITE OFFICE CONFERENCE	01
18	FOOD COURT KITCHEN	01
19	FOOD COURT SITTING AREA	01
20	SITE OFFICE PARKING	01
21	POOL CHANGING ROOM	01

Project Title
Proposed Project - The River Castle
Situated at Gata No. 1166 K,1226, 1221. Gram Bherumpur,
Situated at Gata No. 327 Gram Gayawer, Naimisharanya, Tehsil Mishrakh District Sitapur

Architect
ThirdVendor Studios
Design I Construction I Interiors
Shop No.-10 Kisan Bazaar,Vibhuti Khand, Gomti Nagar,Lucknow,Uttar Pradesh-226010

Address
Shop No. A -10 , Kisan Bazar, Vibhuti Khand, Gomti Nagar, Lucknow, Uttar Pradesh 226001
E : thirdvendor@gmail.com
W : www.thirdvendor.com

Drawing Sub-Title
SEWERAGE, STORM WATER PLAN

Architect's Signature
SADIQ UMAR SIDDIQUI
CA/2022/149261

Client
RAV Global Solutions Pvt.Ltd.

Client Signature
For RAV Global Solutions Pvt. Ltd.
Director

MEP Consultant
AREWA MEP DESIGN CONSULTANT
AREWA MEP DESIGN CONSULTANT
D-283, VIBHUTI KHAND, GOMTI NAGAR, NEAR BANK OF INDIA
LUCKNOW UTTAR PRADESH 226010
MO :- 7011566219
Email:- arewamep@gmail.com

Drawing Title
Site Layout- Waste Disposal Plan

Status: SUBMISSION DRAWING		
Drawn: Krishna	Checked: Aniket	Drawing No. SUB_SITE_WD-01
Date: 13/02/2023	Scale: 1:1000	