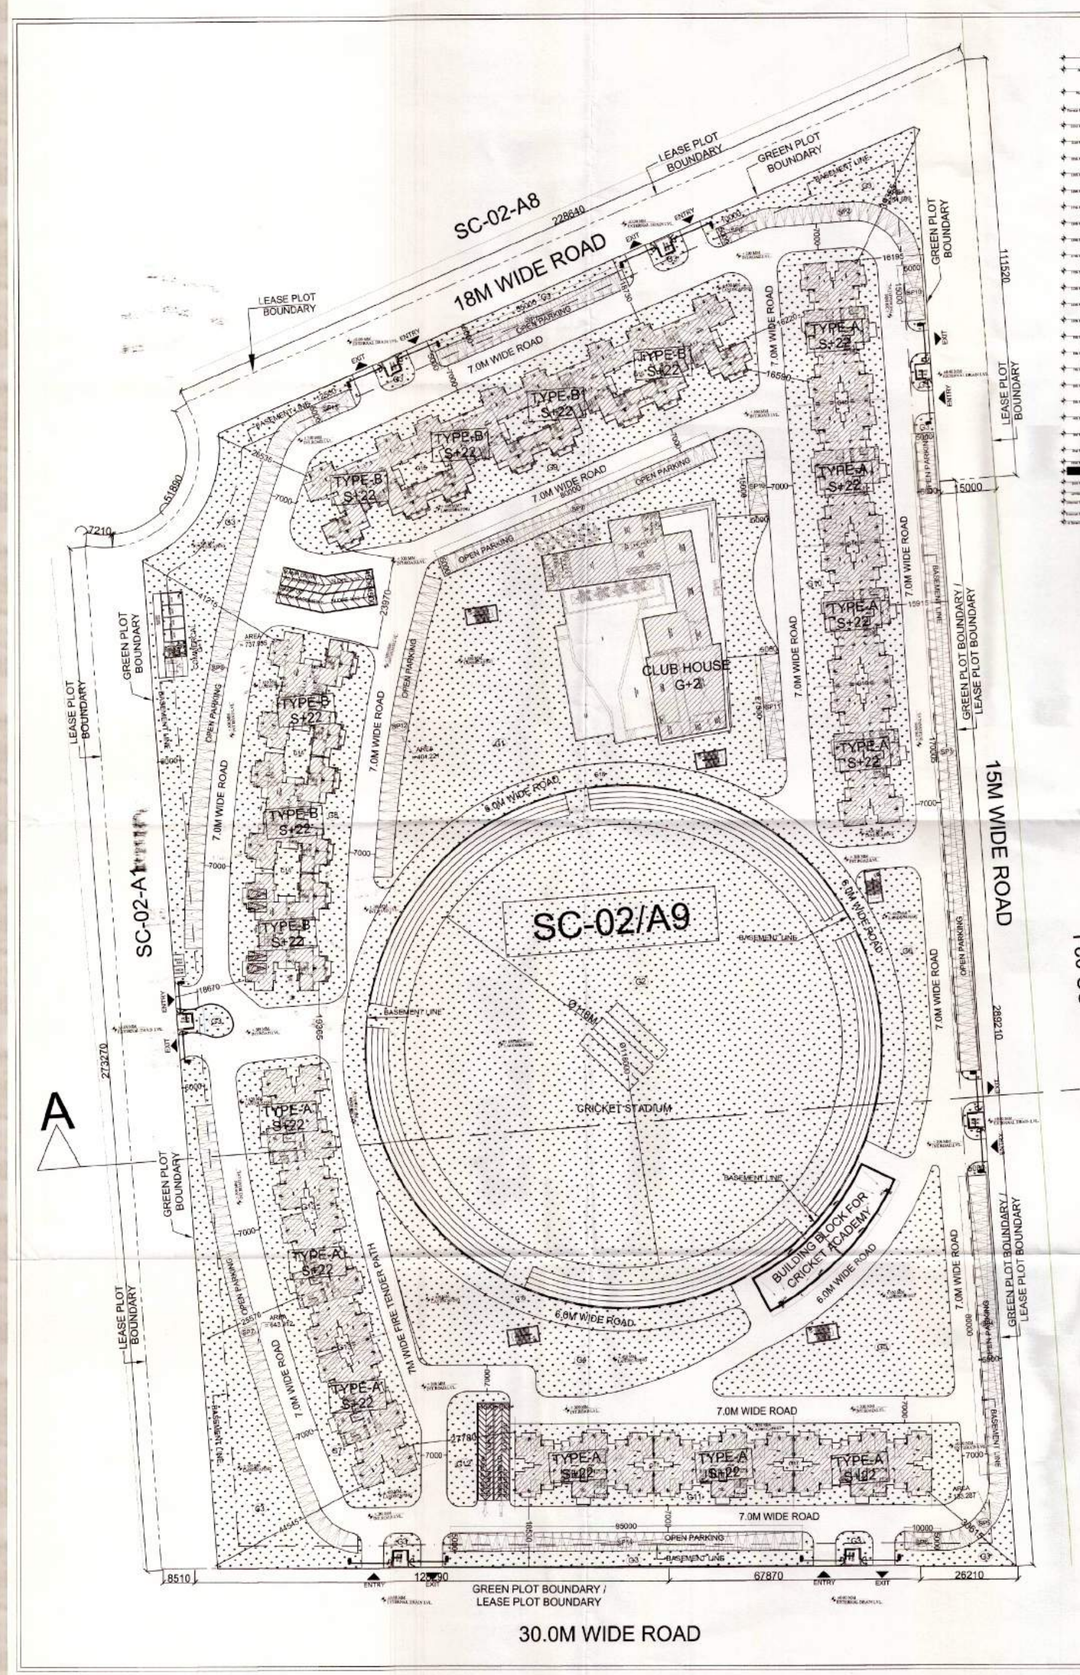

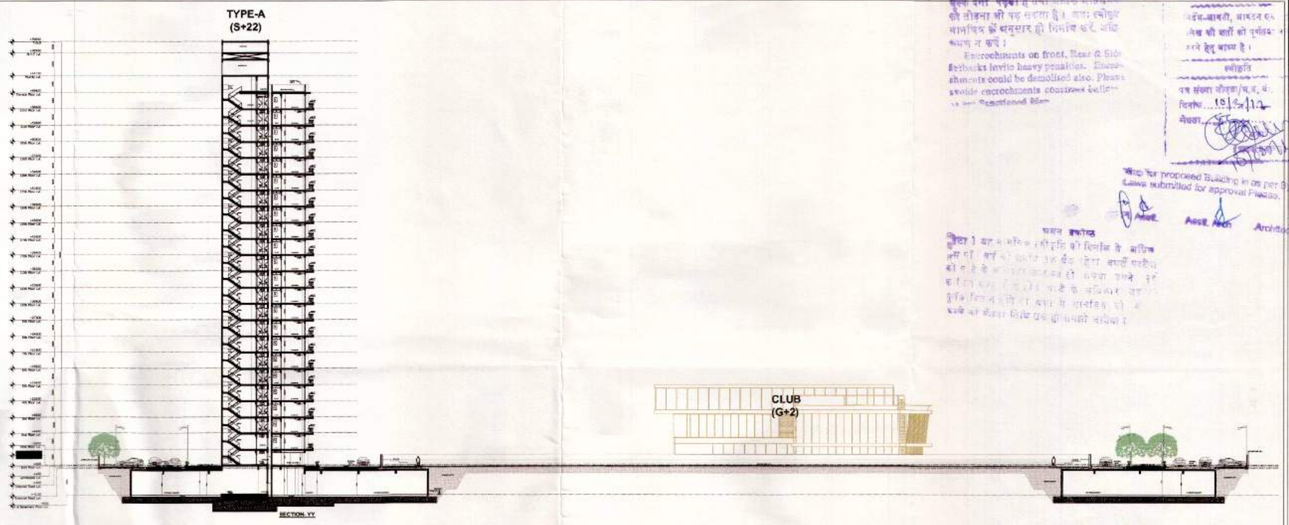

SITE SECTION A-A'

GREEN AREA DETAILS

GREEN AREA CALCULATION						
G1	P.LINE	-	4276.076	1	4276.076	
G2	P.LINE	-	12861.761	1	12861.761	
G3	P.LINE	-	5522.218	1	5522.218	
G4	P.LINE	-	1653.197	1	1653.197	
G5	P.LINE	-	1721.924	1	1721.924	
G6	P.LINE	-	685.520	1	685.520	
G7	P.LINE	-	1402.260	1	1402.260	
G8	P.LINE	-	1448.193	1	1448.193	
G9	P.LINE	-	1861.995	1	1861.995	
G10	P.LINE	-	1952.078	1	1952.078	
G11	P.LINE	-	975.961	1	975.961	
G12	P.LINE	-	264.445	1	264.445	
G13	P.LINE	-	54.897	1	54.897	
G14	P.LINE	-	183.545	1	183.545	
G15	P.LINE	-	254.826	1	254.826	
G16	P.LINE	-	75.973	1	75.973	
G17	P.LINE	-	50.676	1	50.676	
G18	P.LINE	-	2406.735	1	2406.735	
				TOTAL	37652.280	

SURFACE PARKING AREA CALCULATION

SURFACE PARKING AREA CALCULATION						
SP1	55.000	X	5.000	1	275.000	
SP2	P.LINE	-	254.699	1	254.699	
SP3	170.005	X	5.000	1	850.025	
SP4	80.000	X	5.000	1	400.000	
SP5	P.LINE	-	133.287	1	133.287	
SP6	10.000	X	5.000	2	100.000	
SP7	P.LINE	-	643.912	1	643.912	
SP8	P.LINE	-	737.955	1	737.955	
SP9	80.000	X	5.000	1	400.000	
SP10	15.000	X	5.000	2	150.000	
SP11	27.500	X	5.000	1	137.500	
SP12	P.LINE	-	404.221	1	404.221	
SP13	12.500	X	5.000	1	62.500	
SP14	95.000	X	5.000	1	475.000	
				TOTAL	5024.099	

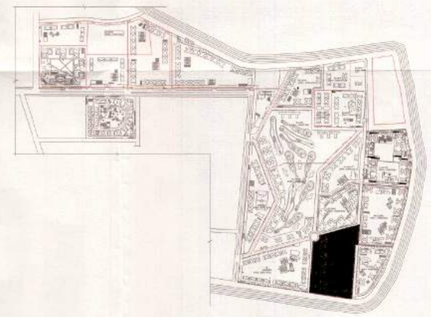

KEY PLAN

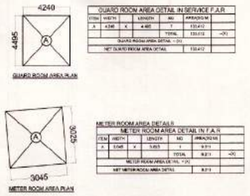

GUARD ROOM AREA DETAIL IN SERVICE F.A.R						
ITEM	WIDTH	LENGTH	NO	AREA(SQ.M)		
A	4.240	X	4.495	1	19.0418	
				TOTAL	19.0418	<70
GUARD ROOM AREA DETAIL <70						
NET GUARD ROOM AREA DETAIL					19.0418	

METER ROOM AREA DETAILS						
METER ROOM AREA DETAIL IN F.A.R						
ITEM	WIDTH	LENGTH	NO	AREA(SQ.M)		
A	3.045	X	3.023	1	9.211	
				TOTAL	9.211	<70
METER ROOM AREA DETAIL <70						
NET METER ROOM AREA DETAIL					9.211	

SUBMISSION DRAWING

PROJECT:

PROPOSED PLAN FOR SPORTS CITY AT LAND PARCEL SC-02/A9, SECTOR- 150, NOIDA FOR - M/s WONDROUS BUILDMART PVT. LTD.

DRAWING TITLE :

SITE PLAN

For Wondrous Buildmart Private Limited
Director/Authorised Signatory

ARCHITECT GAURI SHUTA JAIN
COA-(CA/2014/62840)

OWNER'S SIGN | ARCHITECT'S SIGN.

N

SCALE	DEALT BY	DATE -
DESIGN BY	CHECKED BY	DRG. No. SD-01