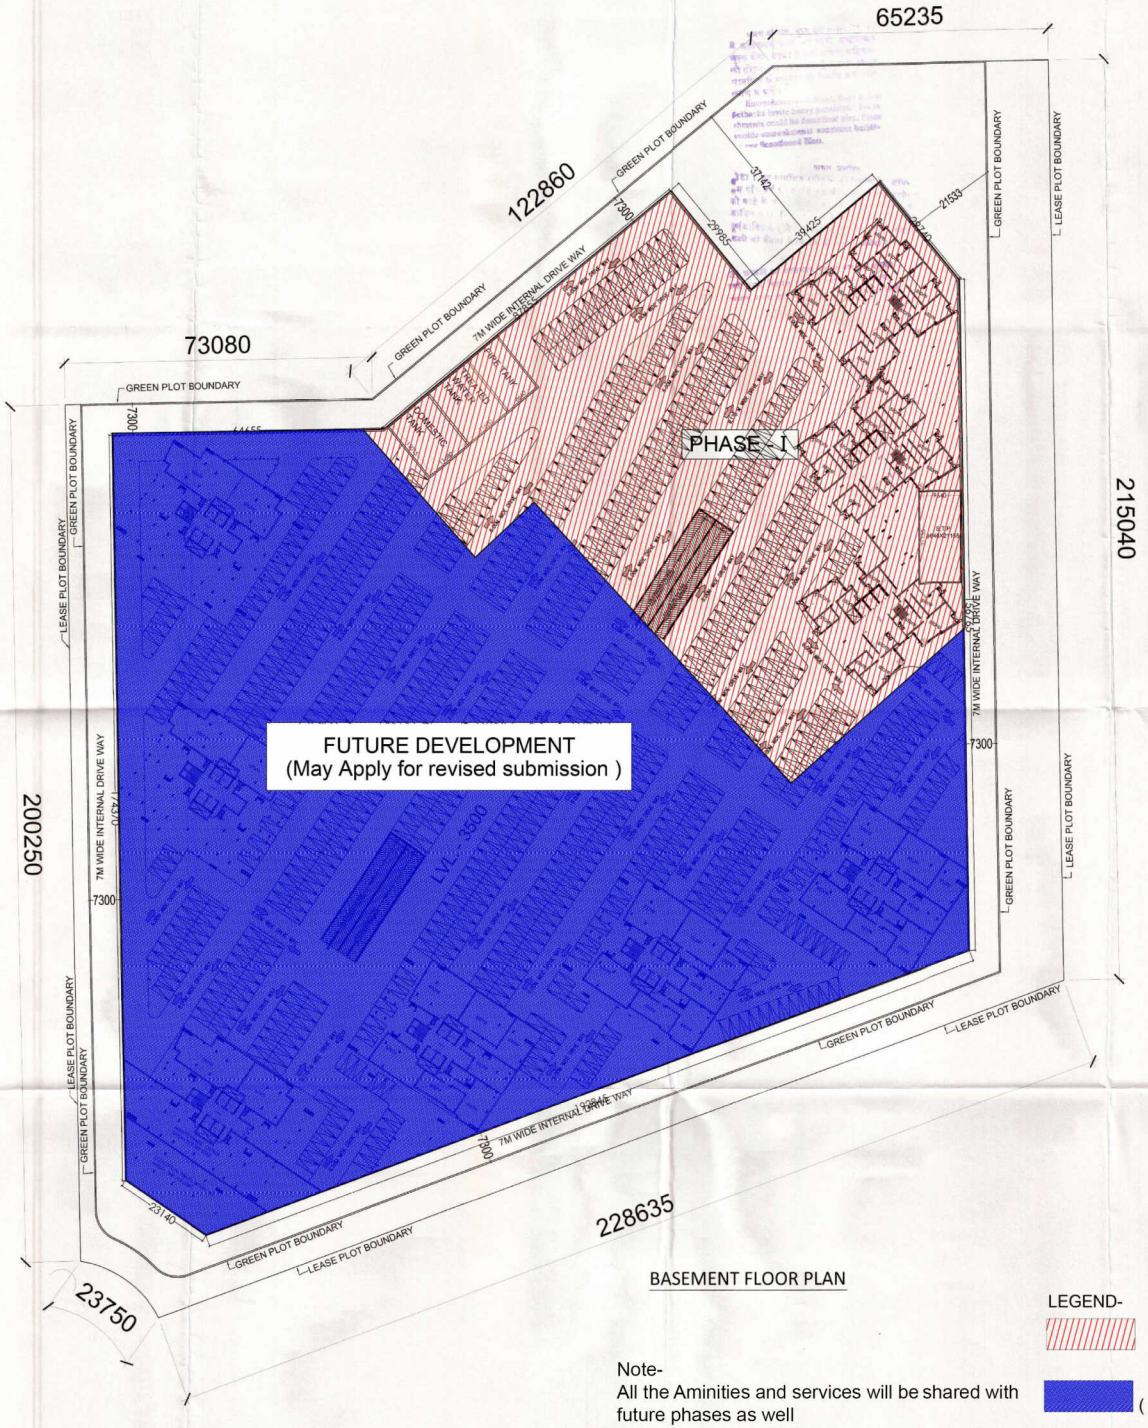

BASEMENT FLOOR PLAN

LEGEND-

Opulence Phase-I

Future development
(may apply for revised submission)

Note-
All the Aminities and services will be shared with future phases as well

SUBMISSION DRAWING

PROJECT :

PROPOSED PLAN FOR SPORTS CITY AT LAND PARCEL SC-02/A8, SECTOR- 150, NOIDA FOR - M/s WISH LAND BUILDZONE PVT. LTD.

DRAWING TITLE :

BASEMENT FLOOR PLAN

ARCH. SMITA JAIN
COA - CA/2014/62840

OWNER'S SIGN | ARCHITECT'S SIGN.

SCALE	DEALT BY	DATE -
DESIGN BY	CHECKED BY	DRG. No. SD-02

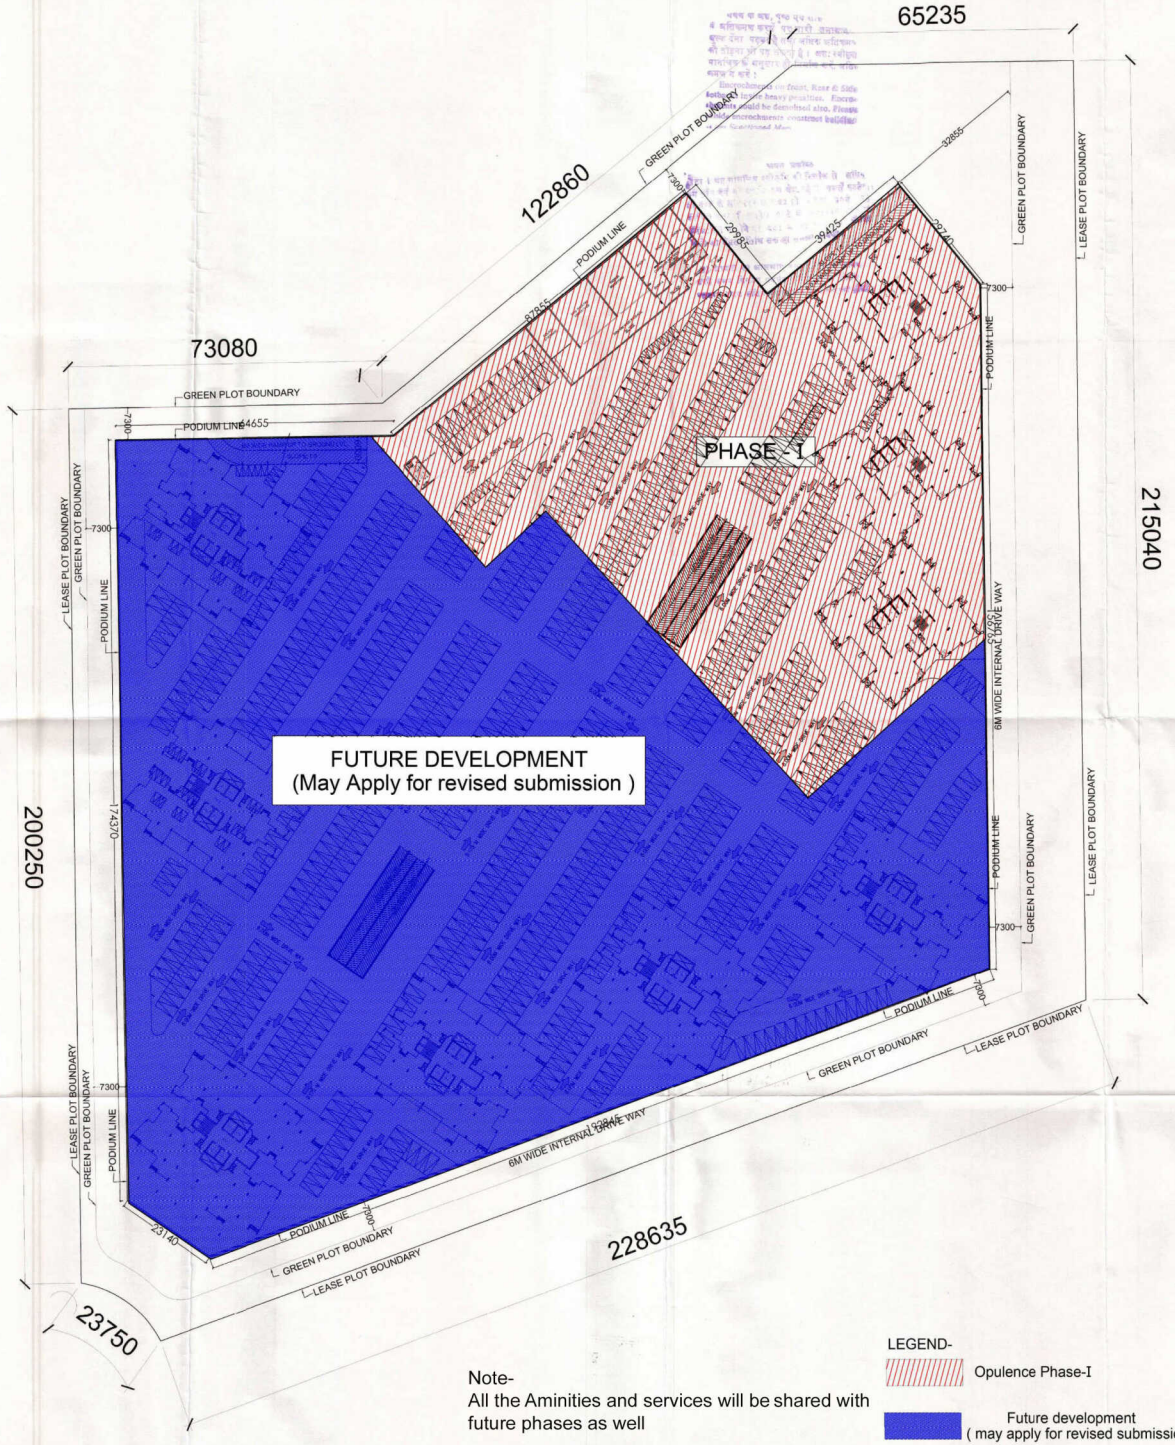

Note-
All the Aminities and services will be shared with future phases as well

LEGEND-

Opulence Phase-I

Future development
(may apply for revised submission)

SUBMISSION DRAWING

PROJECT:

PROPOSED PLAN FOR SPORTS CITY AT LAND PARCEL SC-02/A8, SECTOR- 150, NOIDA FOR - M/s WISH LAND BUILDZONE PVT. LTD.

DRAWING TITLE :

PODIUM/STILT FLOOR PLANS

ARCHITECT SMITA JAIN
COA REG.-UA/2014/62849

OWNER'S SIGN | ARCHITECT'S SIGN.

SCALE	DEALT BY	DATE -
DESIGN BY	CHECKED BY	DRG. No. SD-04

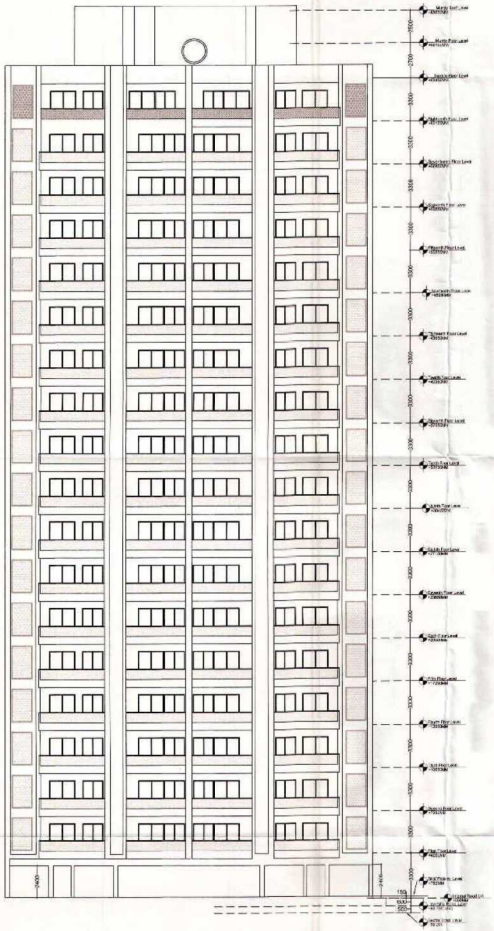

FRONT ELEVATION

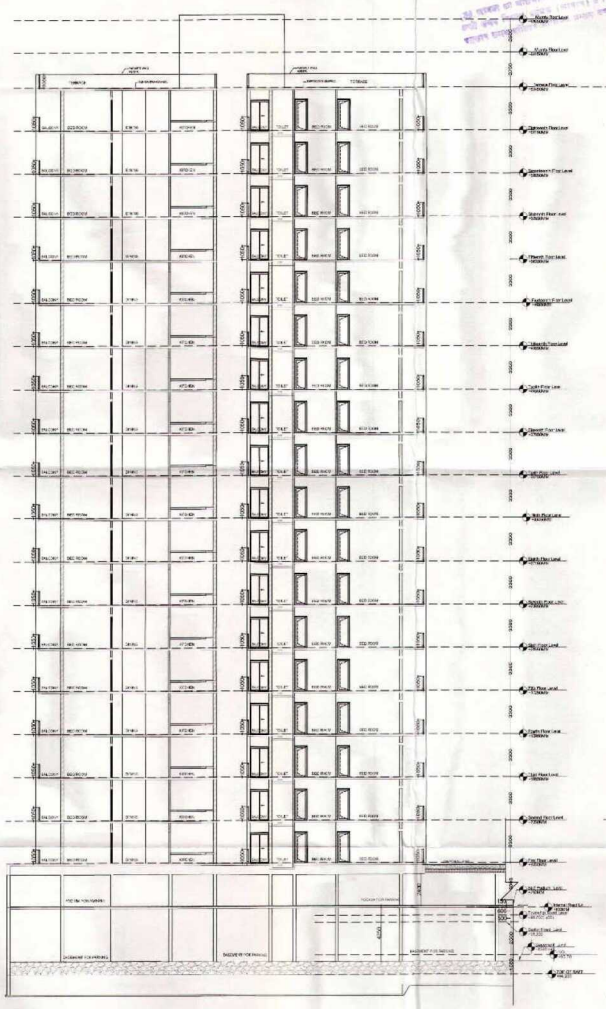

SECTION X-X'

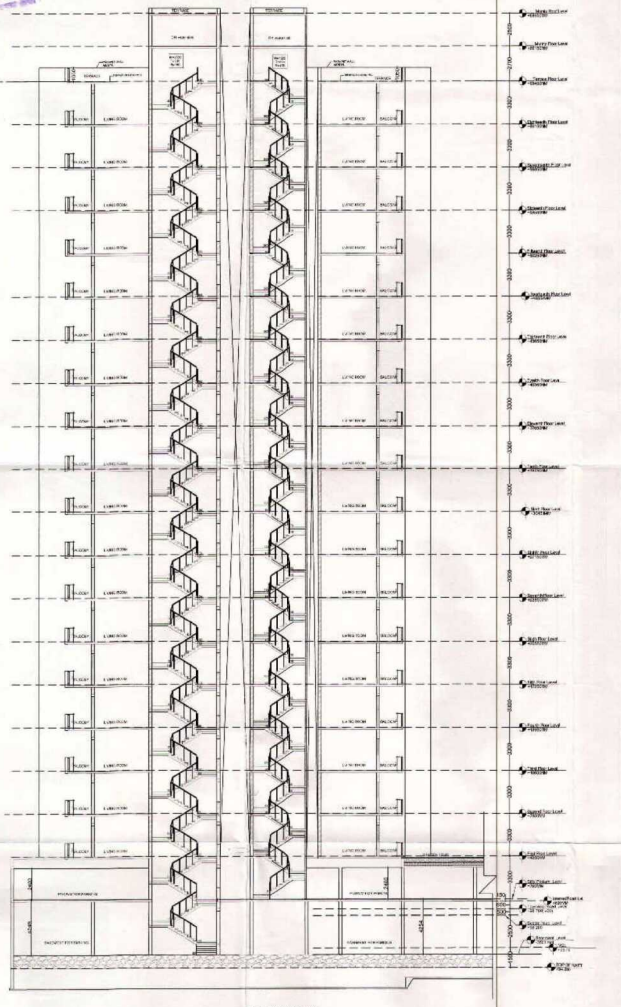

SECTION Y-Y'

SUBMISSION DRAWING

PROJECT :

PROPOSED PLAN FOR SPORTS CITY AT LAND PARCEL SC-02/A8, SECTOR- 150, NOIDA FOR - M/s WISH LAND BUILDZONE PVT. LTD.

DRAWING TITLE :

TYPE - C (TOWER -1, 2 & 3) ELEVATION & SECTION

OWNER'S SIGN	ARCHITECT'S SIGN

SCALE	DEALT BY	DATE -
DESIGN BY	CHECKED BY	DRG. No. SD-14