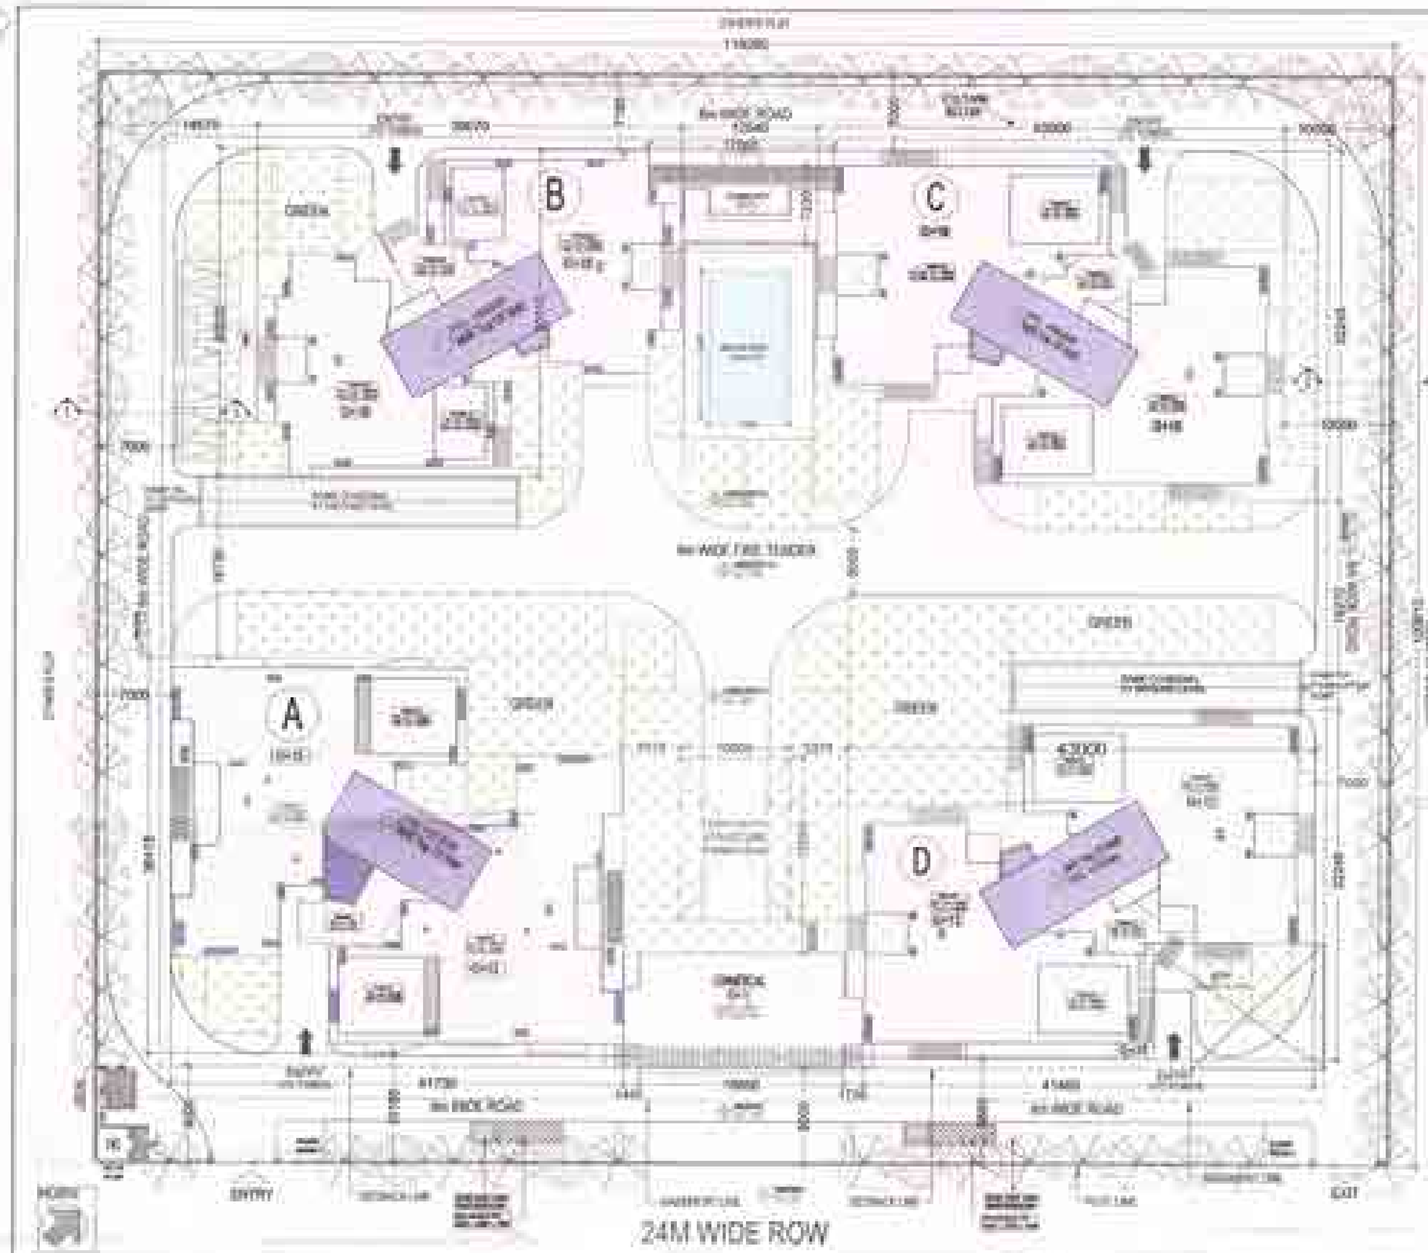
B
C
A
D
24M WIDE ROW
ENTRY
EXIT

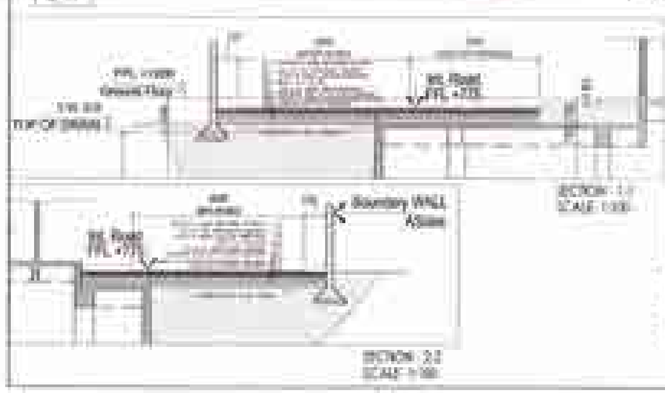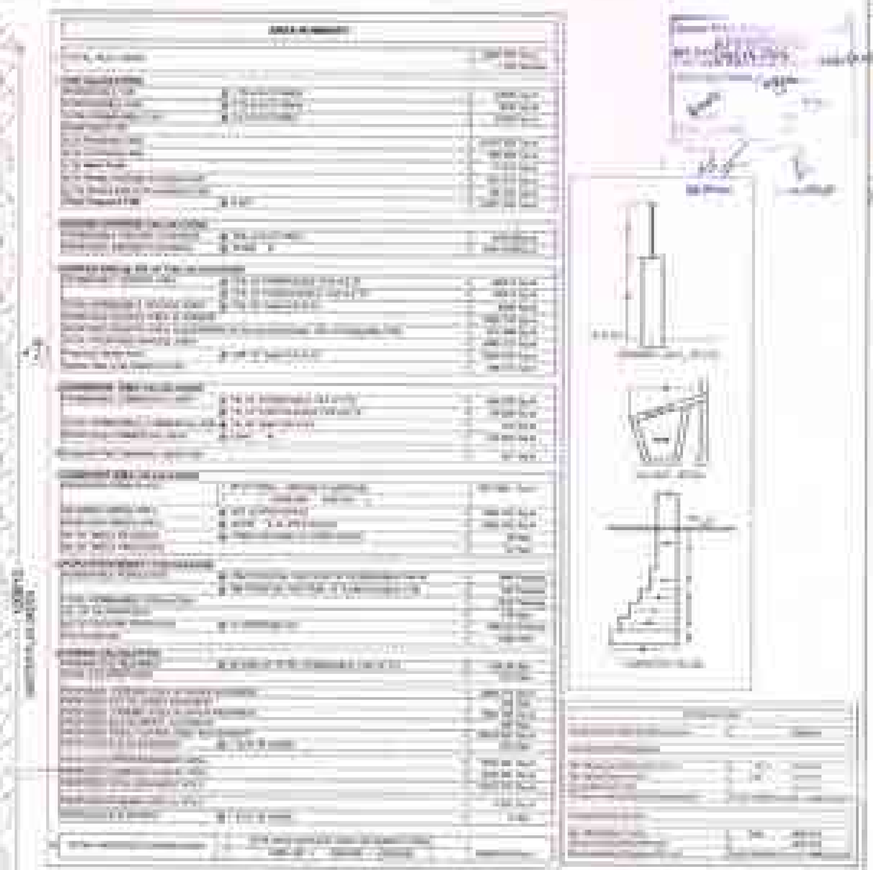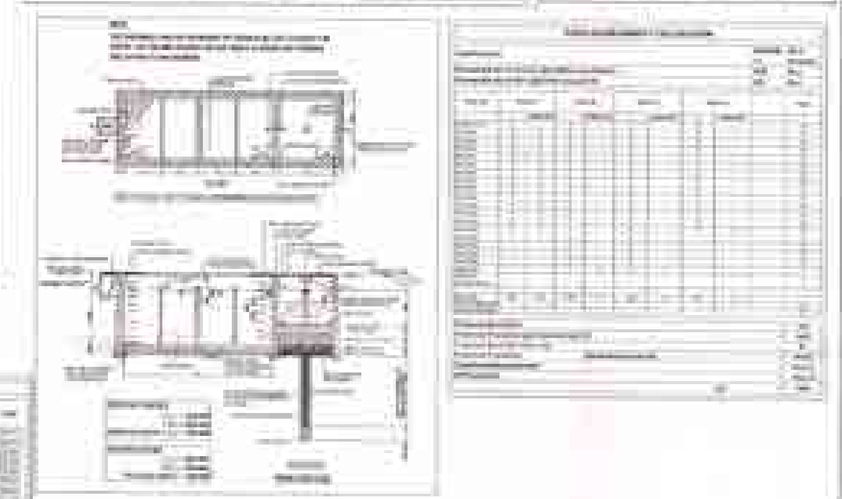
SECTION 1-1
SCALE 1:100
SECTION 2-2
SCALE 1:100