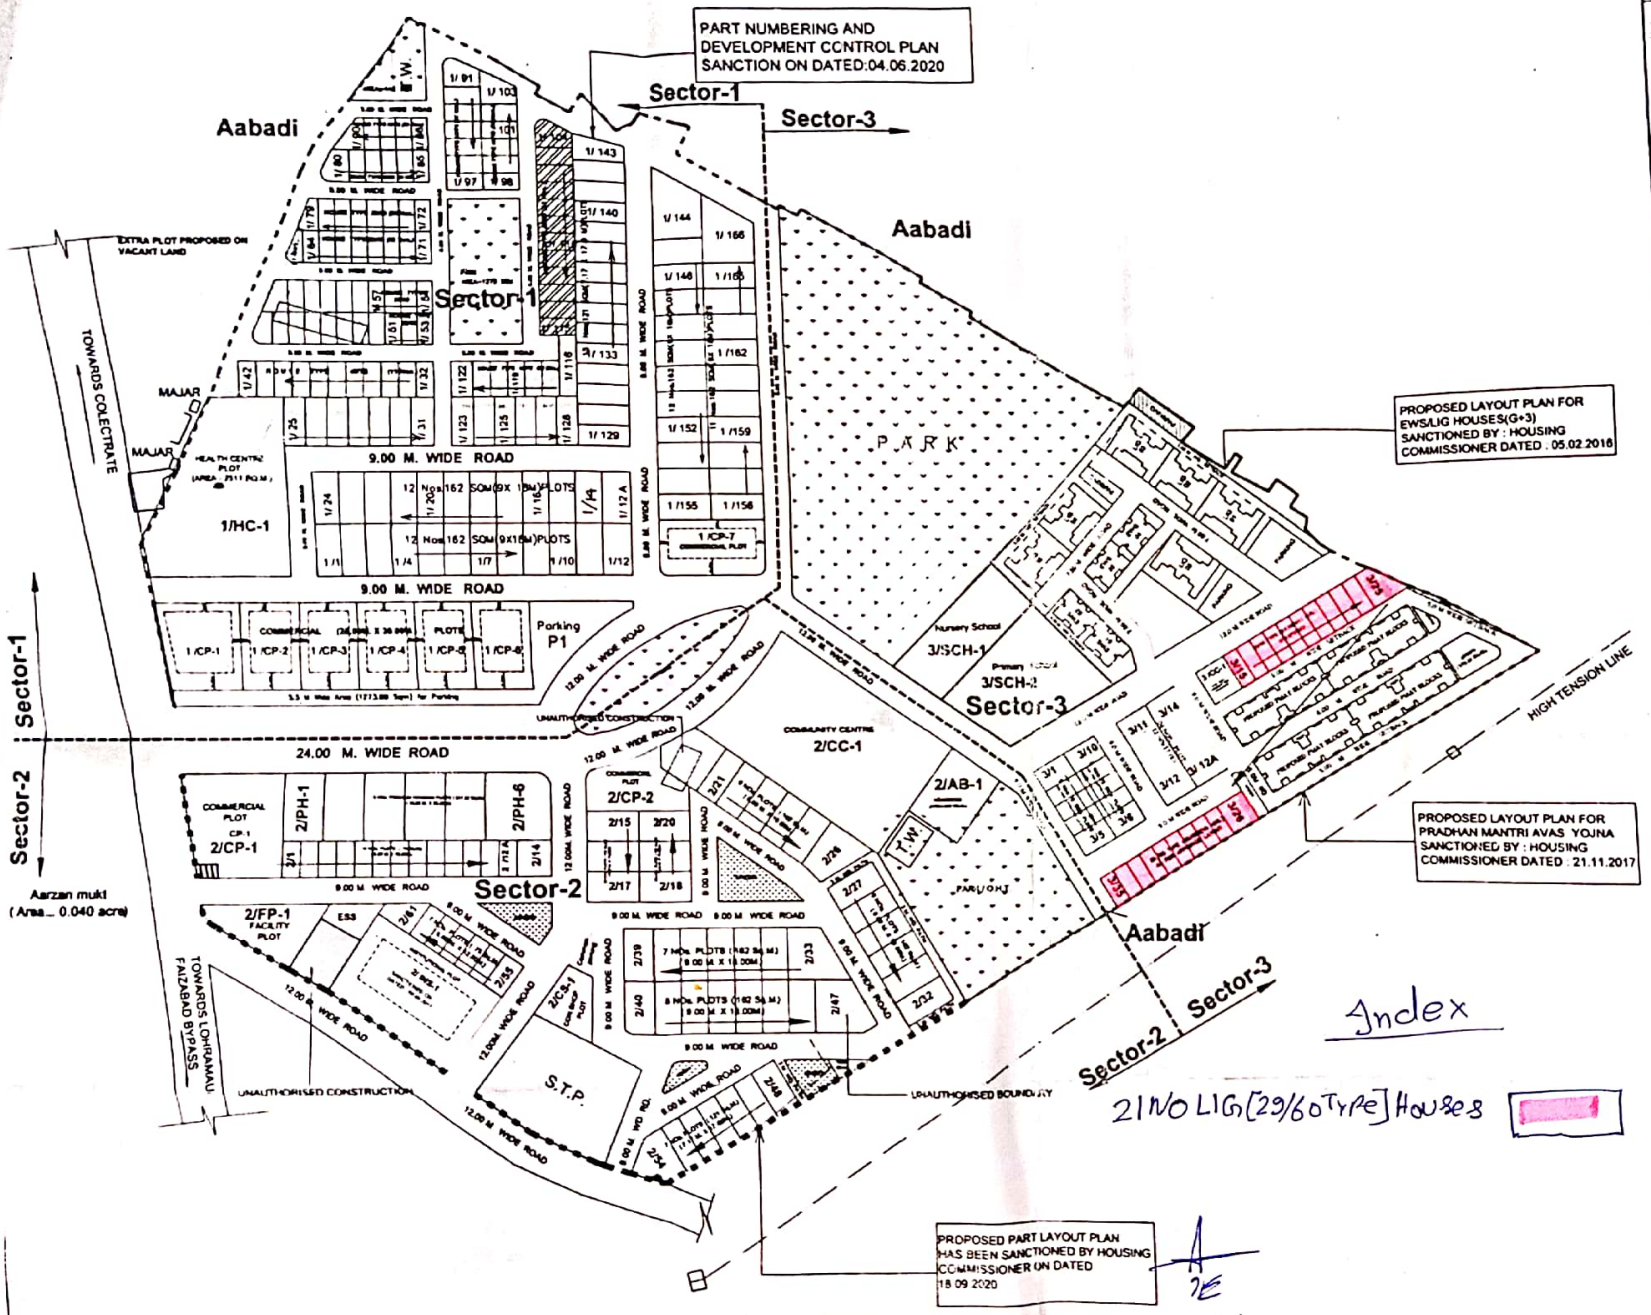

UPAVP

ARCHITECTURE AND PLANNING UNIT - 3
ARCHITECTURAL AND PLANNING SECTION
NEELGIRI COMPLEX, INDIRA NAGAR
LUCKNOW - 226016

DRG. NO. APD/UM-3/NUMBERING-LOHRAMAU/SULTANPUR/CD-AYODHYA-02/53 / CAD-121/2020-21

FILE NO. APD/UM-3/SULTANPUR-LOHRAMAU/03/03

NOTE :

1. This numbering plan has been prepared on the basis of demand received by S.E. Ayodhaya Vratti vide his letter no. 295 on dated: 06.02. 2021.
2. This numbering plan has been finalized on the basis of feasability received by E.E. Nirman Khand- Ayodhaya -02 vide his letter no. 222/ Y-4 /04 on dated: 11.02. 2021 and joint recommendation of EMO-Sultanpur, E.E. CD- Ayodhya -02, A.H.C-Gorakhpur Zone and S. E. - Circle Ayodhya .

निर्गत हेतु प्रमाणित

PROJECT
LOHRAMAU BHOOMI VIKAS EVAM GRIHASTHAN YOJNA
SULTANPUR.

TITLE
NUMBERING PLAN

DATE : 12.02.2021

PREPARED BY SMITA Arch. Asstt.	Smita 12.2.2021
ASSTT. ARCH. PLANNER ALOK KUMAR VERMA B.Arch , M Planning (Urban) MCoA, AITP ARCHITECT PLANNER	12.2.2021
DINESH KUMAR B.Tech CHIEF ARCHITECT PLANNER	12.2.2021

Scanned with CamScanner