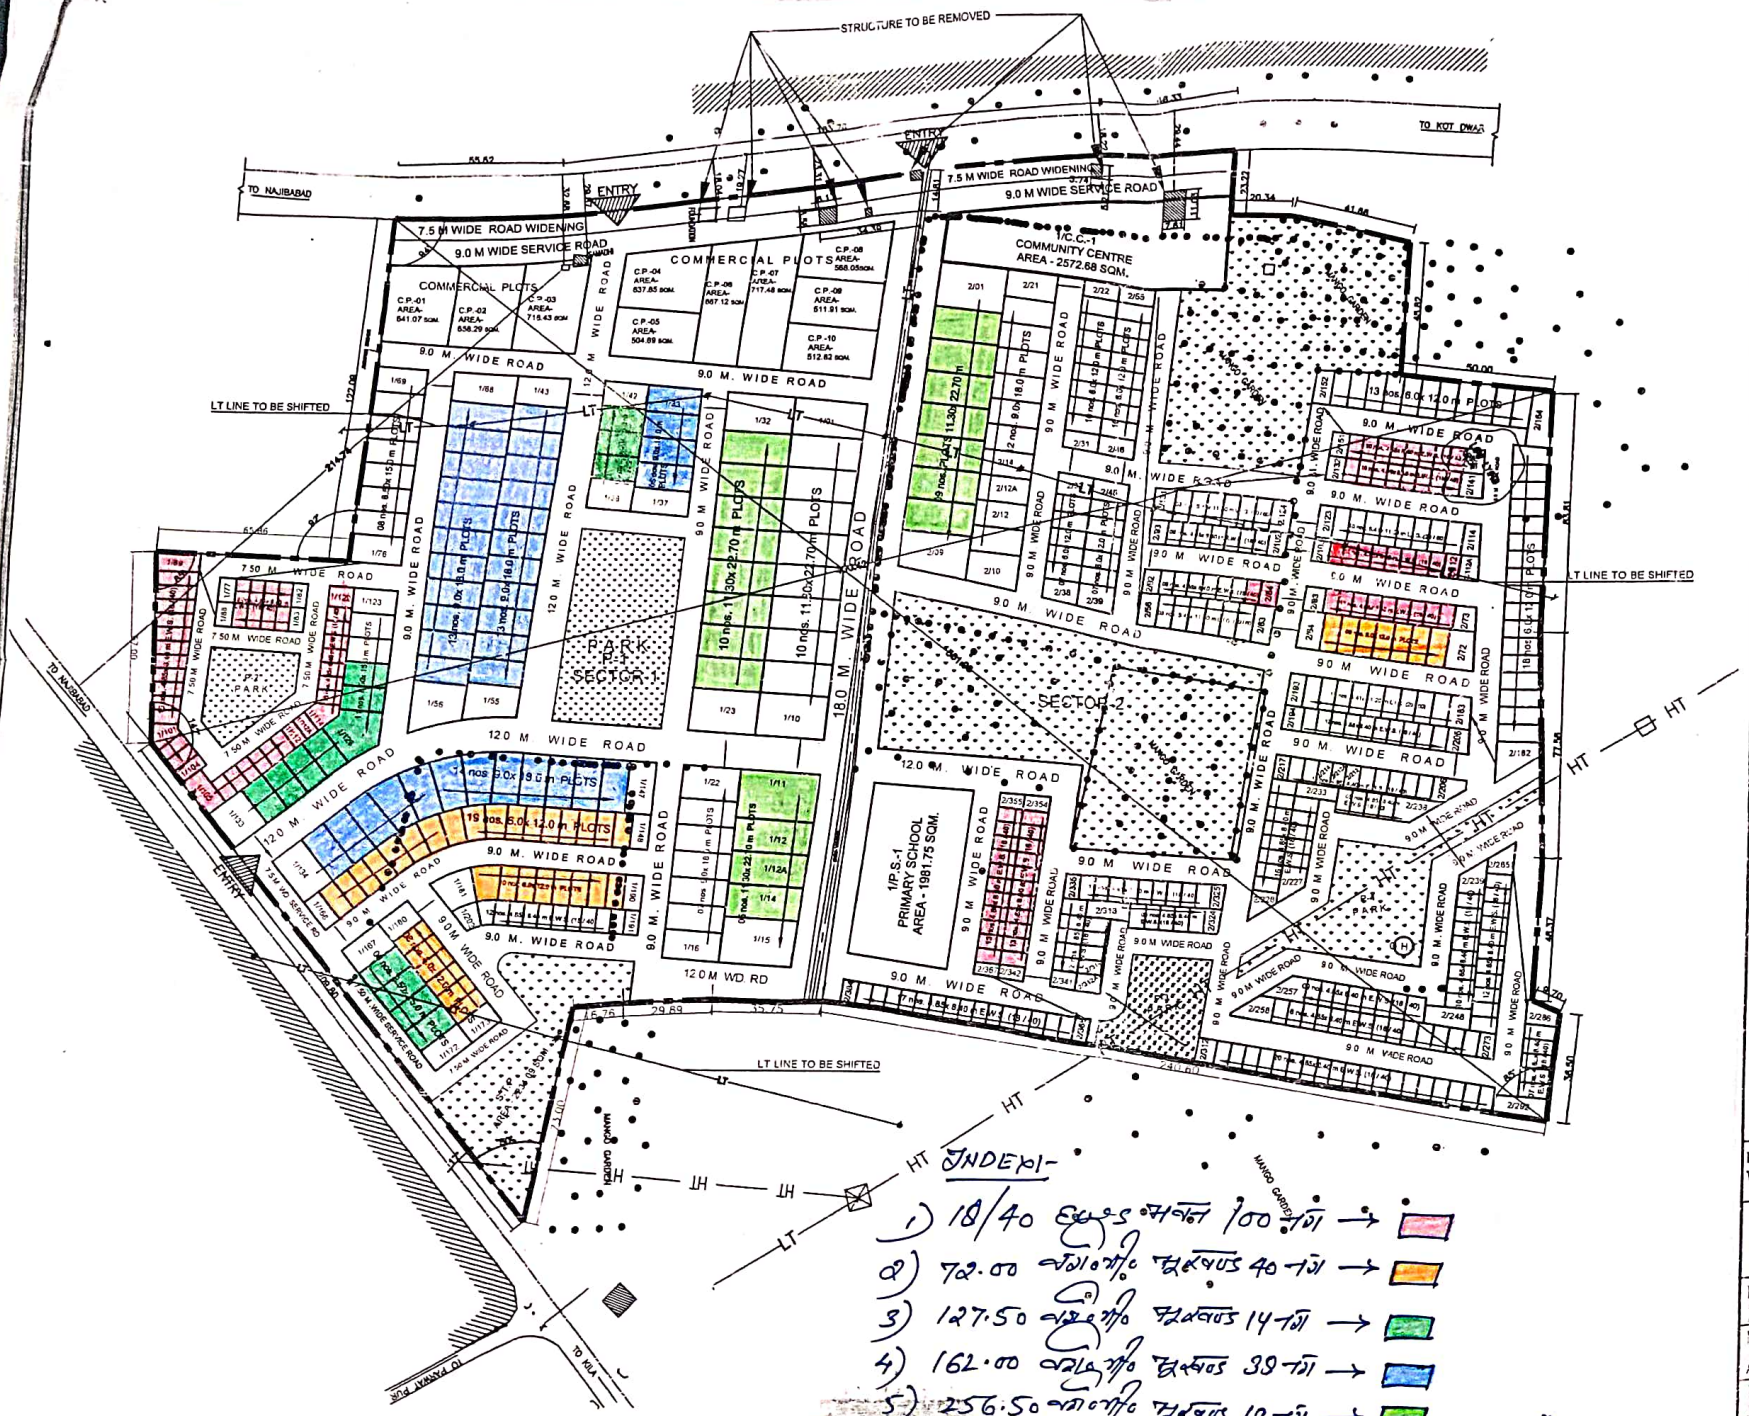

INDEX:-

1) 18/40 एकल भवन 100 गज →
2) 72.00 वर्गमीटर भूखण्ड 40 गज →
3) 127.50 वर्गमीटर भूखण्ड 14 गज →
4) 162.00 वर्गमीटर भूखण्ड 39 गज →
5) 256.50 वर्गमीटर भूखण्ड 19 गज →

JE

EE

29.9.2022
EE-C.D-Ruhilkhand-01
U.P.A.V.P. Moradabad

UPHDB
ISO 9001 - 2008
ARCHITECTURE AND PLANNING SECTION
NEELGIRI COMPLEX,INDIRA NAGAR,
LUCKNOW—226016
E-MAIL: ap2@upavp.com

DATE:- 09.02.2021

PROPOSED NUMBERING PLAN OF KOTDWAR ROAD BHOOMI VIKAS EVAM GRAHSTHAN YOJNA, NAJIBABAD,DISTT.BIJNOR.

FILES NO. APD/UN-2/NJB/Yo-1/07/3/0/01
DRG. NO. APD/U1-2/GR-.../NJB/Yo-1/NUB-1

1 ALL DIMENSIONS ARE IN METER
2 FIGURED DIMENSIONS SHALL BE FOLLOWED.
3 ANY DISCREPANCY,IF FOUND IN THE DRAWING SHALL BE BROUGHT TO THE NOTICE OF A.P UNIT-2, BEFORE EXECUTION OF WORK
4 THIS NUMBERING LAYOUT PLAN HAS BEEN PREPARED ON THE BASIS OF INFORMATION /REQUIREMENT RECEIVED FROM E.E -CD -CU-01,RUHELKHAND VIDE HIS LETTER NO 244 / Y-41 / 19 ,DATED 04.02.2021
4 THIS NUMBERING LAYOUT PLAN HAS BEEN FINALIZED ON THE BASIS OF FEASIBILITY RECEIVED FROM S.E .RUHELKHAND VIDE HIS LETTER NO 338 / W-16 / 08 ,DATED 08.02.2021

PROPOSED NUMBERING PLAN OF KOTDWAR ROAD BHOOMI VIKAS EVAM GRAHSTHAN YOJNA, NAJIBABAD,DISTT.BIJNOR

SCALE - 25 M 10 0 5 20 40 M

DEEP MALA ARCH. ASSTT-1	09.02.21
MADHULIKA SRIVASTAV ASSTT. ARCHITECT PLANNER	
MUKESH KUMAR RUHELA ARCHITECT PLANNER	09.2.21
DINESH KUMAR CHIEF ARCHITECT PLANNER	9.2.2021

For EXECUTION

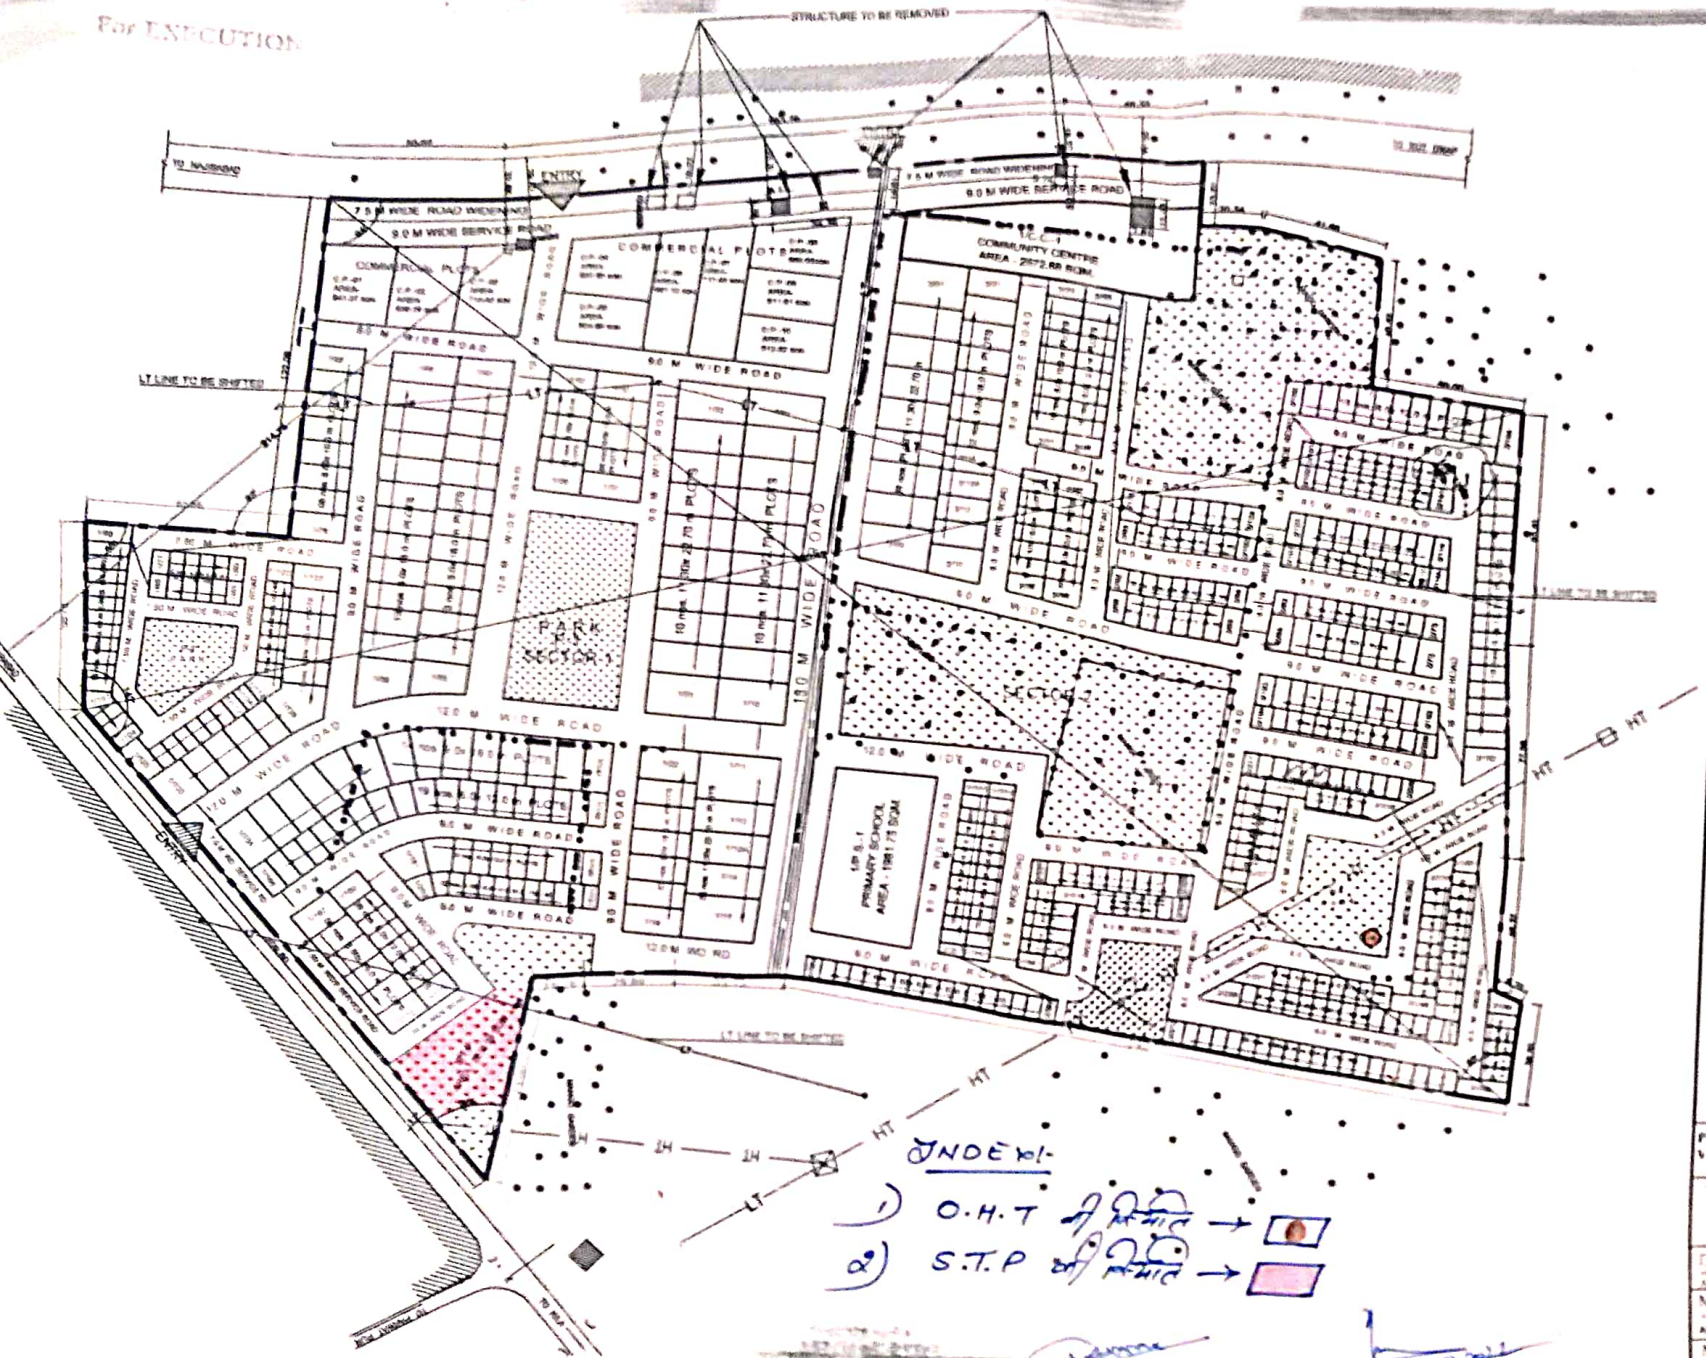

(JE) (AE)

UPHDB
ISO 9001 : 2008
ARCHITECTURE AND PLANNING SECTION
NEELGIRI COMPLEX, INDIRA NAGAR,
LUCKNOW-226016
E-MAIL. ap2@upavp.com

DATE - 08.02.2021

PROPOSED NUMBERING PLAN OF KOTDWAR ROAD BHOOMI VIKAS EVAM GRAHSTHAN YOJNA, NAJIBABAD, DISTT. BIJNOR

FILES NO. APD/JN-2/NJB/70/07/3/01

DRO NO. APD/JN-2/GR-V/NJB/71-1/NUO-1/2021

1. ALL DIMENSIONS ARE IN METER
2. REQUIRED DIMENSIONS SHALL BE FOLLOWED
3. ANY DISCREPANCY IF FOUND IN THE DRAWING SHALL BE BROUGHT TO THE NOTICE OF A.P. UNIT 2 BEFORE EXECUTION OF WORK
4. THIS NUMBERING LAYOUT PLAN HAS BEEN PREPARED ON THE BASIS OF INFORMATION/REQUIREMENT RECEIVED FROM E.E. CD.-CU-01, RUHELKHAND VIDE HIS LETTER NO 244 / Y 41 / 19 DATED 04.02.2021
4. THIS NUMBERING LAYOUT PLAN HAS BEEN FINALIZED ON THE BASIS OF FEASIBILITY RECEIVED FROM S.E. RUHELKHAND VIDE HIS LETTER NO 338 / W 16 / 09 DATED 08.02.2021

निर्माण हेतु प्रमाणित
ए०पी० इकाई-2

Controlled Copy No....1.....

PROPOSED NUMBERING PLAN OF KOTDWAR ROAD BHOOMI VIKAS EVAM GRAHSTHAN YOJNA, NAJIBABAD, DISTT. BIJNOR

SCALE :-

DEEP MALA ARCH. ASSTT.-I	08.2.21
MALHULIKA SRIVASTAV ASSTT. ARCHITECT PLANNER	
MUKESH KUMAR RUHELA ARCHITECT PLANNER	09.2.21
DINESH KUMAR CHIEF ARCHITECT PLANNER	09.2.21