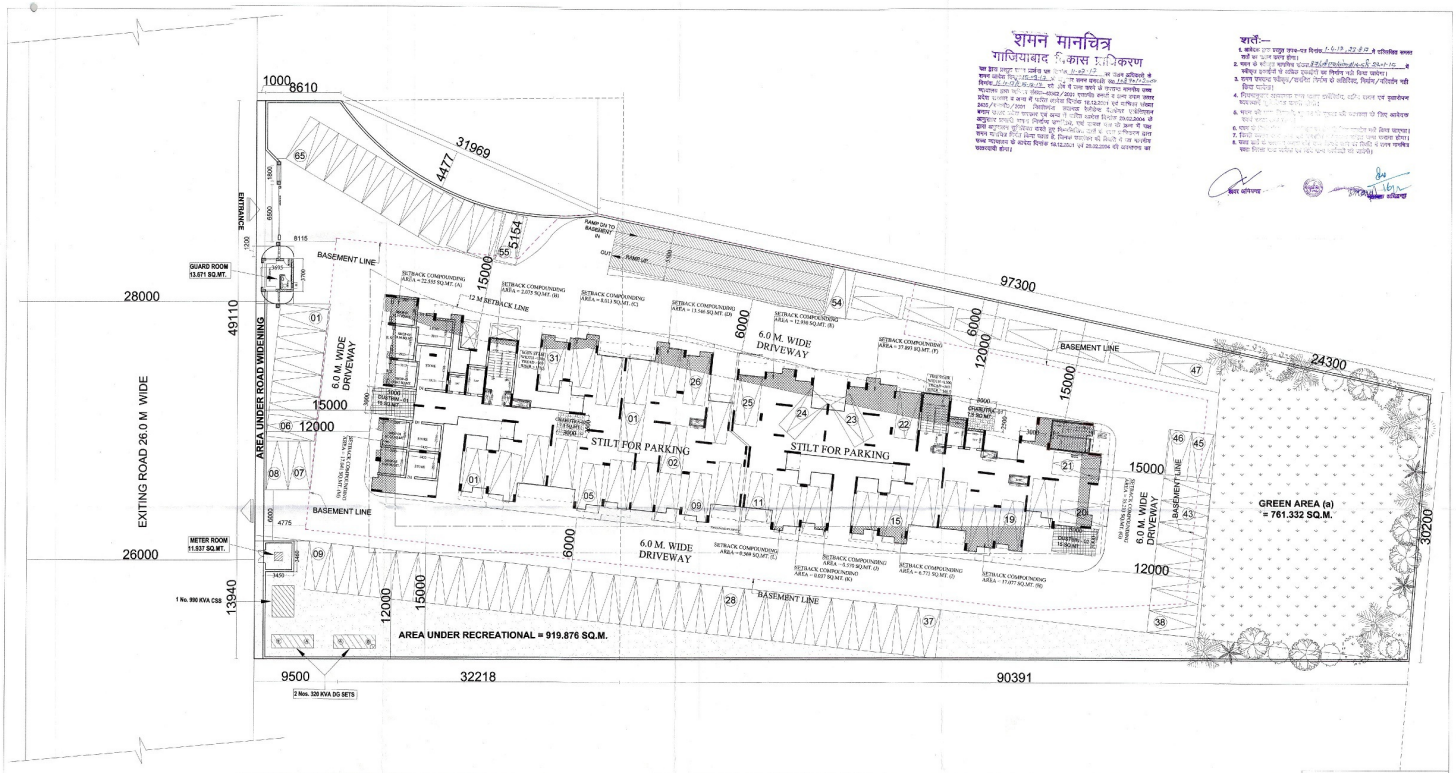

शमन मानचित्र

गाजियाबाद विकास प्राधिकरण

[illegible]

शर्तें:—

1. [illegible]
2. [illegible]
3. [illegible]
4. [illegible]
5. [illegible]
6. [illegible]
7. [illegible]
8. [illegible]

हस्ताक्षर

LEGEND:-

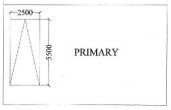

PROJECT :-
GROUP HOUSING,
ON KHASRA NO.-322 & 324
AT NOOR NAGAR ,DISTT. GHAZIABAD, U.P .

BUILDERS & PROMOTER :-
M/s DIVAYANGELS REALTERS PVT.LTD.
ACO - 125 KRISHNA NAGAR DELHI - 51
THROUGH - DIRECTOR - CHANDERJEET PATHAK
PHONE NO. - 9871800693

DRAWING TITLE :-
STILT FLOOR PLAN

ARCHITECT:
Space Designers International
B - 34, SECTOR-67, NOIDA
PH : +91-0120-4207115,116,117
Mob: 9810370300, 9911106305
e-mail : spacedesi@gmail.com, www.spacedesi.com

DRAWN BY :-	CHECKED BY :-	SCALE	DATED :-
SANJAY	VISHAL	1:300	

OWNER'S SIGN

ARCHITECT'S SIGN

DRG.NO. - 02