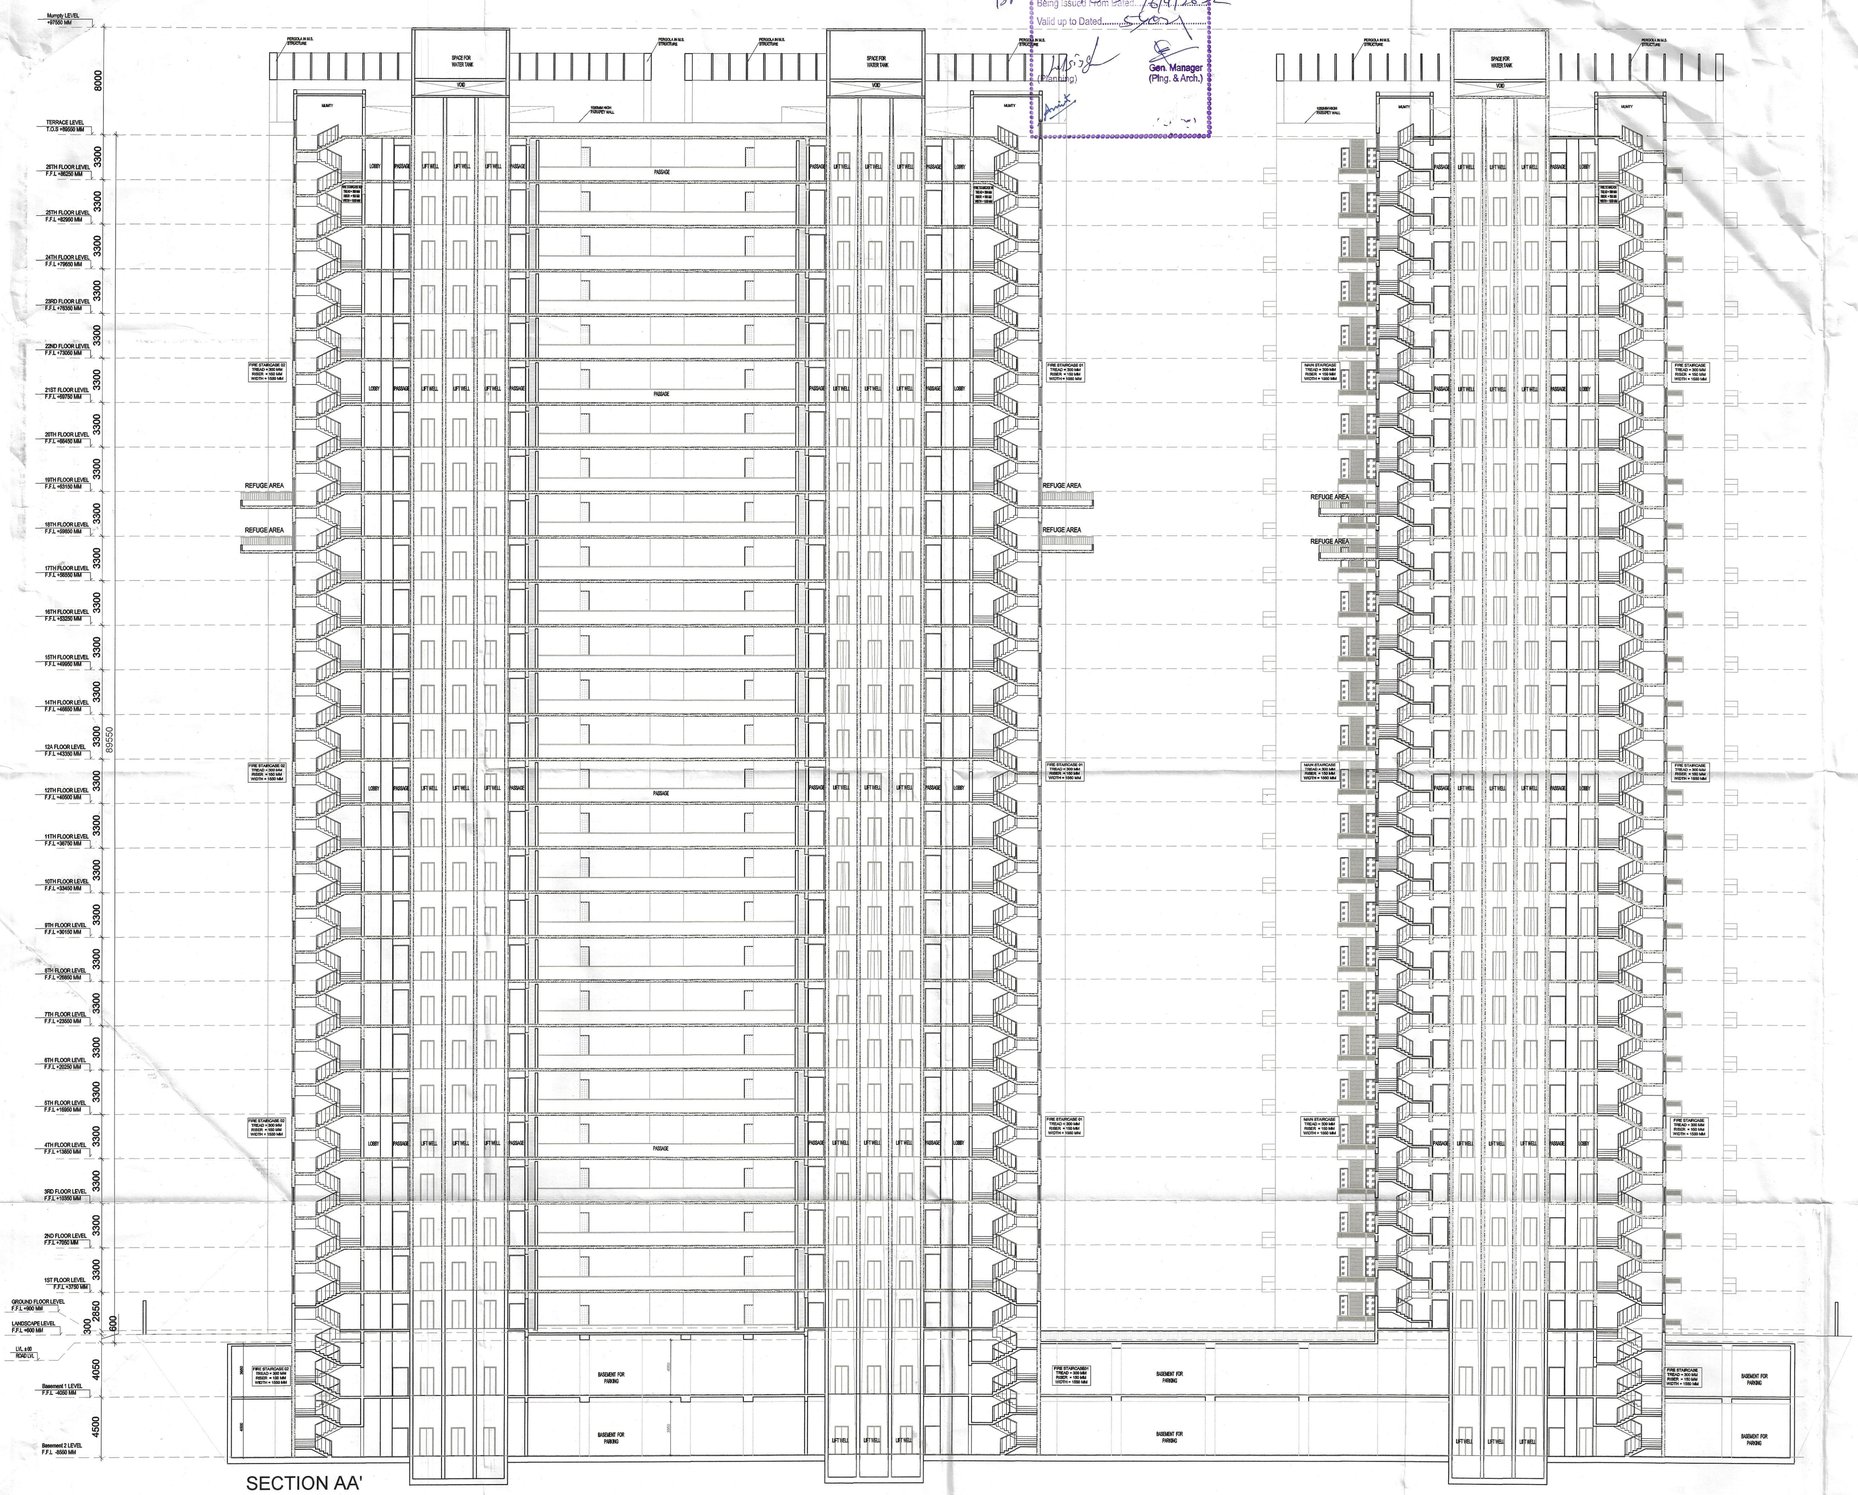

Greater Noida Industrial Dev. Authority
REVISED SANCTION
Being issued from Dated 6/9/2022
Valid up to Dated
(Planning)
Gen. Manager (Plng. & Arch.)

This drawing is a "COPYRIGHT" contents of this drawing or part thereof may not be used or reproduced without the permission of the Architect

OWNER SIGN

ARCHITECT SIGN

For Arham Escon Private Limited
Director

NOTE:- 13TH FLOOR IS OMITTED AND MARKED AS 12TH (A) FLOOR

KEY PLAN

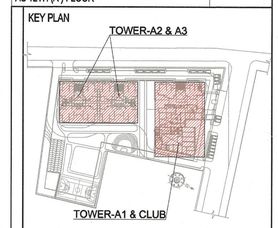

SUBMISSION DRAWINGS

OWNER
M/S ARHAM ESCON PVT LTD.

PROJECT
PROPOSED GROUP HOUSING AT, PLOT NO: - GH-02A/1, SECTOR- 01, GREATER NOIDA, GAUTAM BUDH NAGAR (U.P.)

DATE	PROJECT INCH.	CHECKED BY
24-05-2022	BALRAJ SINGH	BALRAJ SINGH
SCALE 1:100	DEALT BY RAVINDER	APPROVED BY VISHAL SHARMA

DRAWING TITLE
SECTION AA'

TOWER-A1,A2 & A3

ARCHITECTS
Confluence
B- 421, NFC, NLD-65,INDIA
Ph- +91-11-29216006 Ph- +91-11-40064766
ccs@inconfluence.com www.inconfluence.com
Member of IGBC ISO - 9001 : 2000
architecture urban design hospitality interiors

DRAWING NO. S-31
REVISION