BASEMENT FLOOR COVD. PARKING CALCULATION		
BASEMENT GRID AREA	1991.90	SQMT
FOR ONE CAR PARKING	32	SQMT
REQUIRED E.C.S	62.25	E.C.S

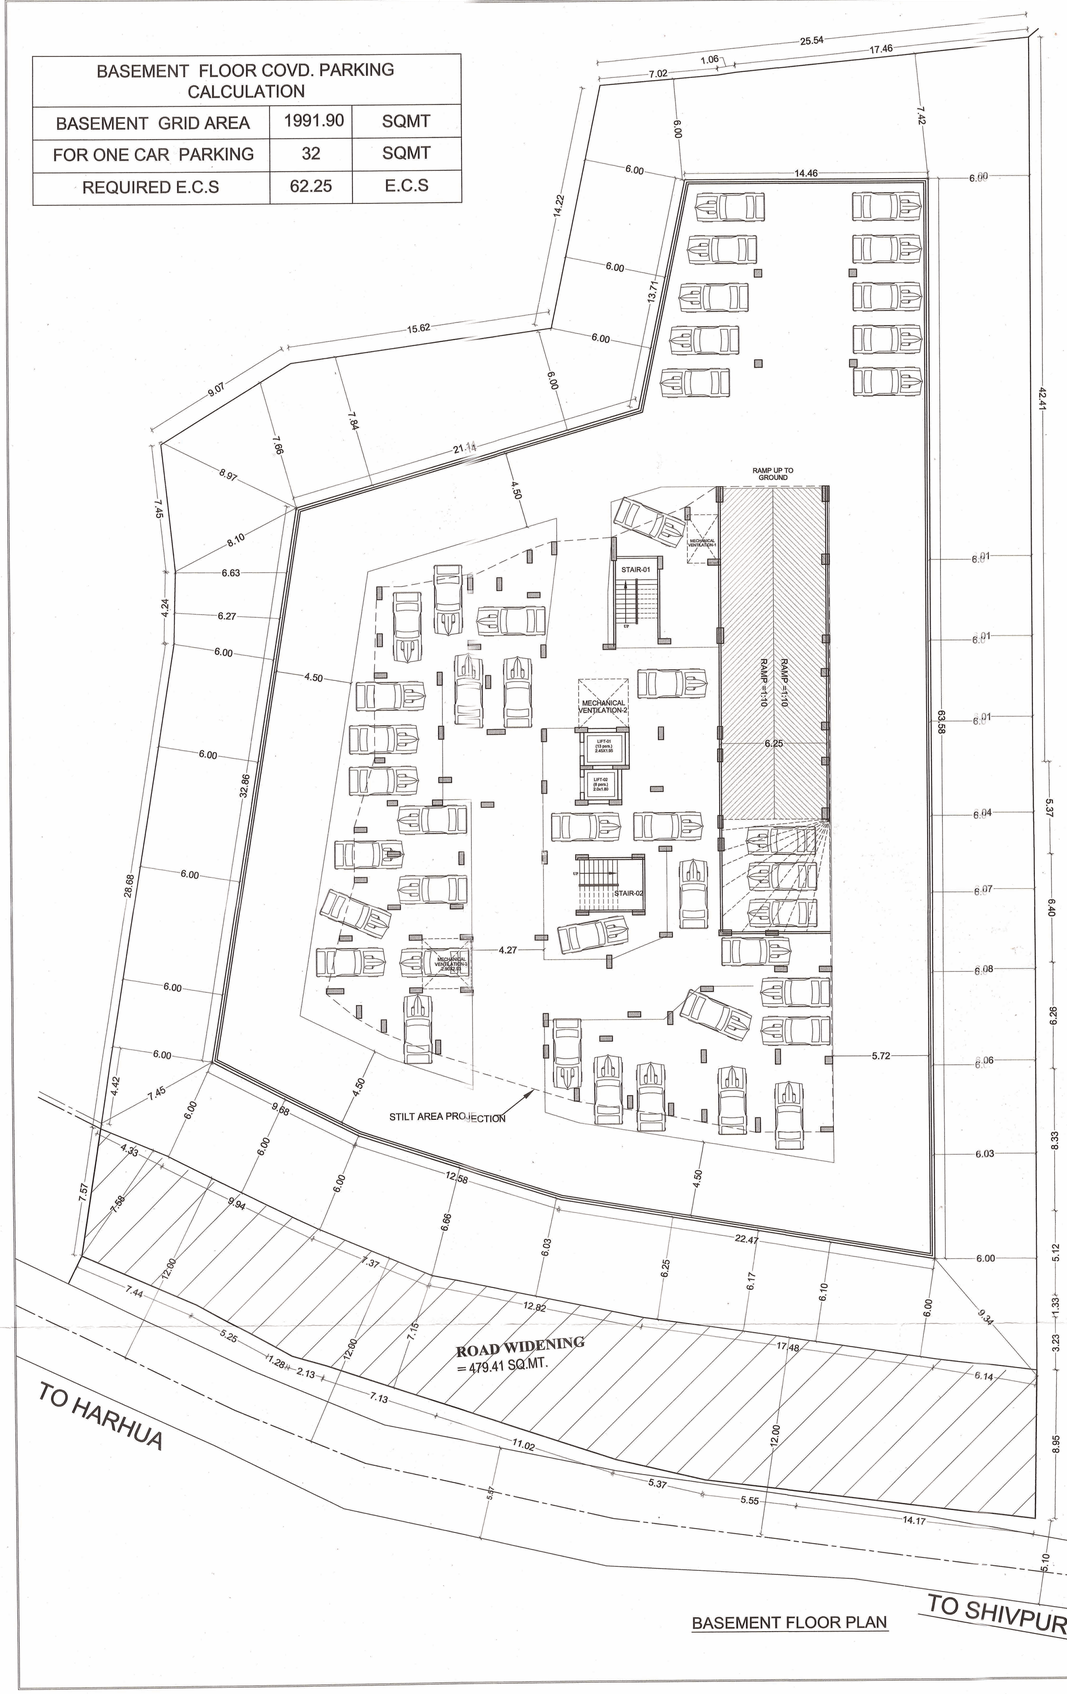

BASEMENT FLOOR PLAN

STILT FLOOR PARKING

1- STILT FLOOR SURFACE AREA = 942.77 SQMT

DEDUCTED AREA :

SHOP AREA COVD.AREA	=41.93
GYMNASIUM & INDOOR GAME	=46.93
MULTI-PURPOSE HALL	=39.93
METER RM	= 24.37
LIFT AREA	=12.17
TOTAL	**=165.33 SQ.MT.**

FOR ONE CAR COVD. PARKING AREA = 28 SQ.MT.

STILT FLOOR CAR PARKING = 777.44 /28 = 27.76 ECS

2- OPEN GROUND FLOOR CAR PARKING AREA = 1561.32 SQ.MT. - 202.41 Sq.Mt = 1358.91 Sq.Mt

DEDUCTED AREA :

LANDSCAPE AREA	=177.17
METER ROOM & TRANSFORMER	=23.64
GUARD ROOM	=1.60
TOTAL	**=202.41 SQ.MT.**

OPEN CAR PARKING = 1358.91 /23 = 59.08 ECS

STILT FLOOR TOTAL CAR PARKING = 27.76+59.08=86.84 ECS

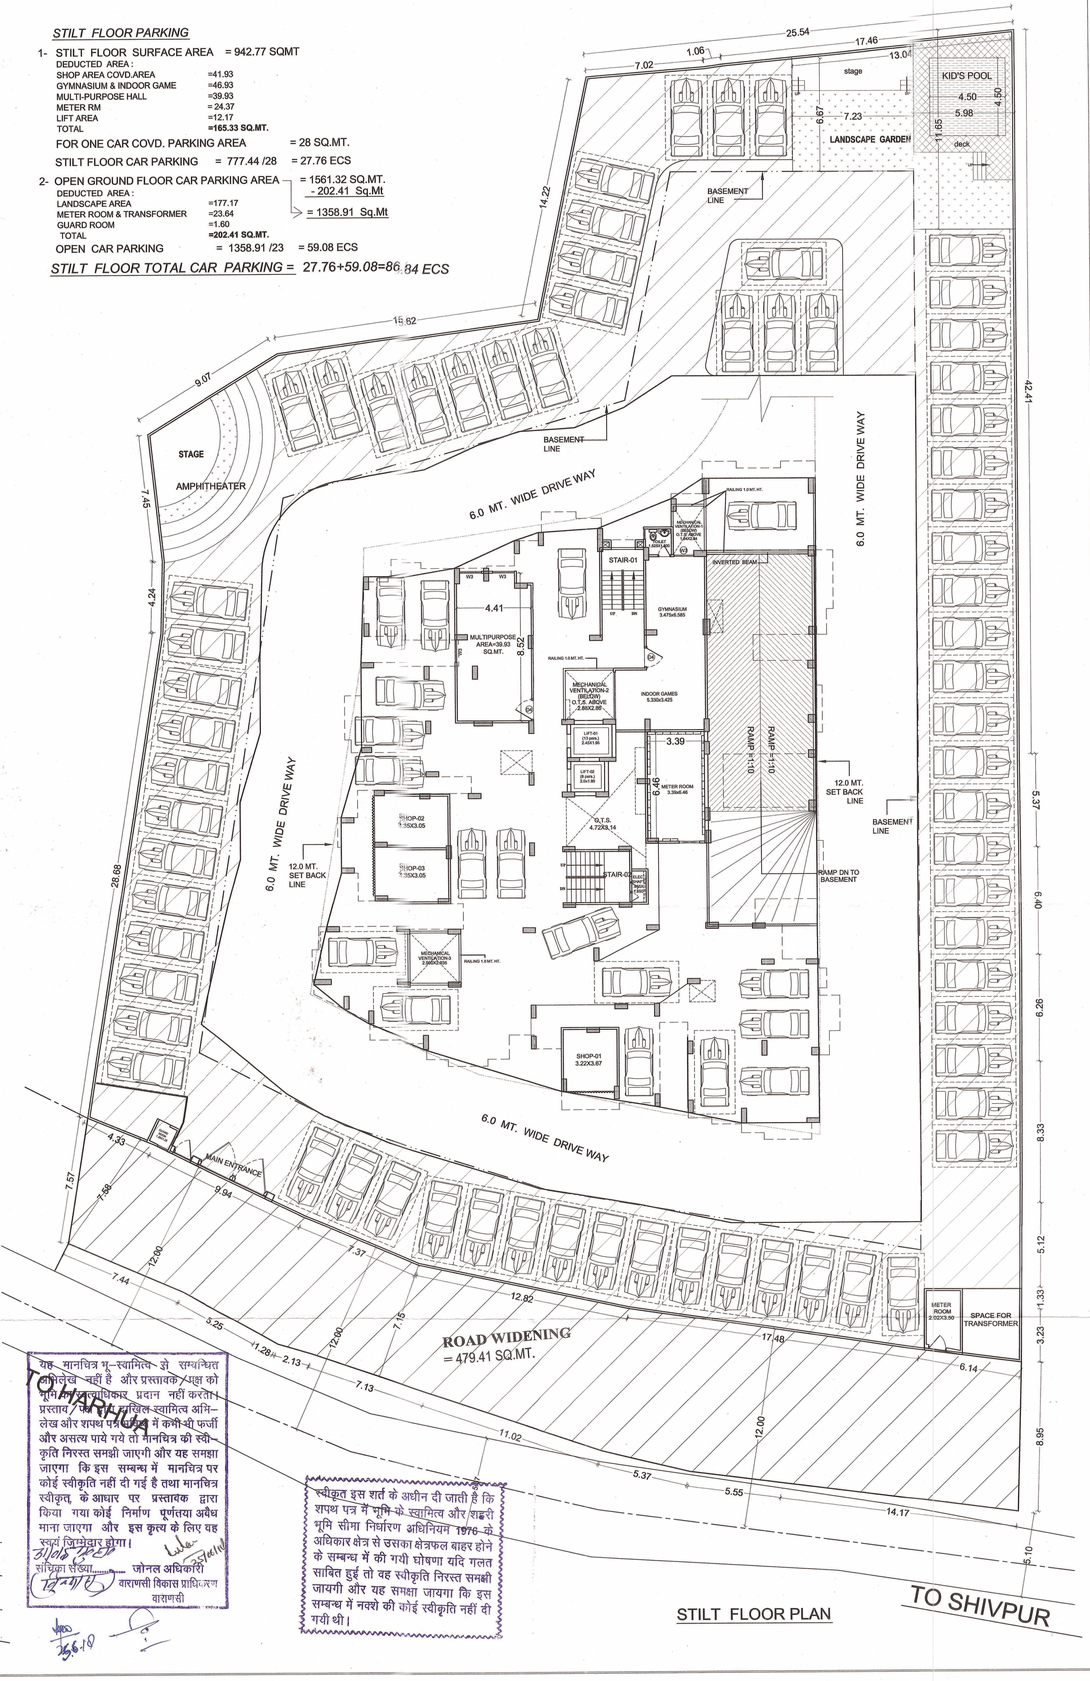

STILT FLOOR PLAN

यह मानचित्र भू-स्वामित्व से सम्बन्धित अभिलेख नहीं है और प्रस्तावक/पक्ष को भूमि का स्वत्वाधिकार प्रदान नहीं करता। प्रस्ताव/पक्ष द्वारा दाखिल स्वामित्व अभिलेख और शपथ पत्र में कभी भी फर्जी और असत्य पाये गये तो मानचित्र की स्वीकृति निरस्त समझी जाएगी और यह समझा जाएगा कि इस सम्बन्ध में मानचित्र पर कोई स्वीकृति नहीं दी गई है तथा मानचित्र स्वीकृत के आधार पर प्रस्तावक द्वारा किया गया कोई निर्माण पूर्णतया अवैध माना जाएगा और इस कृत्य के लिए यह स्वयं जिम्मेदार होगा।

संचिका संख्या..... जोनल अधिकारी
वाराणसी विकास प्राधिकरण
वाराणसी

स्वीकृत इस शर्त के अधीन दी जाती है कि शपथ पत्र में भूमि के स्वामित्व और शहरी भूमि सीमा निर्धारण अधिनियम 1976 के अधिकार क्षेत्र से उसका क्षेत्रफल बाहर होने के सम्बन्ध में की गयी घोषणा यदि गलत साबित हुई तो वह स्वीकृति निरस्त समझी जायगी और यह समझा जायगा कि इस सम्बन्ध में नक्शे की कोई स्वीकृति नहीं दी गयी थी।

PROJECT:
PROPOSED RESIDENTIAL GROUP HOUSING OF SM. PLOT NO. / ARAZI NO-MI 108/2 , MI 108/3 , MI 108/4 , MI 112/3 SITUATED AT WARD/PARGANA - SHIVPUR, MAUZA - BHARLAI, DISTT.- VARANASI (U.P.)

OWNED BY:
M/S. RUDRA REALTECH PVT.LTD.
RAMSHWER MALIYA, FIRST VAILANE
HAWDA 711101 WEST BANGAL .
through its authorized signatory—
MR.ANAND KUMAR AGARWAL
S/O. LATE ASHOK KUMAR AGARWAL
C.K.65/159A, PIYARI KALA , HOWK,
VARANASI.

DRG. TITLE
BASEMENT & STILT FLOOR PLAN PARKING CALCULATION

SCALE: 1:100
DATED: APRIL-2017
DRN.BY:
NORTH

OWNER'S SIGN
For Rudra Realtech (P) Ltd.
Authorised Signatory

ARCHITECT'S SIGN
ASEEM SANRACHANA DESIGN LTD.
5 UGF , Himalaya House ,
23 Kasturba Gandhi Marg,
Connaught Place
, New Delhi - 110001

SHEET NO. 2/5