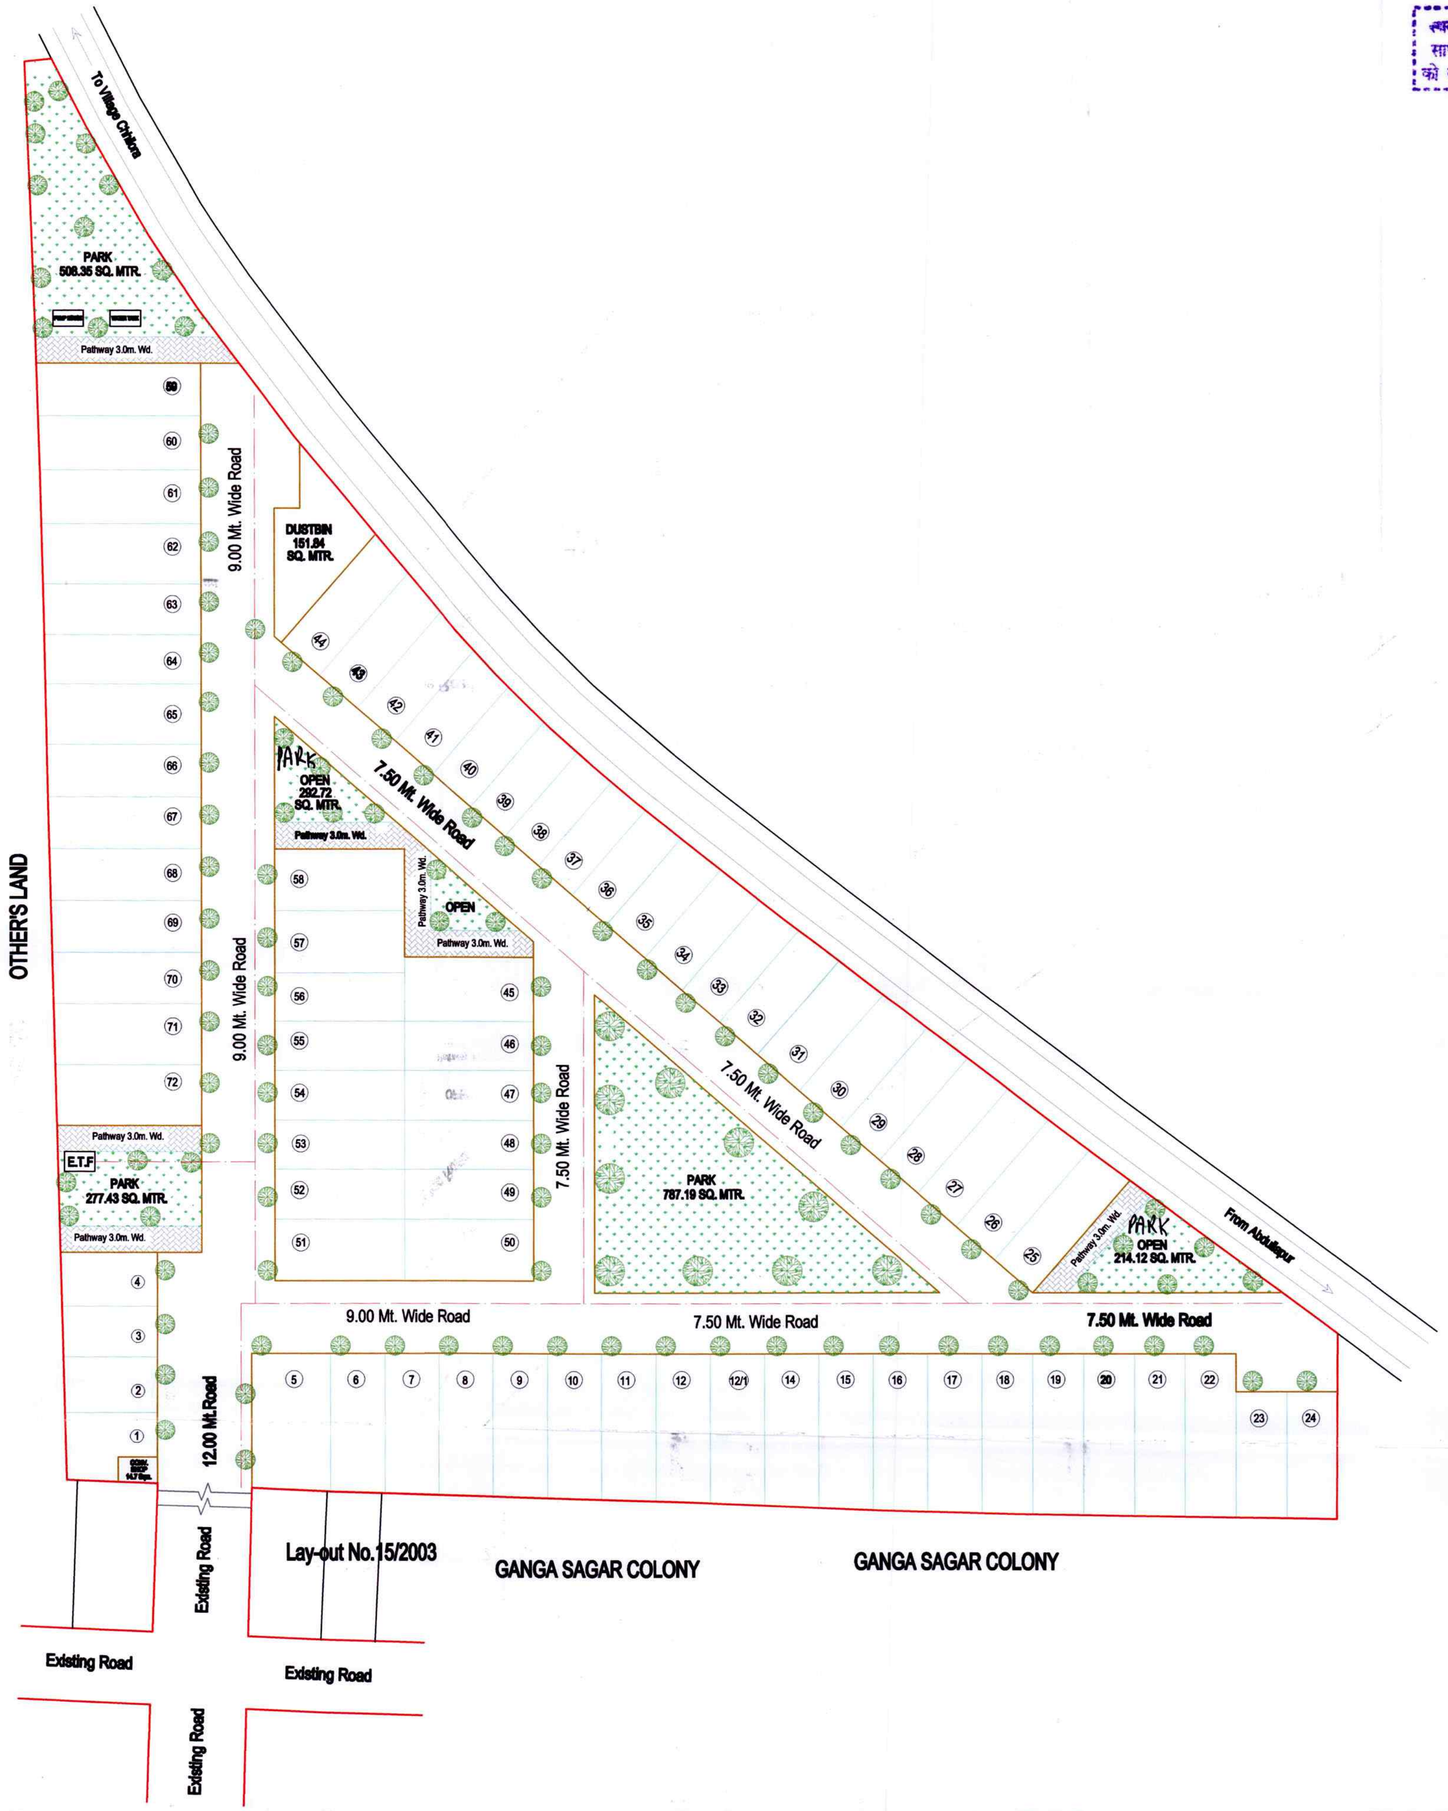

स्थल पर भूखण्ड/भवन के साथ स्थित नाली/सालेड्रेन को कवर नहीं किया जायेगा

मानचित्र सं० 07/1/14
जाँच किया
अवर अभियन्ता

मेरठ विकास प्राधिकरण
मानचित्र सं० 07/14
दिनांक 06/6/14 से दि० 5/6/19 तक
प्रभारी अधिकारी

शासनादेश के क्रम में स्थल पर नियमानुसार वृक्ष लगाने होंगे।

यदि प्रस्तावित उपयोग से अन्यथा कोई प्रयोग परिलक्षित का किया जायेगा तो मानचित्र अनुमोदन स्वतः ही निरस्त समझा जायेगा एवं किये गये निर्माण को ध्वस्त किया जा सकता है।

भवन निर्माण पूर्ण होने तथा उपयोग में लाने से पूर्व प्राधिकरण में आवेदन कर पूर्णतया प्रमाण-पत्र प्राप्त किया जाना अनिवार्य है।

मानचित्र की स्वीकृति से किसी के स्वामित्व पर कोई प्रतिकूल प्रभाव नहीं होगा।

LANDSCAPE & ELECTRIC PLAN

PROPOSED RESIDENTIAL LAY-OUT PLAN OF "SARASWATI SAGAR CLOLONY " SITUATED AT KH. NO.- "242 PART,243" VILLAGE ABDULLAPUR MEERUT.

LEGEND :-

ELECTRIC LINE

TREE

OWNER'S :-

M/S SARASWATI SAGAR THROUGH ITS PARTNER SH.VARUN AGARWAL S/O SH. AMIT KUMAR R/O 4, VIJAY NAGAR, MEERUT.

ARCH./ ENG.

Chartered Engineer
Govt. Approved Valuer
F-111/7
Ph. : 2534642
110, Civil Centre, Begum Bridge, Road, Meerut

SCALE :- 1:500

DWG. BY