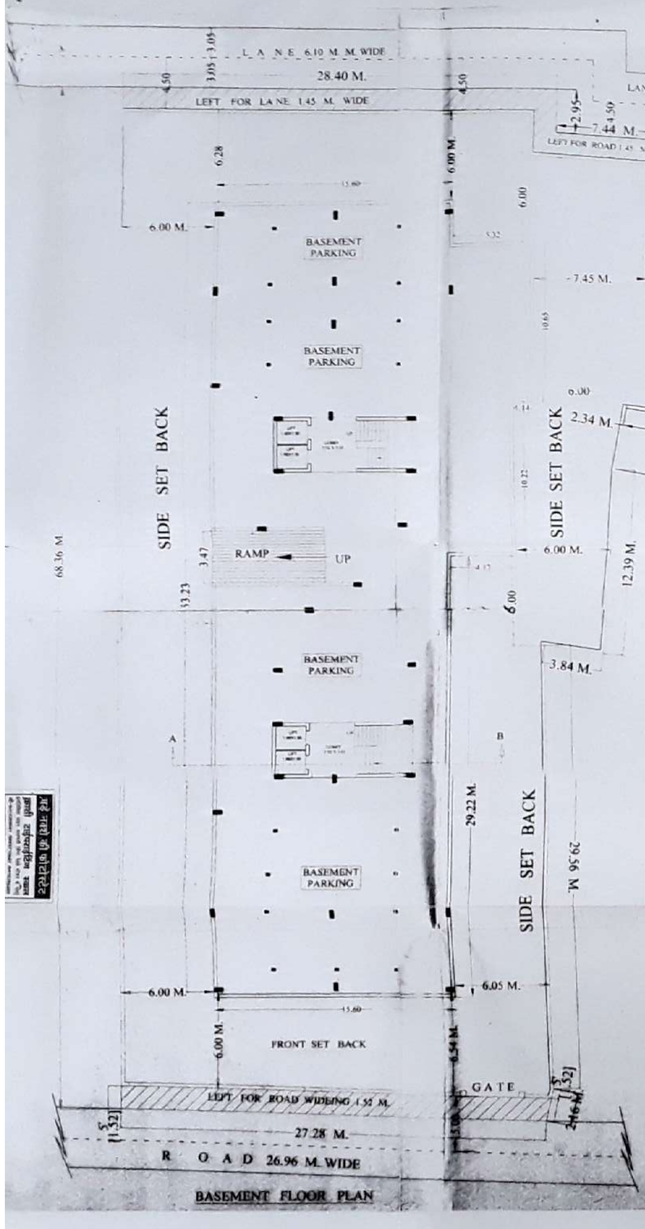

BASEMENT FLOOR PLAN

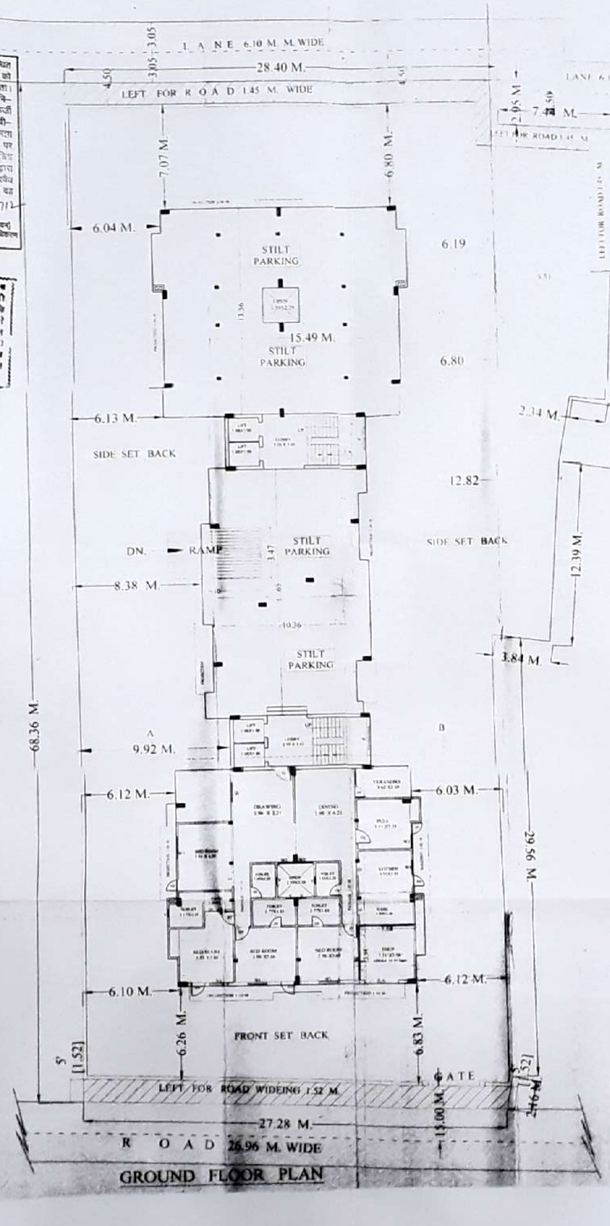

GROUND FLOOR PLAN

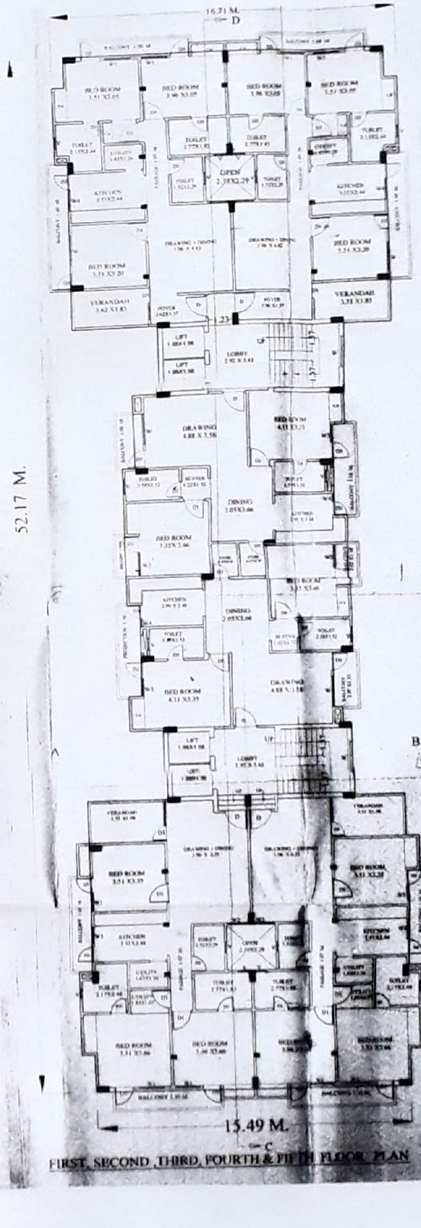

FIRST, SECOND, THIRD, FOURTH & FIFTH FLOOR PLAN

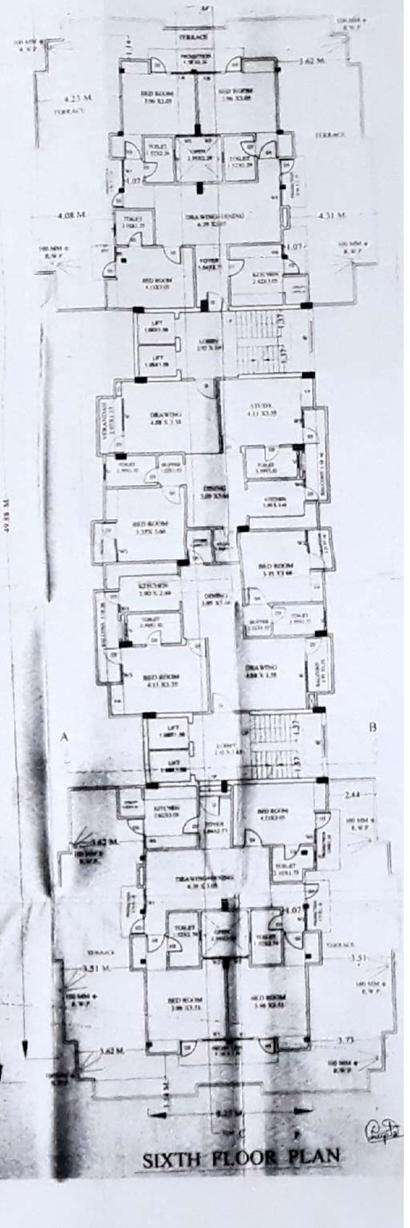

SIXTH FLOOR PLAN

Architectural Consultant:
Er. Kapil Shankar Singh (B.E. Civil)
5-B A.Guru Kripa Appt. Flat No. 6A
Nadesar Varanasi. Cell-9415795257
M.I.E.NO. M-1328111/5

Scanned by CamScanner

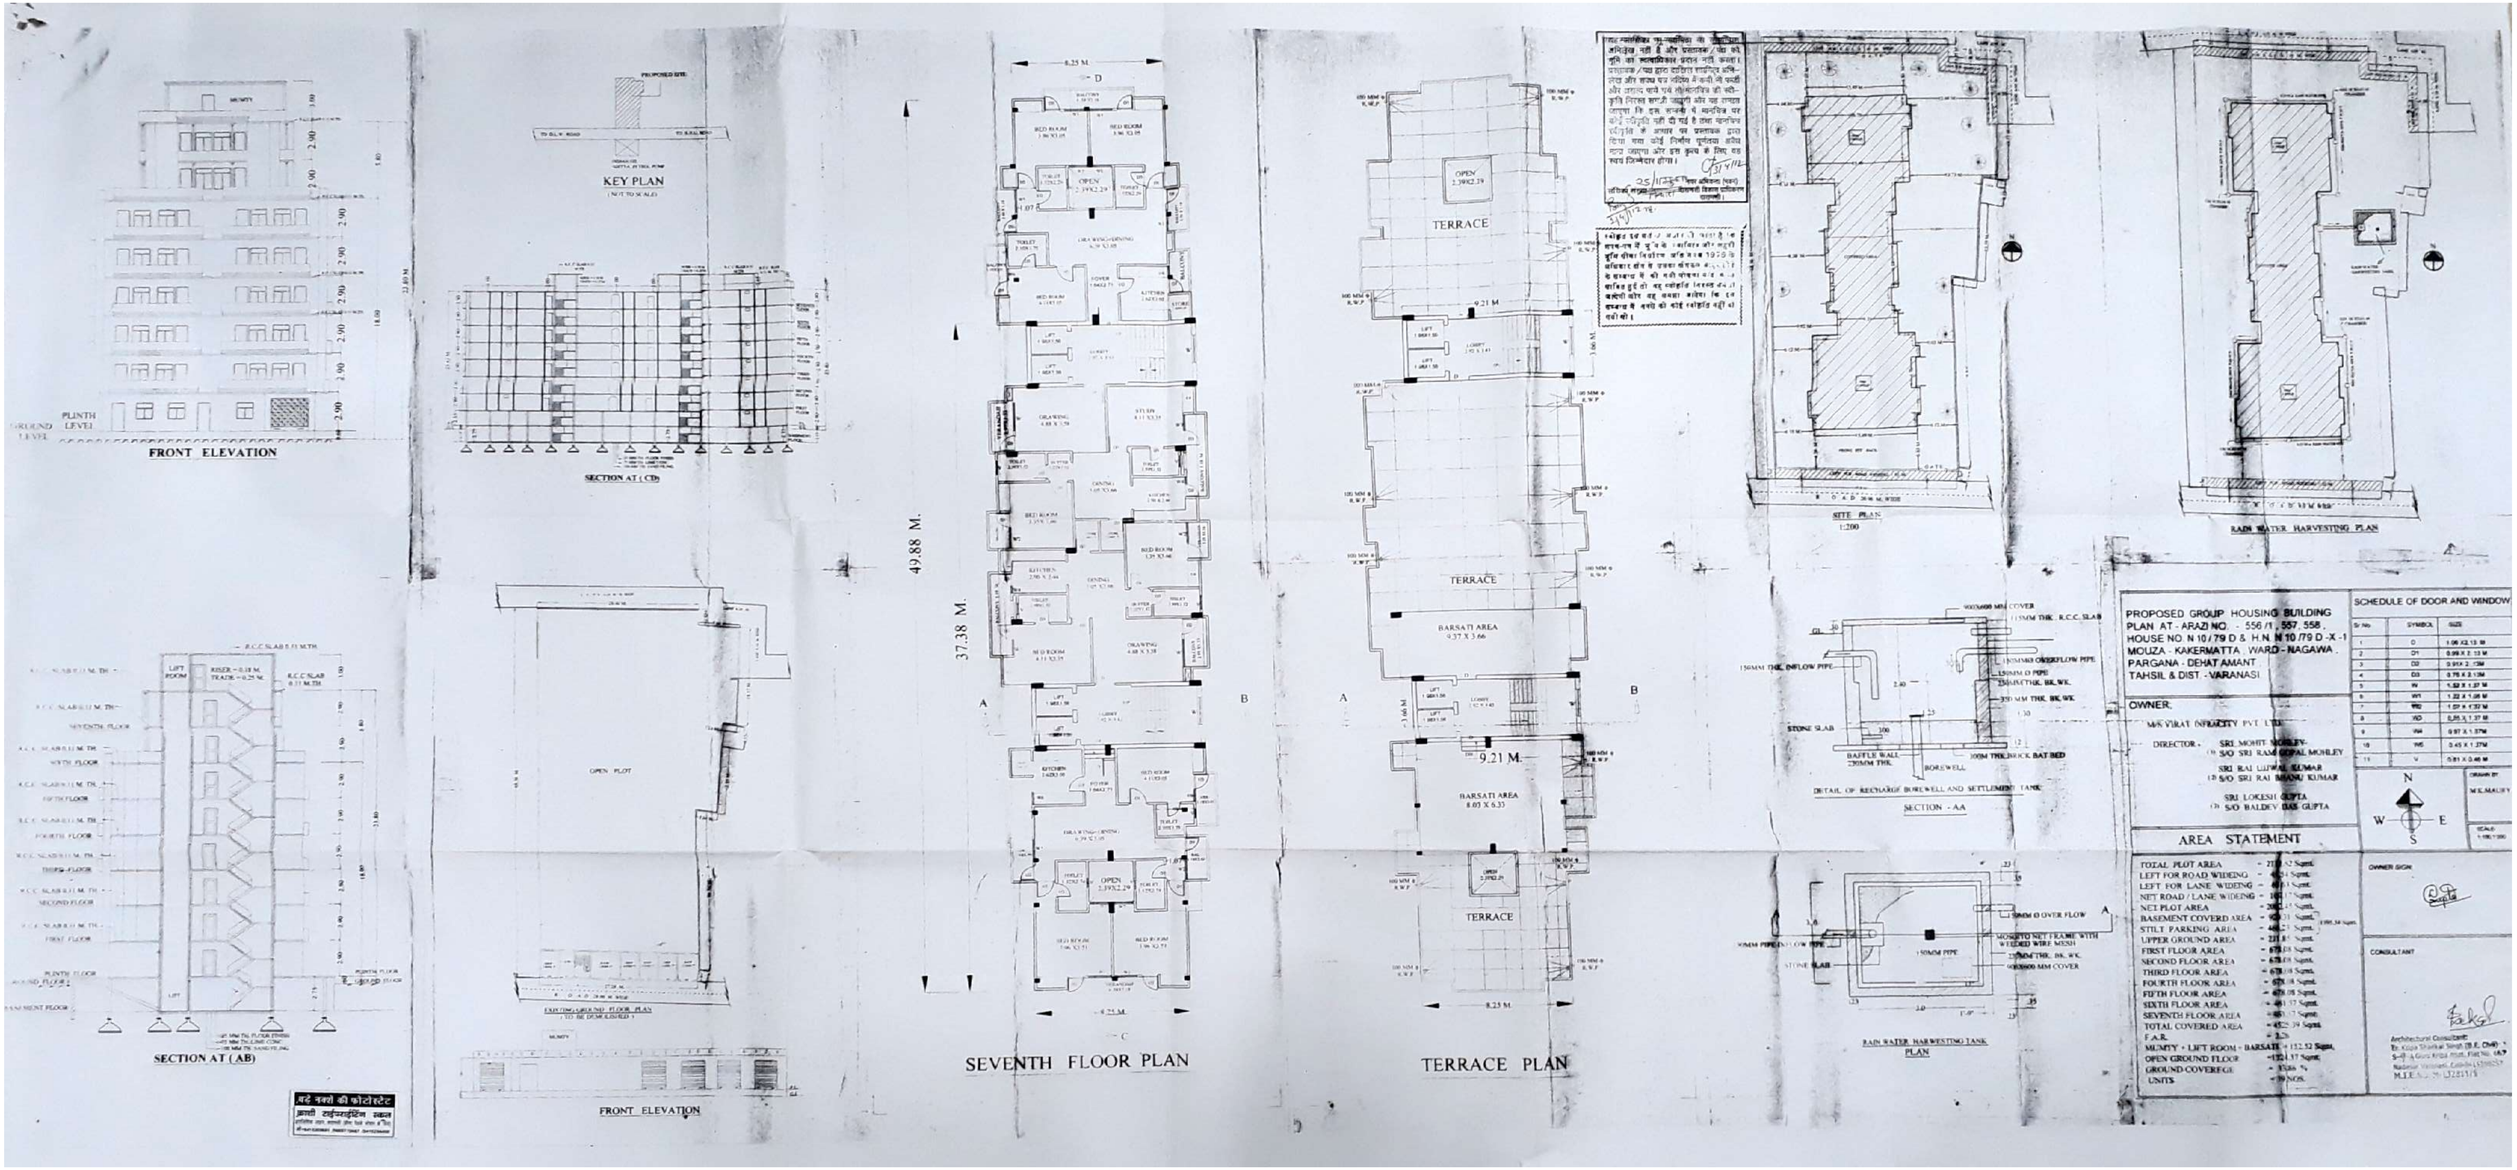

Scanned by CamScanner