Mann/o 89/V-10-11 (8/1)

रेजीडेन्सल अपार्टमेन्ट 89/वी/10-11 (श्री अरविन्द अग्रवाल)

1. अग्नि शमन विभाग द्वारा एन0ओ0सी0 प्राप्त करते हुए तथा शासनादेश के अनुसार अग्नि सुरक्षा नियमों का प्राविधान करना होगा ।
2. रेन वाटर हार्वेस्टिंग सिस्टम एवं सोलर वाटर हिटिंग सिस्टम का प्राविधान मानकों के अनुसार करना होगा ।
3. भवन निर्माण में भूकम्प रोधी व्यवस्था सुनिश्चित करते हुए नियोजित एवं अधिकलित की व्यवस्था के साथ प्राविधान करना होगा ।
4. जनोपयोगी तथा सार्वजनिक सुविधा हेतु अशक्त व्यक्तियों के लिए आवश्यकताओं, सुरक्षा एवं संरक्षा हेतु अपेक्षाओं के अनुसार आवश्यक प्राविधान करना होगा ।
5. पर्याप्त मात्रा में वृक्षारोपण करते हुए लैण्ड स्केपिंग करना होगा ।
6. एस0टी0पी0 प्लान्ट व जल निकासी, की व्यवस्था करते हुए नहर विभाग से अनापत्ति प्रमाण पत्र प्राप्त कर प्रस्तुत करना होगा ।
7. [illegible]

अवर अभियन्ता — सहायक अभियन्ता

दी गई अनुज्ञा रद्दीकरण के दि० 04.11.10 से पाँच वर्ष के लिए मान्य होगी।

मैंने मानचित्र का भली भाँति परीक्षण कर लिया है। मानचित्र उ० प्र० नगर योजना एवं विकास अधिनियम 1973 की धारा 15/निर्माण [illegible]

मथुरा-वृन्दावन प्राधिकरण मथुरा।

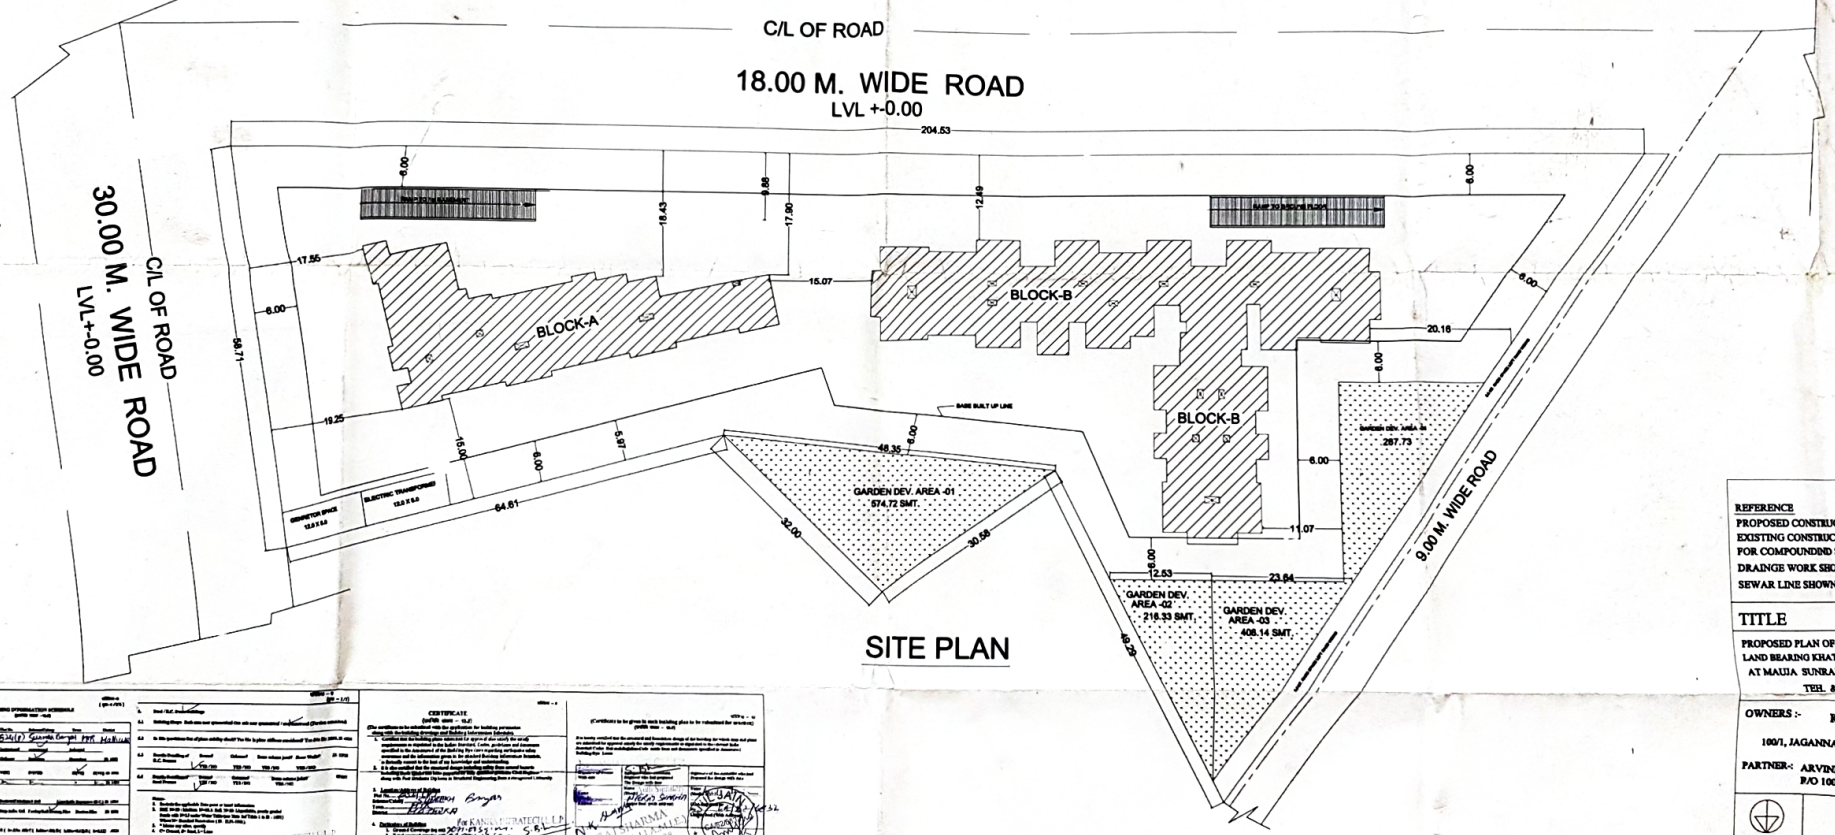

SITE PLAN

REFERENCE
PROPOSED CONSTRUCTION SHOWN THUS
EXISTING CONSTRUCTION SHOWN THUS
FOR COMPOUNDND SHOWN THUS
DRAINGE WORK SHOWN THUS
SEWAR LINE SHOWN THUS

TITLE

PROPOSED PLAN OF THE RESIDENTIAL APARTMENTS ON A LAND BEARING KHATA NO.. 5348 KHASRA NO- 824 (P) SITUATED AT MAUJA SUNRAKH BANGAR TEH. & DISTT. MATHURA TEH. & DISTT. MATHURA.

OWNERS :- KANHA INFRATECH L.L.P.
100/1, JAGANNATHPURI (MATHURA)
PARTNER:- ARVIND AGRAWAL S/0 . MURLIDHAR AGRAWAL
P/O 100/1, JAGANNATHPURI (MATHURA)

N

OWNER'S SIGN :-

SHEET NO.=1A

SITE PLAN

SCALE -

ARCHITECTS:
KONARK
ARCHITECTS,ENGINEERS & BUILDERS
C-45 ANAND VIHAR MAHOLI ROAD,MATHURA
PH. 9412278819 (M) 0565-6533391/90/98 (O)
Er. NEERAJ SHARMA
B.E.(Civil Hons. A.I.I.A.M.I.E.)
M.V.D.A. Regd. No.-28
C-45, Anand Vihar, Maholi Road, MATHURA

STILDING INFORMATION SCHEDULE

CERTIFICATE

Er. NEERAJ SHARMA
B.E.(Civil Hons. A.I.I.A.M.I.E.)
M.V.D.A. Regd. No.-28
C-45, Anand Vihar
Maholi Road, MATHURA

For KANHA INFRATECH L.L.P.