GREEN AREA CALCULATION

| | |
|---|---|
| G1 | 958 |
| G2 | 101.6 |
| G3 | 36.77 |
| G4 | 188.6 |
| G5 | 127.48 |
| G6 | 67.09 |
| G7 | 72.7 |
| G8 | 250.002 |
| G9 | 296.8 |
| G10 | 40.511 |
| G11 | 30.61 |
| G12 | 36.11 |
| TOTAL AREA | 2206.273 |

SITE AREA 20650.93
PERCENTAGE 10.68%

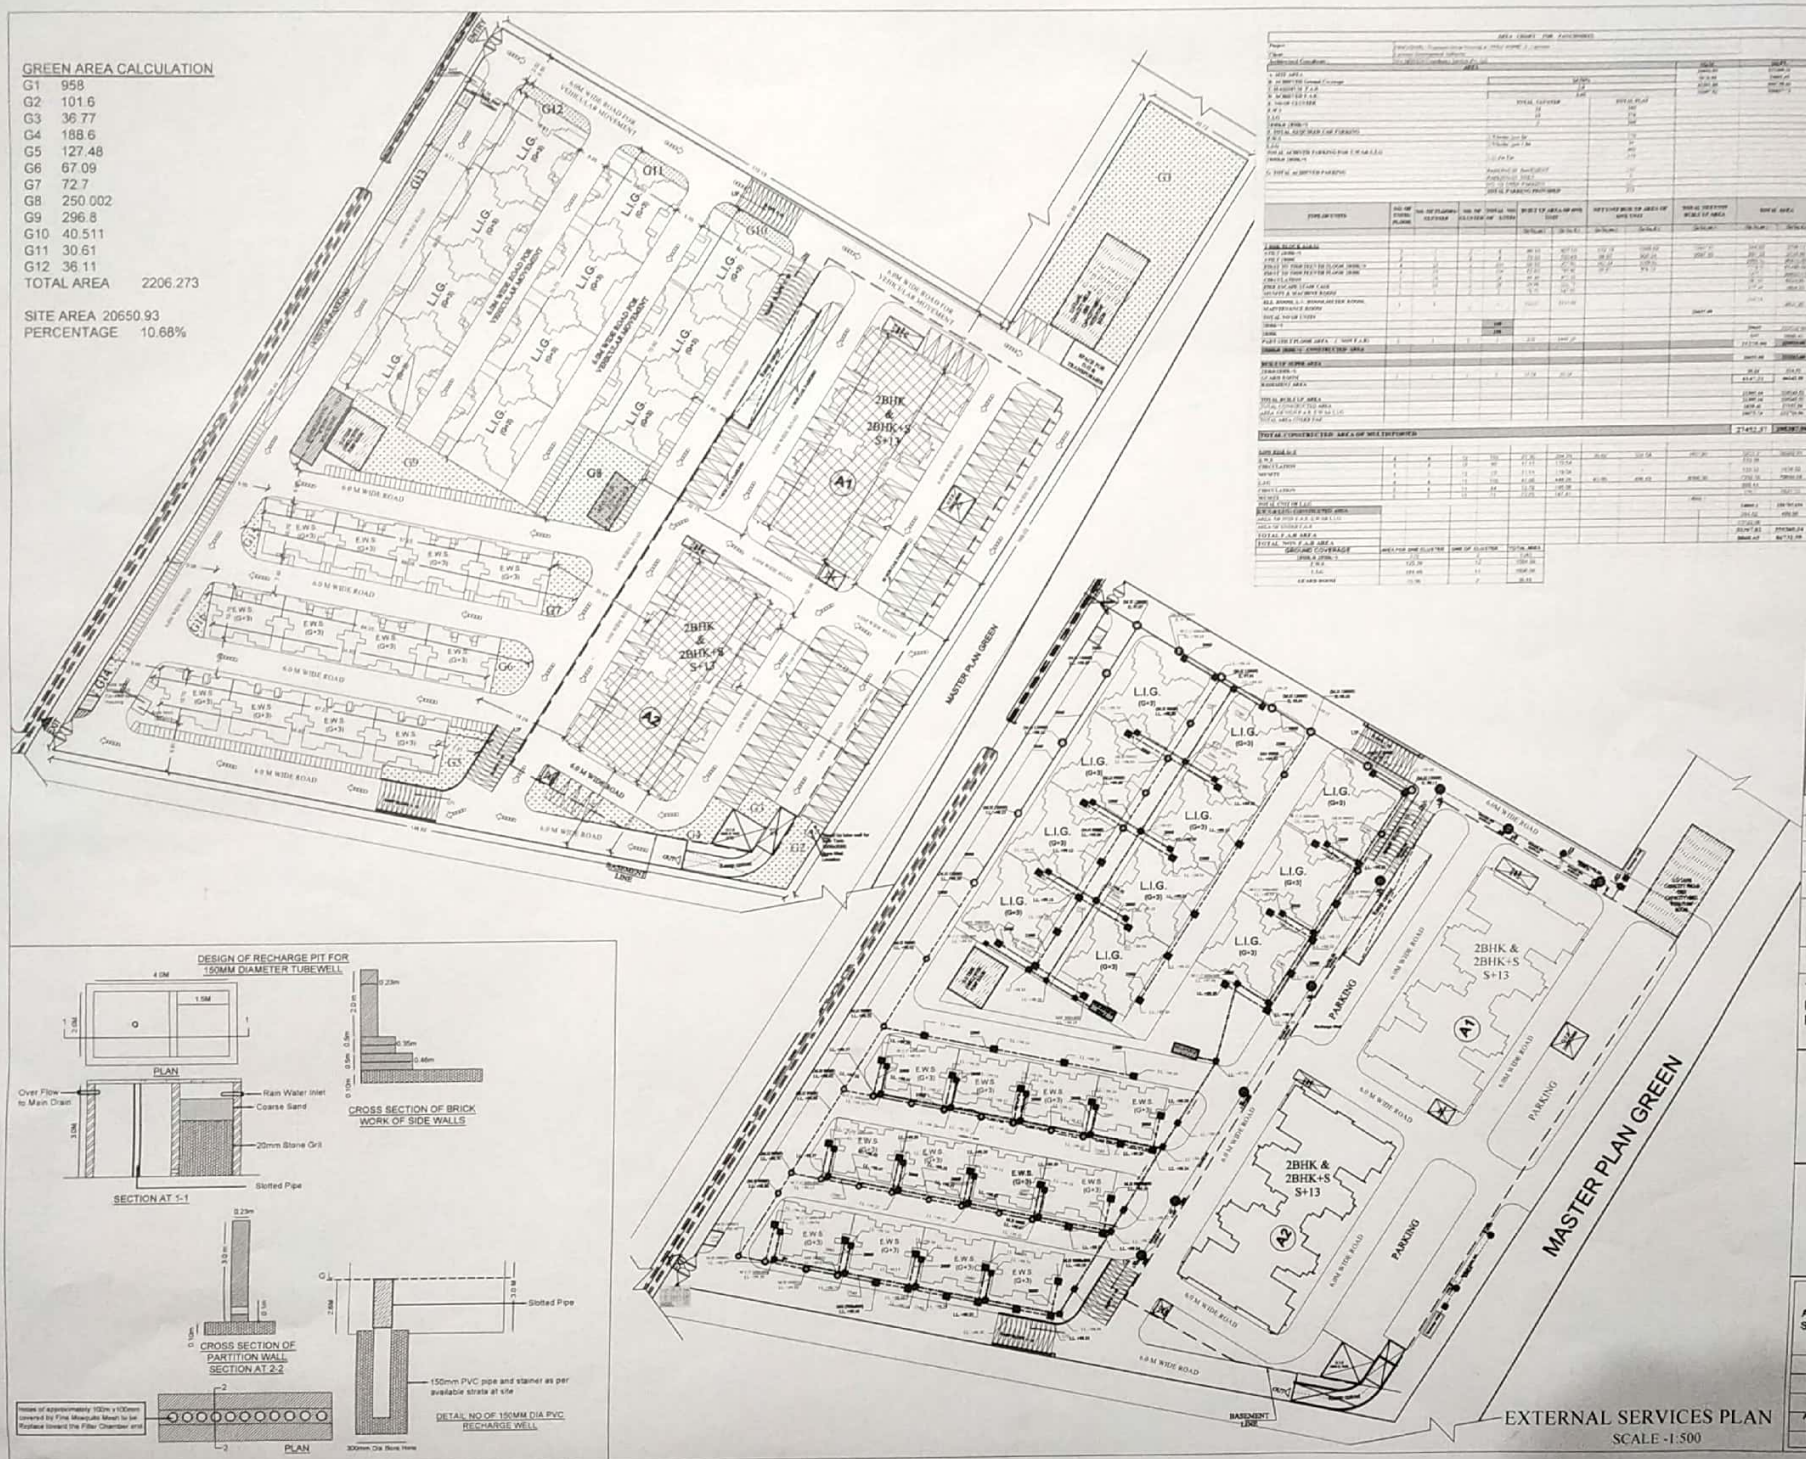





PROJECT-
**PANCHSHEEL HOUSING**

LOCATION -
GROUP HOUSING PLOT AT VIKLAP KHAND -3 , GOMTI NAGAR , LUCKNOW

CLIENT-
LUCKNOW DEVELOPMENT AUTHORITY

KEY PLAN

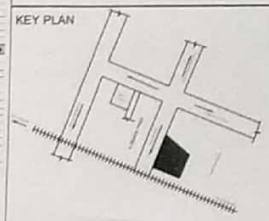

LEGEND :

| S. No. | SYMBOL | DESCRIPTION |
|---|---|---|
| 1. | | TRUNK SEWER LINE |
| 2. | | SEWER LINE PIPE |
| 3. | | MANHOLE (900mmX800mm) |
| 4. | | MANHOLE (900mmØ & 1200mmØ) |
| 5. | | R.W.C - RAIN WATER COLLECTION CHAMBER (600X600) |
| 6. | | RECHARGE WELL FOR 1000SQMT. TERRACE AREA |

SUBMISSION DRAWING

DRAWING NO.- 015421-RG-01-SB-00L01

FILE NO.- 0907 161-I | SHEET NO.- 01

DRAWING TITLE-
SITE LAYOUT & SEVICES PLAN

DATE- AUG.' 2015 | SCALE - AS SHOWN

This is to certify that the drawing is prepared as per the Master Plan 2021 of Lucknow & details provided to the architect.

ARINEM Consultancy Services Pvt. Ltd. LUCKNOW

ARCHITECT | ATP (LDA)

TP/CTP | V.C. (LDA)

Anupam Mittal
Shubhra Mittal

1st Floor Akash 6, 31, Gokhle Marg, Lucknow-226001 U.P. (INDIA) Ph.: +91 522-4107262 Fax: +91 522-2209600 e-mail : admin@arinem.co.in

B - 1/3, Hauz Khas New Delhi-110016(INDIA) Ph.: 011-41502296 E-mail : delhi@arinem.co.in

ARCHITECTURE INTERIORS ENGINEERING MANAGEMENT

ARINEM CONSULTANCY SERVICES PVT. LTD.

Scanned by CamScanner