III-233/650/3-5-13

LAYOUT PLAN

S-01

NOTE: 1
*TOWER A IS TYPICAL
*TOWER B&C ARE SIMILAR
*TOWER D IS TYPICAL
*TOWER E IS TYPICAL
*TOWER F IS TYPICAL
*TOWER G IS TYPICAL
*TOWER H IS TYPICAL
*TOWER J IS TYPICAL

NOTE: 2
*AREA CHART IS IN SHEET NO. S-02

Map for proposed Building is as per Bye Laws submitted for approval Please.

Plot Owner Asstt. Arch Architect

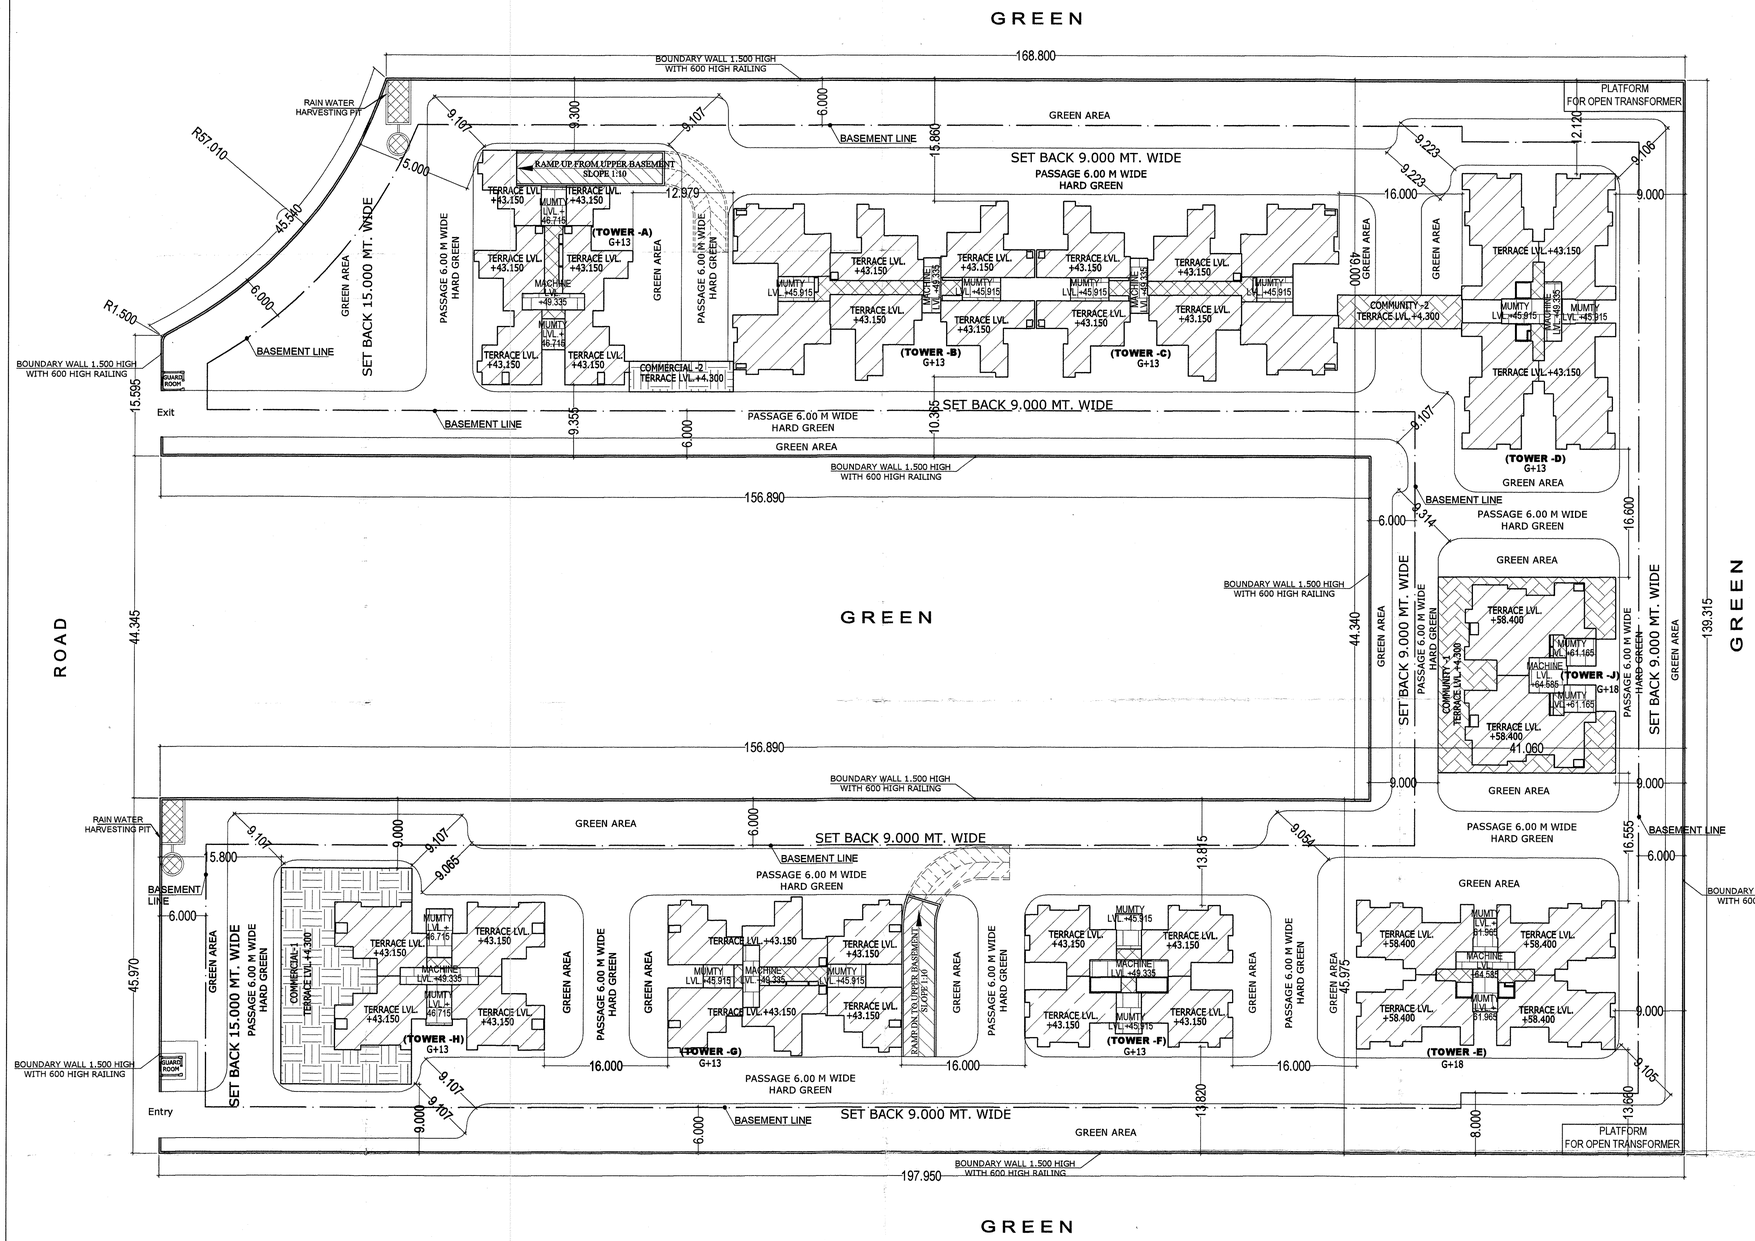

LOCATION PLAN

(N.T.S)

N

PROJECT TITLE :

REVISED GROUP HOUSING AT PLOT NO.GH-17, SEC- 75,NOIDA. FOR - M/S MAXBLIS CONSTRUCTION PVT. LTD.

DRAWING TITLE:-

LAYOUT PLAN

S-01

DRG NO.

SCALE	1:350
DATE	20130304
DEALT	
JOB NO.	\\Comp12\D\DATA\17-75,GARDENIA\20130223 SUBMISSION\20130223_SUBMISSION\LAYOUT PLAN

DEEPAK MEHTA & ASSOCIATES
ARCHITECTS, PLANNERS, VALUERS, LANDSCAPE & INTERIORS
PLOT NO. 16 ABHISHEK PLAZA L.S.C. MAYUR VIHAR PH II DELHI 91
PH: 65272180 TELEFAX: 22770180

For MAXBLIS CONSTRUCTION PVT. LTD.

Authorised Signatory

OWNER'S SIGN

Architect Deepak Mehta
CA/87/10840
Plot No. 16 Abhishek Plaza LSC
Mayur Vihar Ph-II, Delhi-91

ARCHITECT'S SIGN.

"2) वास्तुविद को अधिभोग प्रमाण पत्र हेतु आवेदन करते समय निवास प्रयोजक (आवास) से नियम संबंधित तथ्य हस्तिपत्र प्राप्तकर प्रस्तुत करना होगा"

ENGINEER'S SIGN