SITE PLAN(GROUND FLOOR PLAN) :-

"निर्माणाधीन अवधि में निर्माण स्थल पर धूल से बचने हेतु समुचित कवर का प्रावधान किया जाए। निर्माण सामग्री के परिवालक एवं उनके उपयोग की अवधि में निर्माण सामग्रियों पर पानी का छिड़काव एवं डस्ट सप्रेशन यूनिट का उपयोग सुनिश्चित करने से किया जाए निर्माण सामग्रियों को ढके जाने हेतु ऐसे हुए आवरणों का प्रयोग किया जाए"

ROAD WIDENING AREA = 1980.00 SQ.MT
1. ROAD WIDENING = 547.00 SQ.MT.
2. ROAD WIDENING = 1065.00 SQ.MT.
3. ROAD WIDENING = 368.00 SQ.MT.
TOTAL AREA= 1980.00 SQ.MT.

REQUIRED 10% LANDSCAPE GREEN = 3830.00 SQ.MT.
PROVIDED GREEN
1. 10% LANDSCAPED GREEN = 2045.08 SQ.MT.
2. 10% LANDSCAPED GREEN = 106.96 SQ.MT.
3. 10% LANDSCAPED GREEN = 887.36 SQ.MT.
4. 10% LANDSCAPED GREEN = 792.89 SQ.MT.
TOTAL GREEN = 3832.29 SQ.MT.

LEGEND	
1. SETBACK LINE	
2. STILT LINE	
3. BASEMENT LINE	
4. BLOCK LINE	
5. FIRE TENDER PATH	

GROUND / STILT PARKING	
OPEN CAR PARKING = 14 Nos.	5500 × 2500
STILT CAR PARKING = 271 Nos.	5500 × 2500
2 WHEELER PARKING = 1031 Nos.	2000 × 1000

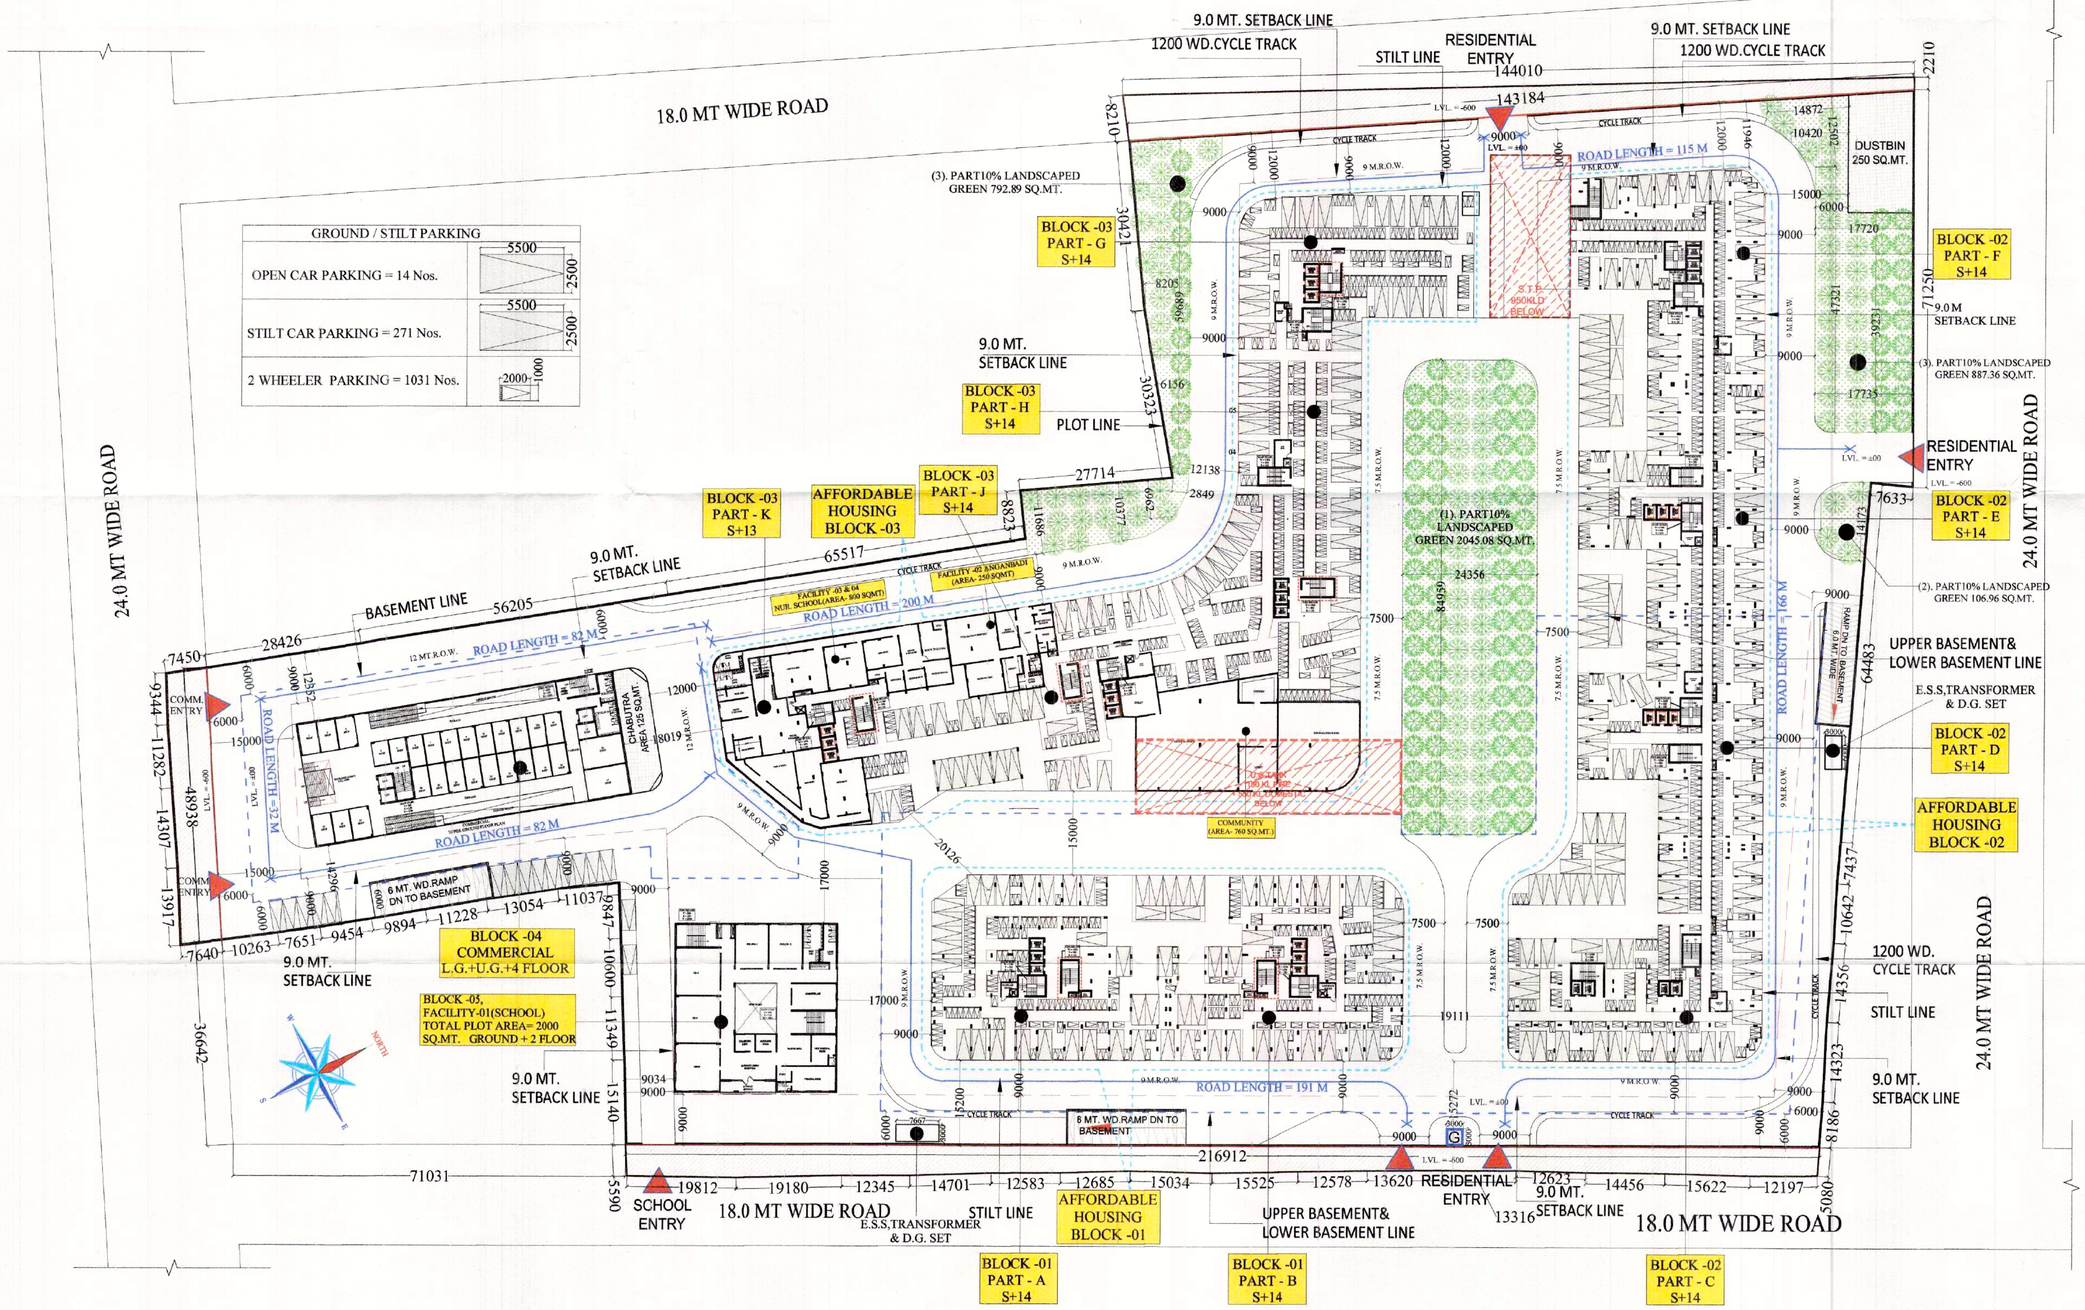

PROJECT :-	PROPOSED AFFORDABLE HOUSING AT KHASRA No. 1015, 1023/1.1023/2 VILLAGE:- MORTA, GHAZIABAD
DEVELOPER/ CONSORTIUM:-	M/s NILAYA INFRA
OWNER:-	Smt. KELA DEVI & Sh.VIJAY SINGH
DRAWING TITLE :-	SITE PLAN (GROUND FLOOR PLAN):-

ARCHITECTS : Space Designers International
B - 34, SECTOR-67, NOIDA
PH : 0120- 2454445-49, Mob: 9811070399 , 9811336231
architects & planners e-mail : spacesdi@gmail.com, www.spacesdi.com

DRAWN BY :-	CHECKED BY :-	SCALE	DATED :-
SONU	AR. VISHAL MITTAL	1:550	

OWNER'S SIGN

ARCHITECT'S SIGN.

DRG.NO. 04