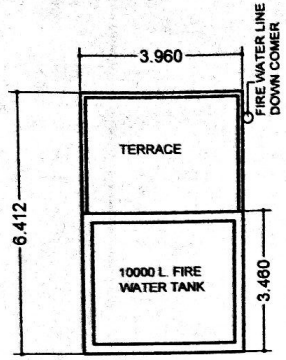

TERRACE PLAN OF MUMTY

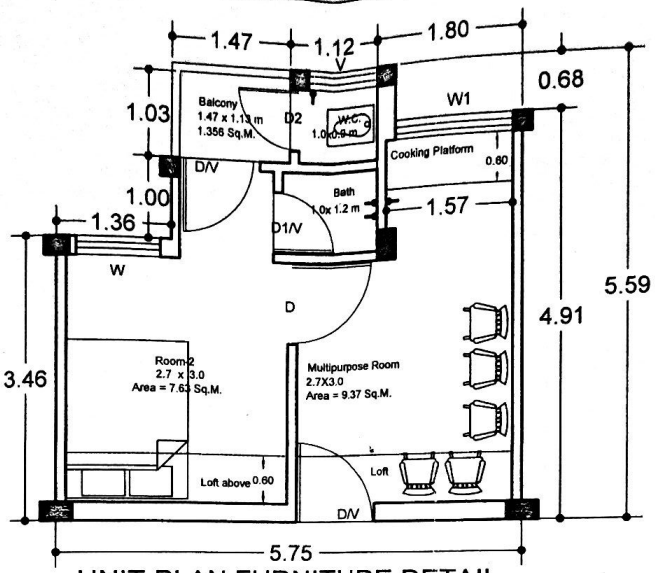

UNIT PLAN FURNITURE DETAIL

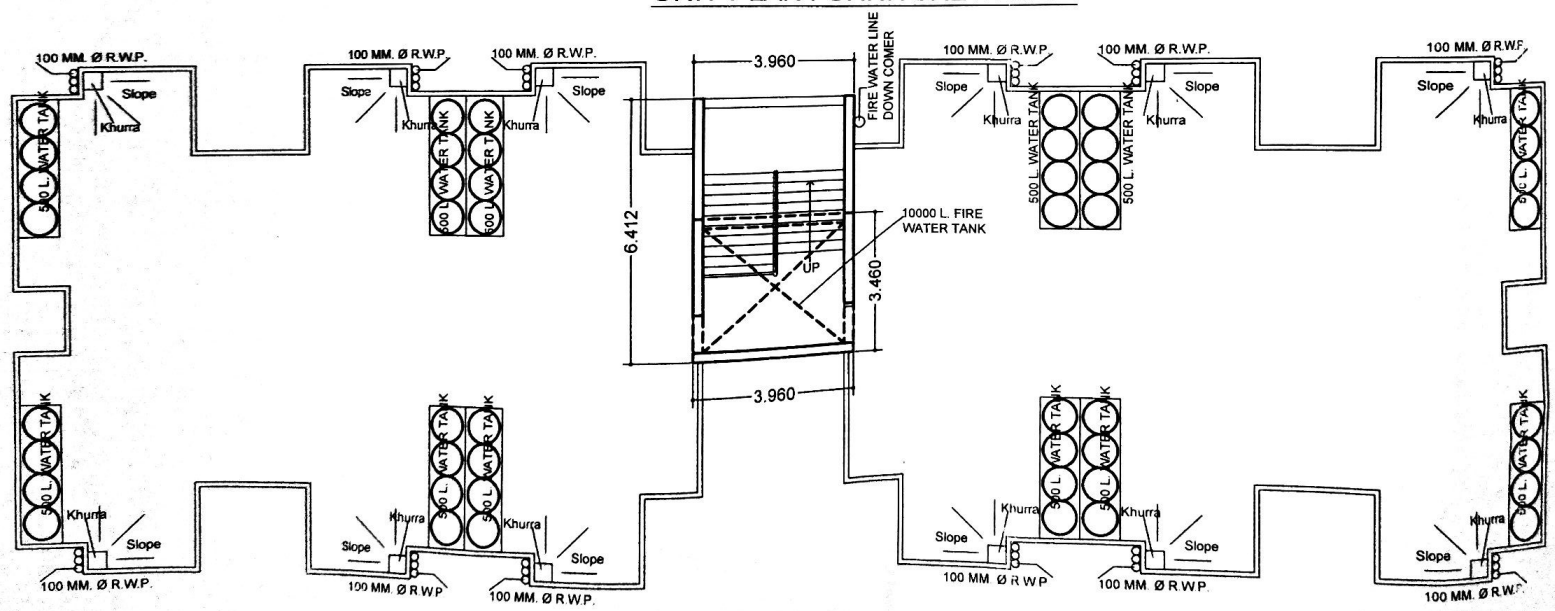

TERRACE PLAN

UPAVP
ARCHITECTURE AND PLANNING SECTION
NEELGIRI COMPLEX, INDIRA NAGAR
LUCKNOW-226016

APD/Unit-5/AU.Y./
FILE NO. LKO/PMAY-85 | SHEET NO.-3/8

DWG NO.-267/UPHDB/APD/Unit-5/
Detail Working Drawing-2

NOTE :-
1. ALL INTERSECTIONS OF THIS LAYOUT AS PER DETAILS.
2. TRANSFER OF THIS LAYOUT ON SITE SHOULD BE RECHECKE AND ADJUSTMENTS, IF ANY, SHOULD BE EVENLY DISTRIBUTEC
3. ANY DISCREPANCY IF ANY, FOUND ON SITE SHOULD BE IMMEDIATELY REFERRED TO ARCHITECTURE & PLANNING SECTION, AP.UNIT-5.
4. THIS LAY-OUT PLAN DOES NOT ACCOUNT FOR SALABILITY & FINANCIAL ASPECTS OF PROPOSED PROPERTIES. THESE MAY BE GOT ASCERTAINED BY CONCERNED DEPARTMENTS BEFOR ACTUAL IMPLEMENTATION.
5. THIS WORKING DRAWING HAS BEEN PREPARED ON THE BAS OF INFORMATION RECEIVED BY E CD-, VIDE HIS LETTER NO. 2172 / Y-52 35 DT-29.12.2017.
6- THE FEASIBILITY HAS BEEN SENT BY AP-5, VIDE HIS LETTER NO.-306 / AP-5 DATED 05.02.2018.
7- THIS WORKING DRAWING HAS BEEN FINALIZED ON THE BASIS OF THE FEASIBILITY RECEIVED FROM EX. EN. CD-7 VIDE HIS LETTER NO. 239 / Y-52 / 04 DATED 07.02.2018.

ARCHITECTURE & PLANNING UNIT-5
U.P.AVAS EVAM VIKAS PARISHAD GZB.

DETAIL WORKING DRAWING PMAY-2018

DATED -08.02.2018

KRISHNA KANT DIP. ARCH. ARCH. ASSTT.	
MUKESH RUHELA B. ARCH., M. PLANNING (HOUSING) A.I.T.P. ASSTT. ARCH. PLANNER	
SANJEEV KASHYAP B.PLAN, M.PLANNING (ENVIRONMENT) A.I.T.P. ARCHITECT PLANNER	
CHIEF ARCH. PLANNER	

9/4