2 B.H.K. CLUSTER

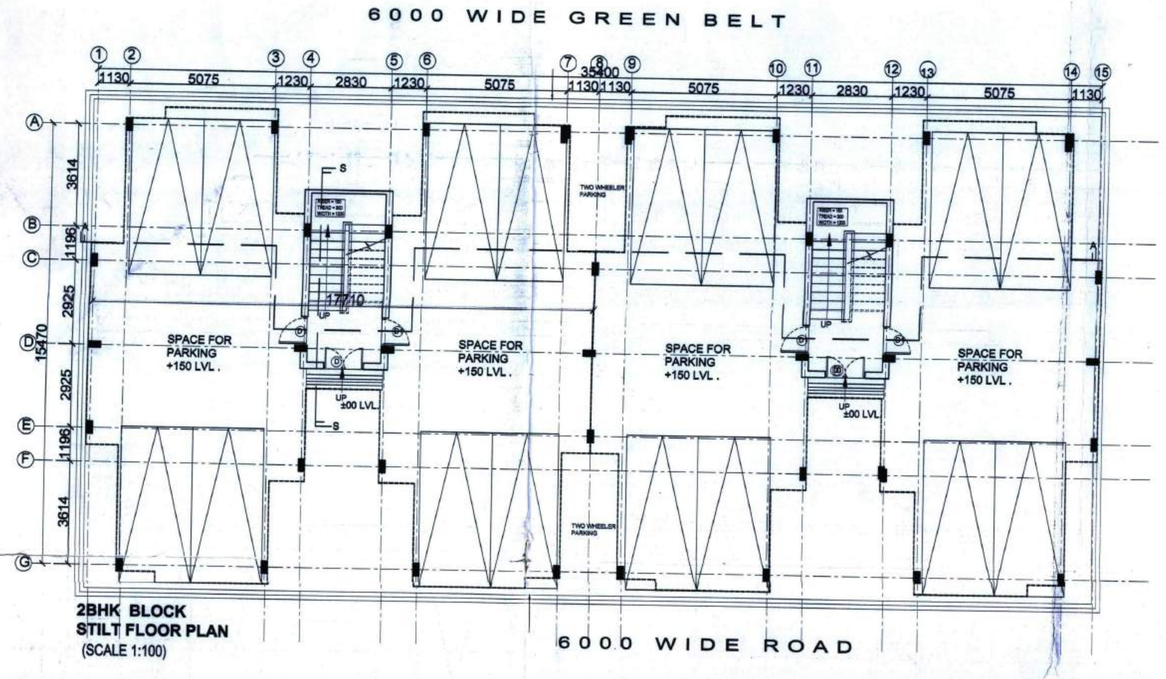

2BHK BLOCK
STILT FLOOR PLAN
(SCALE 1:100)

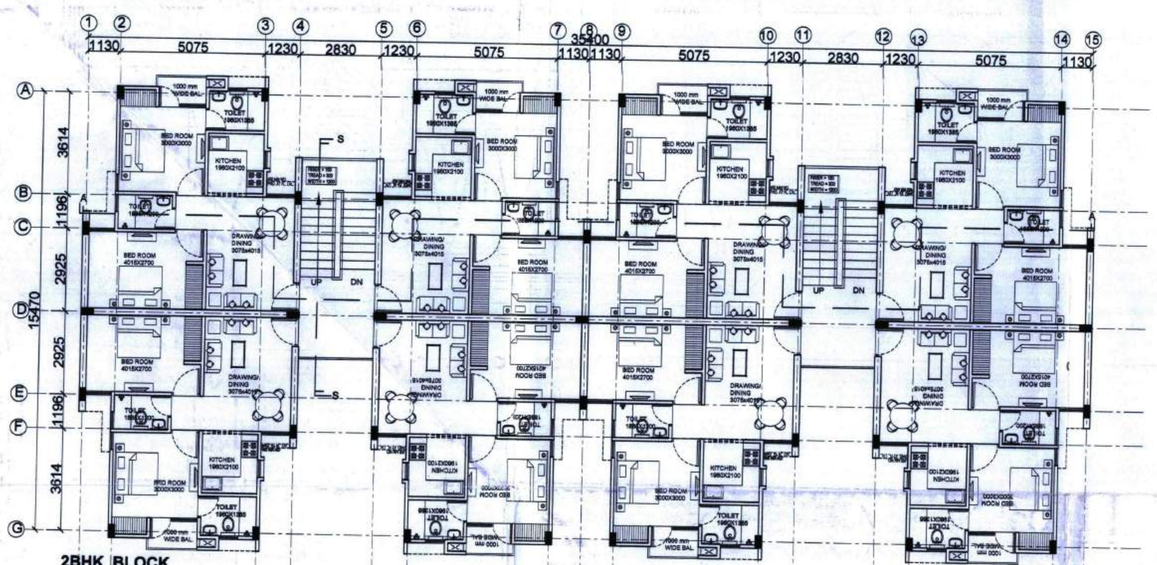

2BHK BLOCK
TYPICAL FLOOR PLAN
(SCALE 1:100)

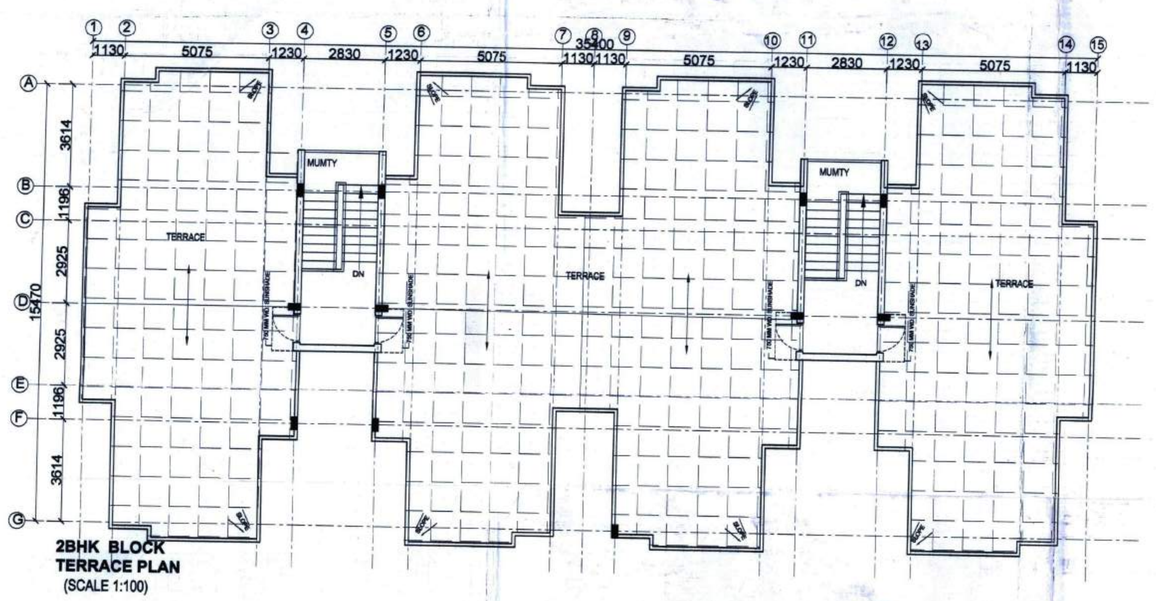

2BHK BLOCK
TERRACE PLAN
(SCALE 1:100)

S. NO.	NAME	WIDTH	HEIGTH	SILL	LINTEL
1.	D	1200	2100	-	2100
2.	D1	1000	2100	-	2100
3.	D2	750	2100	-	2100
4.	DW	1650	2100	900	2100
5.	W1	1000	1200	900	2100
6.	W2	900	1200	900	2100
7.	W3	650	1200	1500	2100
7.	W4	600	1200	900	2100
8.	V1	600	600	1500	2100

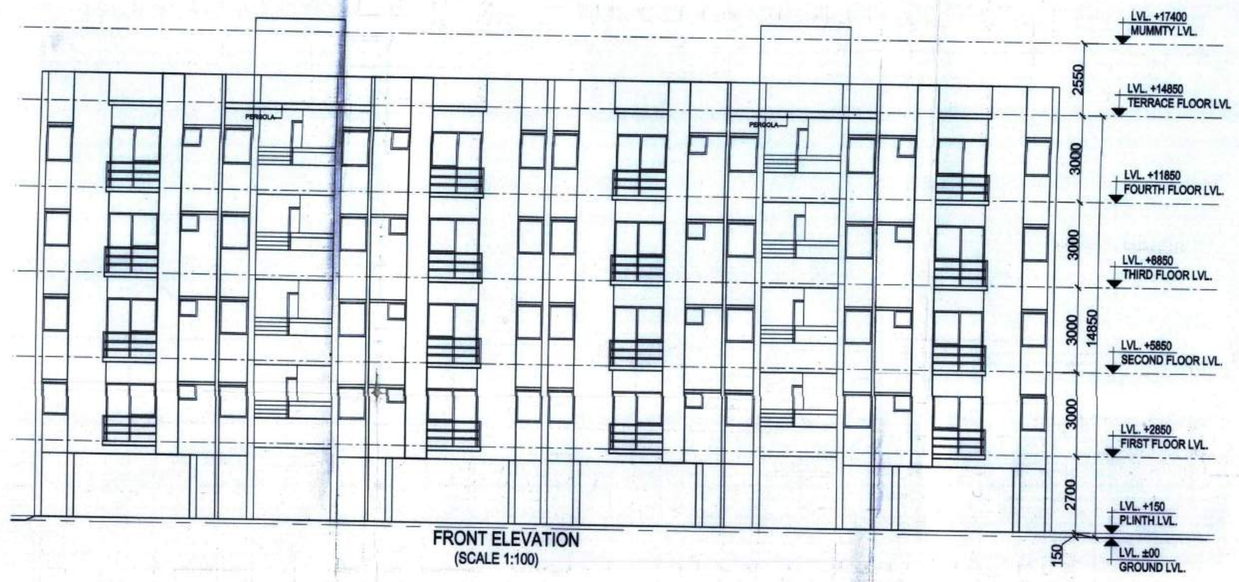

FRONT ELEVATION
(SCALE 1:100)

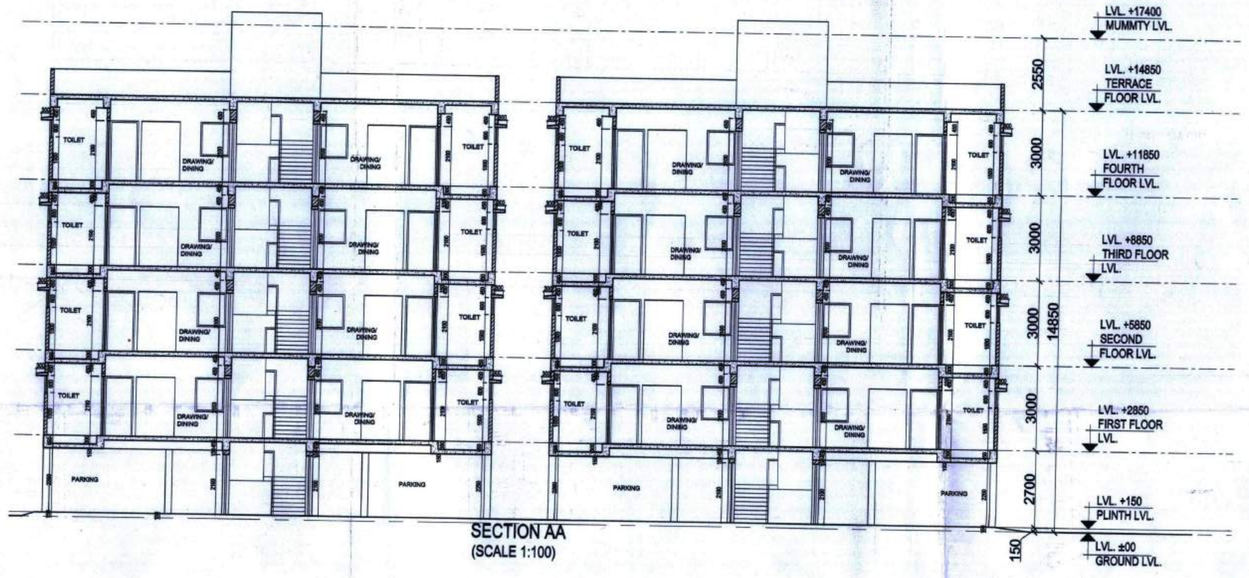

SECTION AA
(SCALE 1:100)

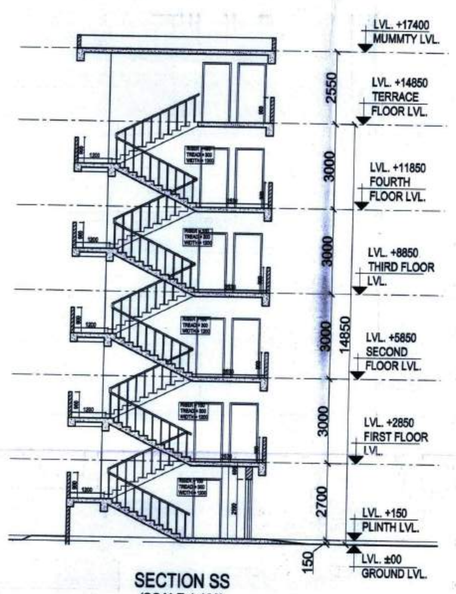

SECTION SS
(SCALE 1:100)

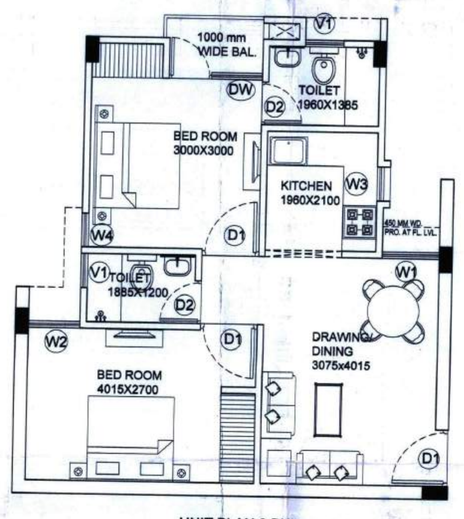

UNIT PLAN 2 BHK

2BHK
UNIT AREA= 0.85+49.77+.88=51.50 SQ MT
COR. AREA= 18.44/4 = 4.61 SQ MT
SUPER AREA = 51.50+4.61 =56.11 SQ MT
FAR AREA = 49.77+4.61+0.85 =55.25 SQ MT

UPAVP
ARCHITECTURE AND PLANNING UNIT-3
NEELGIRI COMPLEX LUCKNOW.

DRG. NO. Mandola Vihar Yojna Ghaziabad (2 BHK)
FILE. NO. UPAVP/UNIT-5/GEN-39/ Samajwadi Yojna
SEC-16, 17 C.A.P. 16-7-15

PROJECT :

PROPOSED GROUP HOUSING UNDER SAMAJWADI AWASIYA YOZNA, AT SECTOR-16& 17 MANDOLA VIHAR , GHAZIABAD (U.P.) .

NOTES:-
1) ALL DIMENSIONS ARE IN MM.

DATE	NO.	ISSUED TO	INITIAL

DATE	REV. NO.	BRIEF RECORD	INITIAL
		REVISION	

ARCHITECT'S SIGNATURE

ARCH. CONSULTANTS:
ARCH-EN DESIGN
ARCHITECT : ASHOK KUMMAR
DELHI OFF.: B-1/37, HAUZ KHAS, NEW DELHI-16.
PH: 011-26510350, 011-46188222
LKO.OFF.: 4/5,VISHAL KHAND, GOMTI NAGAR, LUCKNOW. PH : 0522-4088222

NORTH -

DRG. SH.NO.- **03**

SUB TITLE:
2BHK CLUSTER SUBMISSION DRAWING

SCALE :

CHECKED BY : AR. NITYA SINGH

SCHEME:
MANDOLA VIHAR YOJNA, AT GHAZIABAD

DRG. TITLE:
PLAN , SECTION , ELEVATION

17-07-15
ASSTT.ARCH. PLANNER

14/7/2015
ARCHITECT PLANNER

CHIEF ARCH. PLANNER