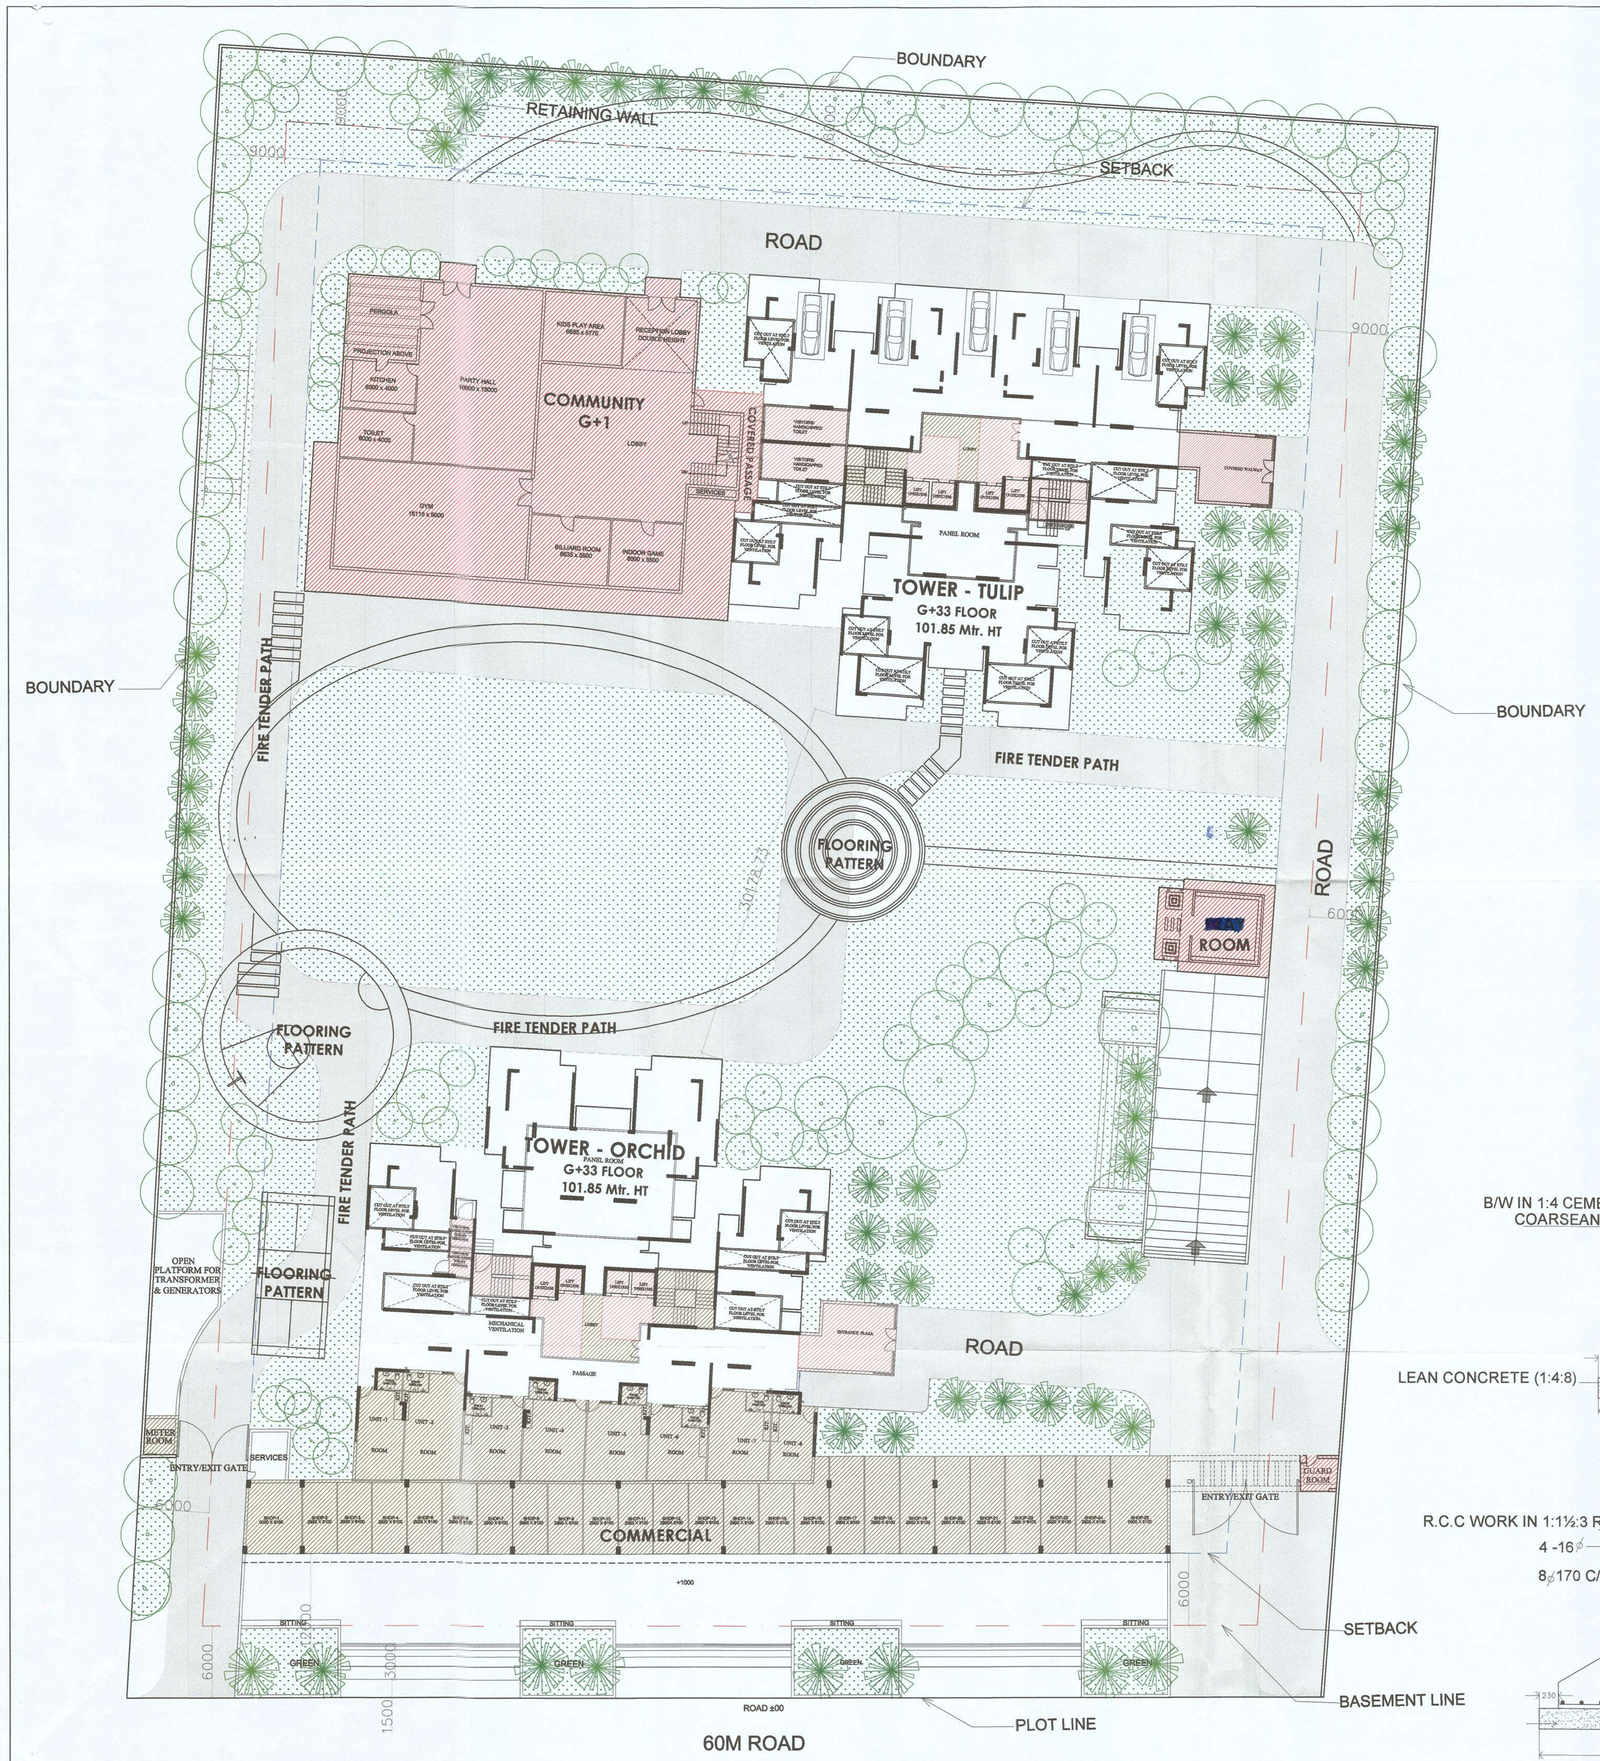

LEGEND:-

- 15% PRESCRIBED FAR
- FAR
- GREEN AREA
- ROAD

Greater Noida Industrial Development Authority
APPROVED
Vide Letter No. 2950 Dated 3/7/2020
Valid upto dated
Chief (MGR) (Plng)
S.M. (ARCH)

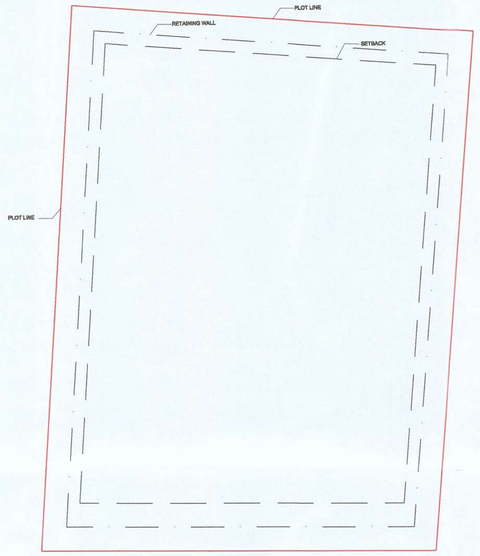

KEY PLAN

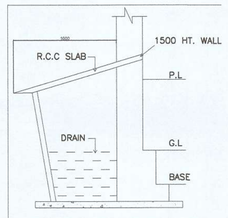

DETAIL OF CULVERT
SCALE (NTS)

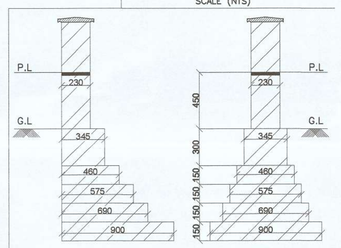

TOE WALL DETAIL (SCALE–NTS)

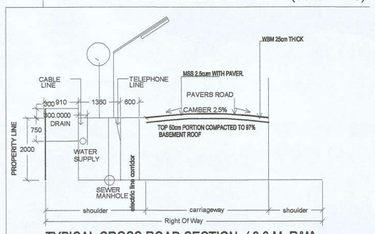

TYPICAL CROSS ROAD SECTION (6.0 M. R/W)

NOTE
(1) IF THE H.T./L.T. LINE IS TO BE TAKEN ACROSS THE ROAD,THE PIPES FOR SAME SHALL BE LAID BELOW THE ROAD FOR WHICH THE SPACING / DIAMETRE OF PIPE SHALL BE INTIMATED BY S.M. (ELECT.)

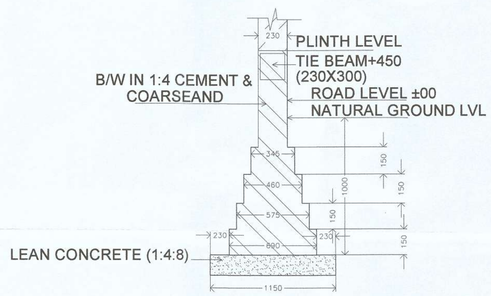

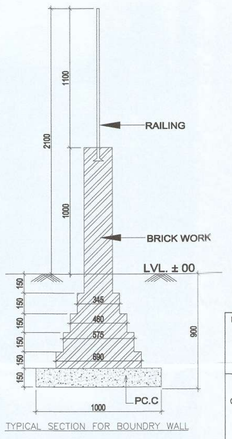

TYPICAL SECTION FOR BOUNDRY WALL

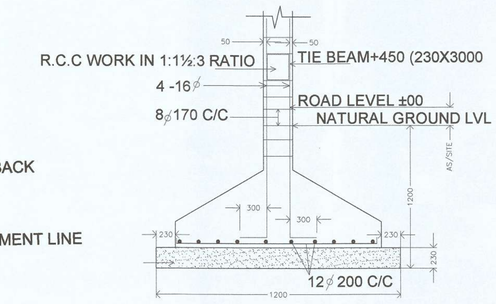

FOUNDATION & COLUMNS AS/ STRUCTURE DRG.

GUARD ROOM

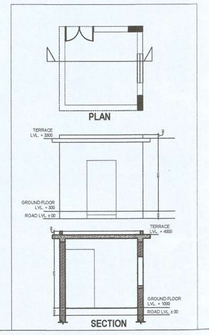

PROJECT :- PROPOSED GROUP HOUSING PROJECT
'SKA DIVYA TOWERS'
GH- 01A/1, SECTOR-16
GREATER NOIDA WEST (U.P)

CLIENT :-
M/S JRS CONBUILD PVT. LTD.
GH- 01A/1, SECTOR-16
GREATER NOIDA WEST (U.P)

SUBMISSION DRAWING

SCALE :-

TITLE :-

SITE PLAN

OWNER'S SIGN

For JRS Conbuild Pvt. Ltd.
Authorised Signatory

ARCHITECT SIGN

KAILASH AGGARWAL
ARCHITECT
(CA-86-10169)
J-16, Sector-41, Noida

DRG. NO. :-

SD-02