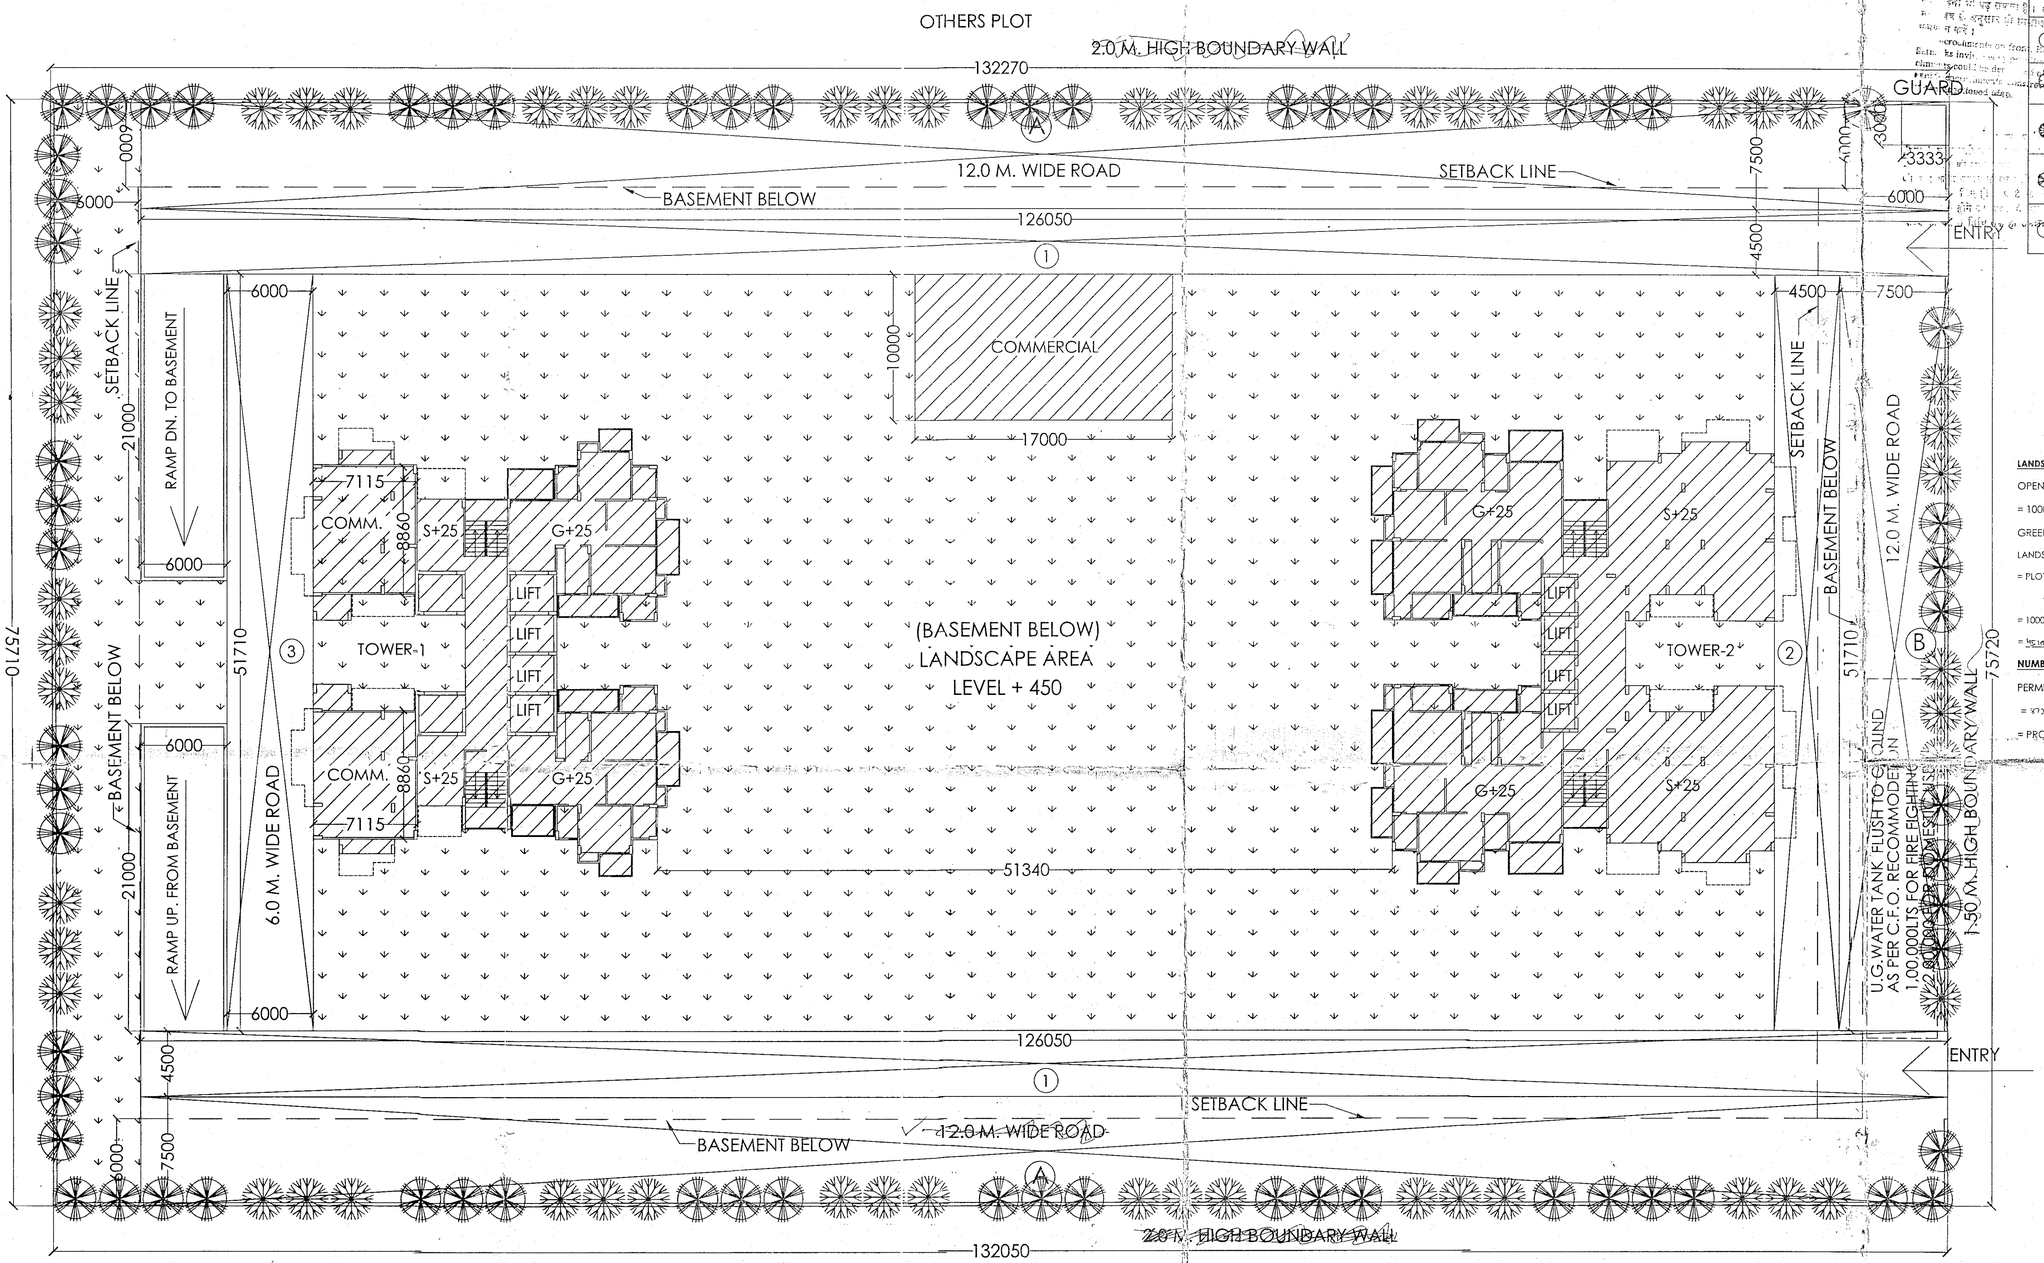

NAMES OF PROPOSED TREES IN LANDSCAPE PLAN		
	COMMON NAME	BOTANICAL NAME
	GULMOHAR	DELONIX REGIA
	AMALTAS	CASSIA FISTULA
	JACARANDA	JACARANDA MIMOSAE FOLIA
	SILVER OAK	GREVILLEA ROBUSTA
	ASHOKA	POLYLETHEA LONGIFOLIA

Plans submitted for approval Provide Bldg Bye Laws

Assst. Arch. Architect

NOTE:-

SHRUBS:- NO DENOTED AS SHOWN

(1) DIFFERENT TYPES OF SHRUBS ARE:- CAESALDANIA PULCHERRIMA, LAGERSTROMIA FLOSREGINAE, EUPHORBIA PULCHERRIMA

(2) DIFFERENT VARIETIES OF BOUGAIN VILLEA SHALL BE PLANTED ALL ALONGE THE BOUNDARY WALL.

LANDSCAPING CALCULATIONS:-

OPEN AREA=(PLOT AREA - GROUND COVG.)

= 10000 - [illegible] = [illegible] SQ.M.

GREEN AREA REQUIRED = [illegible] / 4 = [illegible] SQ.M.

LANDSCAPED AREA PROVIDED

= PLOT AREA - (GROUND COVG.+ROAD AREA +OPEN PARKING AREA+RAMP AREA)

= 10000 - ([illegible] + 2278.575+1477.405+952.00)

= [illegible] SQ.M. OR [illegible]%

NUMBERS OF TREE REQUIRED:-

PERMISSIBILE NO. OF TREES = OPEN AREA / 100 TREE PER 100 SQ.M.

= [illegible] /100 = [illegible] TREES

= PROPOSED TREES = 100 EVERGREEN TREES (GULMOHAR & NEEM)

3

(2) आर्किटेक्ट को अधिभोग प्रमाण पत्र देने आवेदन करने [illegible] अनुसार समय पर निर्माण कर प्रस्तुत करना होगा।

PROJECT:-

PROPOSED PLAN FOR SPORTS CITY AT LAND PARCEL SC-01/D2,SECTOR-79, NOIDA (U.P.)

FOR M/S GOLF GREEN RESIDENCY (P) LTD

SIGNING FOR GOLF GREEN RESIDENCY PVT. LTD.

Director

ARCHITECT'S SIGN

SUBMISSION DRAWING

DRG. TITLE:- LANDSCAPE PLAN

SCALE:-1:100 | DRG. NO.:03

DLT.BY.:- | DATE:-26/04/2013

NORTH

ARCHITECTS:-

N. ANDLEY B.ARCH. A.I.I.A.

ANDLEYS ASSOCIATES PVT. LTD.

ARCHITECTS ENGINEERS PLANNERS

39 HOUSING SOCIETY N.D.S.E.-I NEW DELHI - 110049