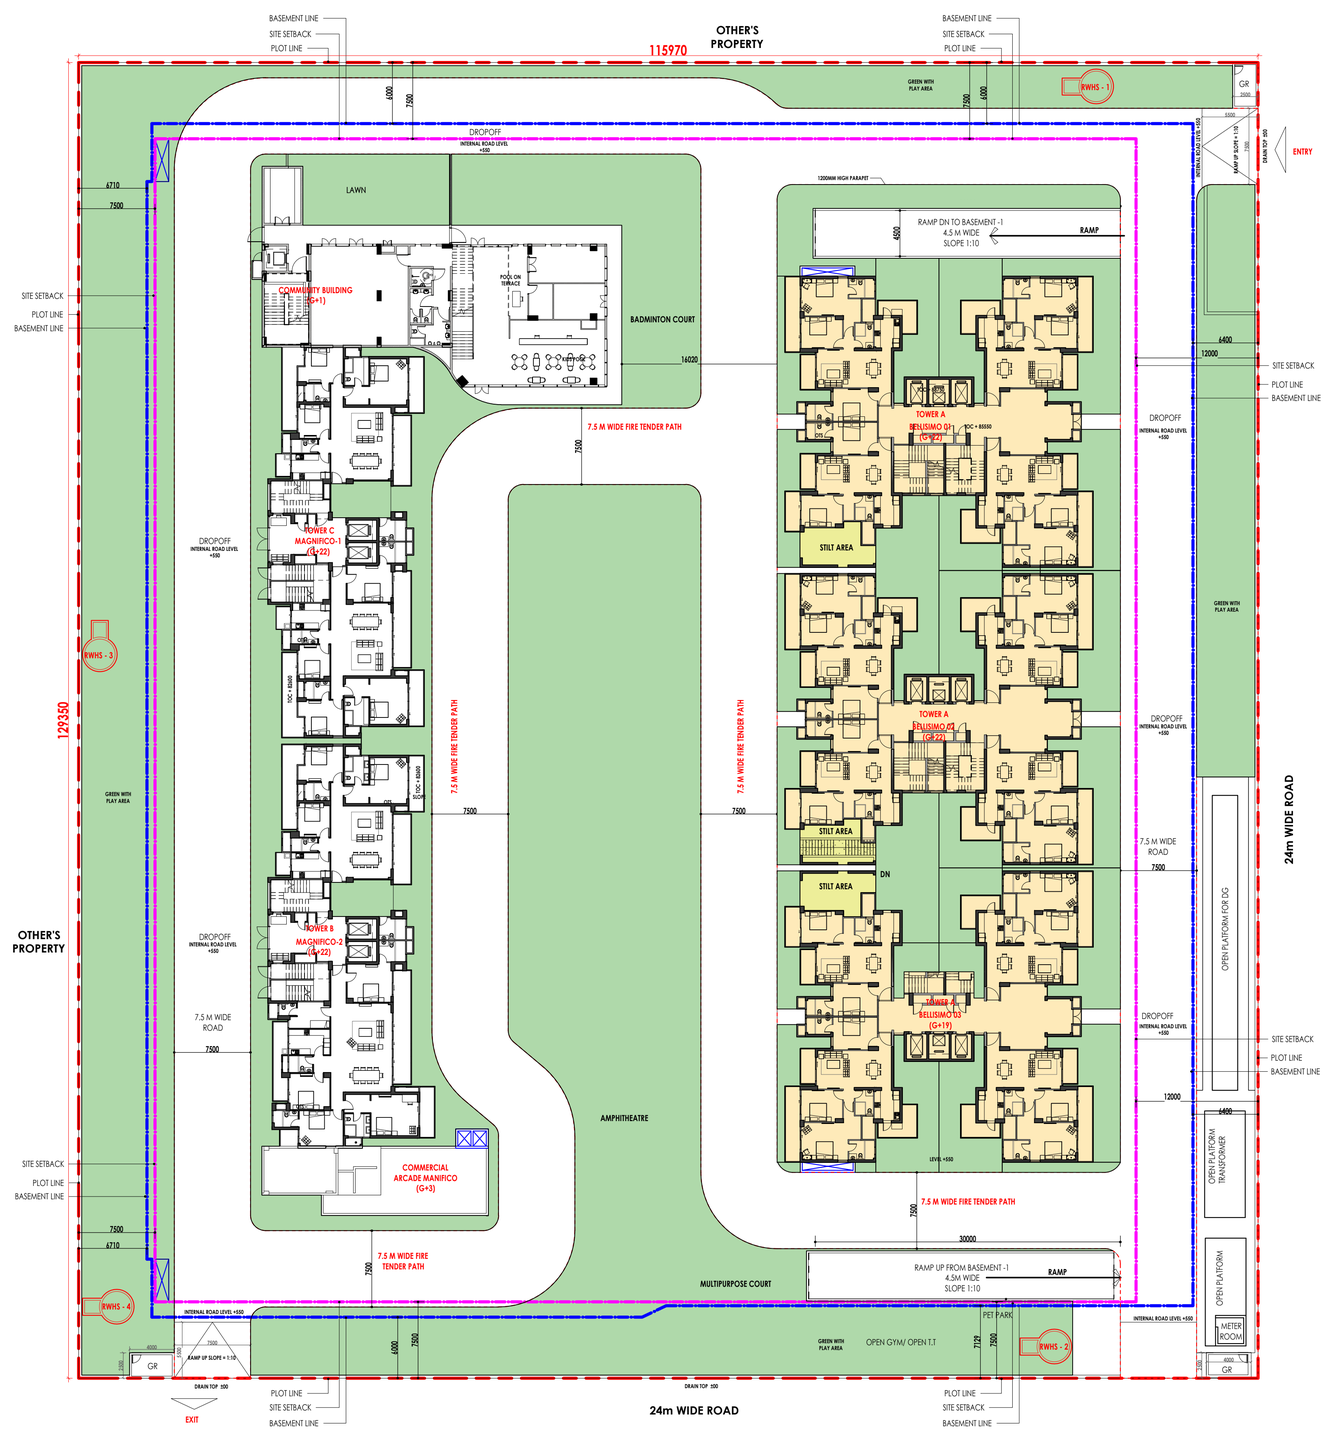

GREEN AREA
10% SERVICES
PLOT LINE
SETBACK LINE
BASEMENT LINE
UGT & STP

Client

ELDECO

ELDECO REAL ESTATE LIMITED
201-212, 2nd Floor, Splendor Forum,
Jasola District Centre ,New Delhi - 110 025

Architect

BIAS ARCHITECTURE

BIAS+ ARCHITECTURE
302, T 12, CWG VillaGe
New Delhi | 110 092, India
T +91 11 2721 1403
E info@bias-architecture.com

Neerja Dixit
Digitally signed by Neerja Dixit
Date: 2023.12.20 15:59:22 +05'30'

MEP Consultant

Rivulet Engineering

RIVULET ENGINEERING
HR 29 B-1, Ground Floor, Near Om Shanti,
60 Feet Road, Pull Pehladpur, Badarpur
New Delhi –110044 (India)
Mobile : +91 93003 33474
Website : www.rivulet-engineering.com

Structure Consultant

TPC TECHNICAL PROJECT CONSULTANTS

TECHNICAL PROJECT CONSULTANTS PVT LTD (TPCL)
B-74 | Sector 57 | Noida 201301
Uttar Pradesh | India
Phone 91 120 4306800
Website: www.tpcl.in

Landscape Consultant

DESIGN ACCORD

DESIGN ACCORD
301-302 U.S. COMPLEX, 120 MATHURA ROAD, OPPOSITE APOLLO HOSPITAL, NEW DELHI, 110076
Email: mail@designaccord.net

Disclaimer

Drawings and written material appearing herein constitute original and unpublished work of the Consultant and may not be duplicated, used or disclosed without written consent of the Consultant.

Notes

1. Unless otherwise mentioned all dimensions are in millimeters.
2. Unless otherwise mentioned all levels including finished floor levels are in Meters.
3. Unless otherwise mentioned all dimensions are shown exclusive of finishes & frames.
4. Dimensions are not to be scaled from the drawing.
5. Any discrepancies, either between written dimensions and site dimensions or within these drawings should be brought to the immediate attention of the consultant before executing the works.
6. This drawing is to be read in conjunction with all other documentation forming the construction document.

No	Date	Description

Revisions

LEENU SAHGAL
Digitally signed by LEENU SAHGAL
Date: 2024.01.17 12:30:11 +05'30'

VIDHAN CHAND JHA
Digitally signed by VIDHAN CHAND JHA
Date: 2023.12.20 11:09:24 +05'30'

Sudheer Kumar
Digitally signed by Sudheer Kumar
Date: 2023.12.28 16:20:58 +05'30'

Lal Singh
Digitally signed by Lal Singh
Date: 2023.12.27 12:39:14 +05'30'

AMIT VARMA
Digitally signed by AMIT VARMA
Date: 2023.12.26 12:49:26 +05'30'

Drawing Status

SUBMISSION DRAWING

Key Plan

Project Name
ELDECO LA VIDA BELLA

HOUSING AT GREATER NOIDA

Project Address
PLOT # GH-02C AT SECTOR 12,G. NOIDA, UTTAR PRADESH - 203207

Drawing Title

SITE PLAN AT GROUND LEVEL

Project No	22.52.R
Scale	As indicated
Date	NOVEMBER 22, 2023

Drawing No | Revision

GN DD A 90