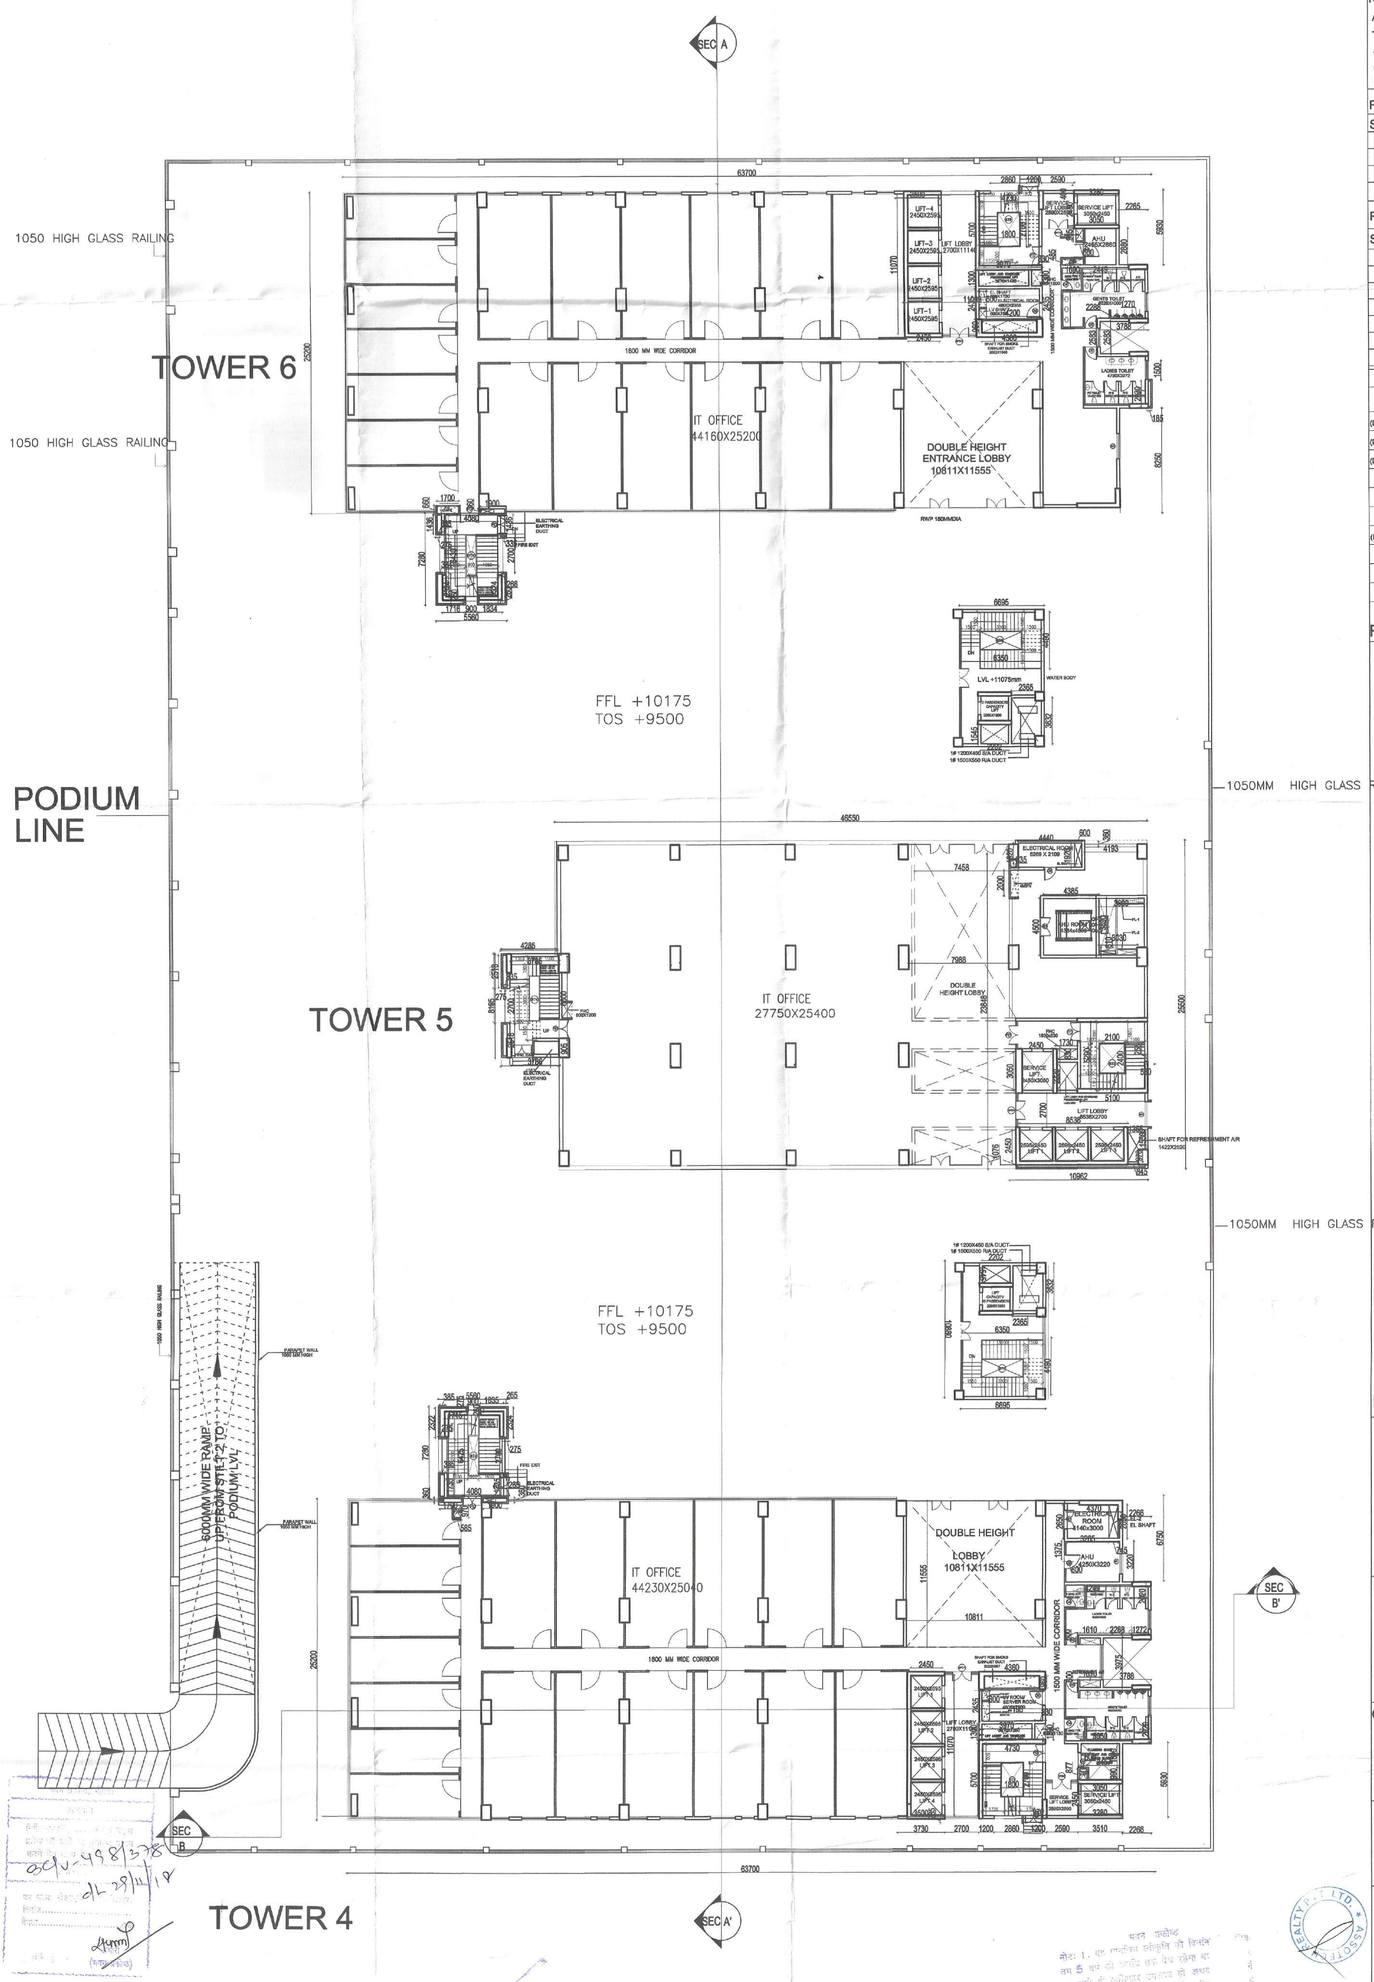

UPPER GROUND FLOOR 2 PLAN

NOTES:
ALL DRAWINGS ARE IN MM.
THIS DRAWING IS NOT TO BE SCALED.
THIS DRG. SHOULD BE READ IN CONJUNCTION WITH OTHER RELEVANT DRAWINGS.

PRINT DATA:

S.NO.	DATE	NO.(PRINTS)	ISSUED TO

REVISIONS:

S.NO.	REV.NO	PARTICULARS

DOOR / WINDOW SCHEDULE

S. NO.	WIDTH (IN MM)	HEIGHT (IN MM)	CILL LVL (IN MM)	LINTEL LVL (IN MM)	NOS.
GFD 1 (Double Panel)	2700	2400	0	2400	2
GFD 2 (Double Panel)	2585	2400	0	2400	2
FD (Double Panel)	1500	2400	0	2400	8
GD 1	3000	2400	0	2400	12
GD 2	2500	2400	0	2400	6
GD 3	1630	2400	0	2400	1
D1 (Double Panel)	1500	2400	0	2400	3
D2	1200	2400	0	2400	6
D3	1000	2400	0	2400	5
D4	900	2100	0	2100	4

ISSUED FOR :
REVISE SANCTION DRAWING

KEY PLAN :

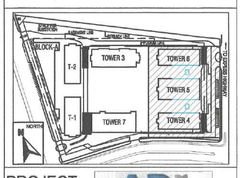

PROJECT:
Assotech Business Cresterra
I.T. PARK ,NOIDA FOR ASSOTECH REALTY PRIVATE LTD. PLOT NO.22,SEC-135, NOIDA(U.P)

OWNER'S SIGN/DEVELOPER'S SIGN:
For ASSOTECH REALTY PRIVATE LIMITED
AUTHORISED SIGNATORY

ARCHITECT'S SIGN:
ARVIND VIVEK AND ASSOCIATES
Architects , Engineers, Interior designers, Planners
B - 1/98 Safdarjung Enclave, New Delhi - 110029.

ARCHITECT:
VIVEK GUPTA
CA/92/15359

DRG. TITLE
TOWER 4,5,6
UPPER GROUND FLOOR 2 PLAN

SCALE	REV. NO.	
NTS		
DEALT	DRG. NO. R-109	NORTH
CHECKED	DATE 04-12-2017	

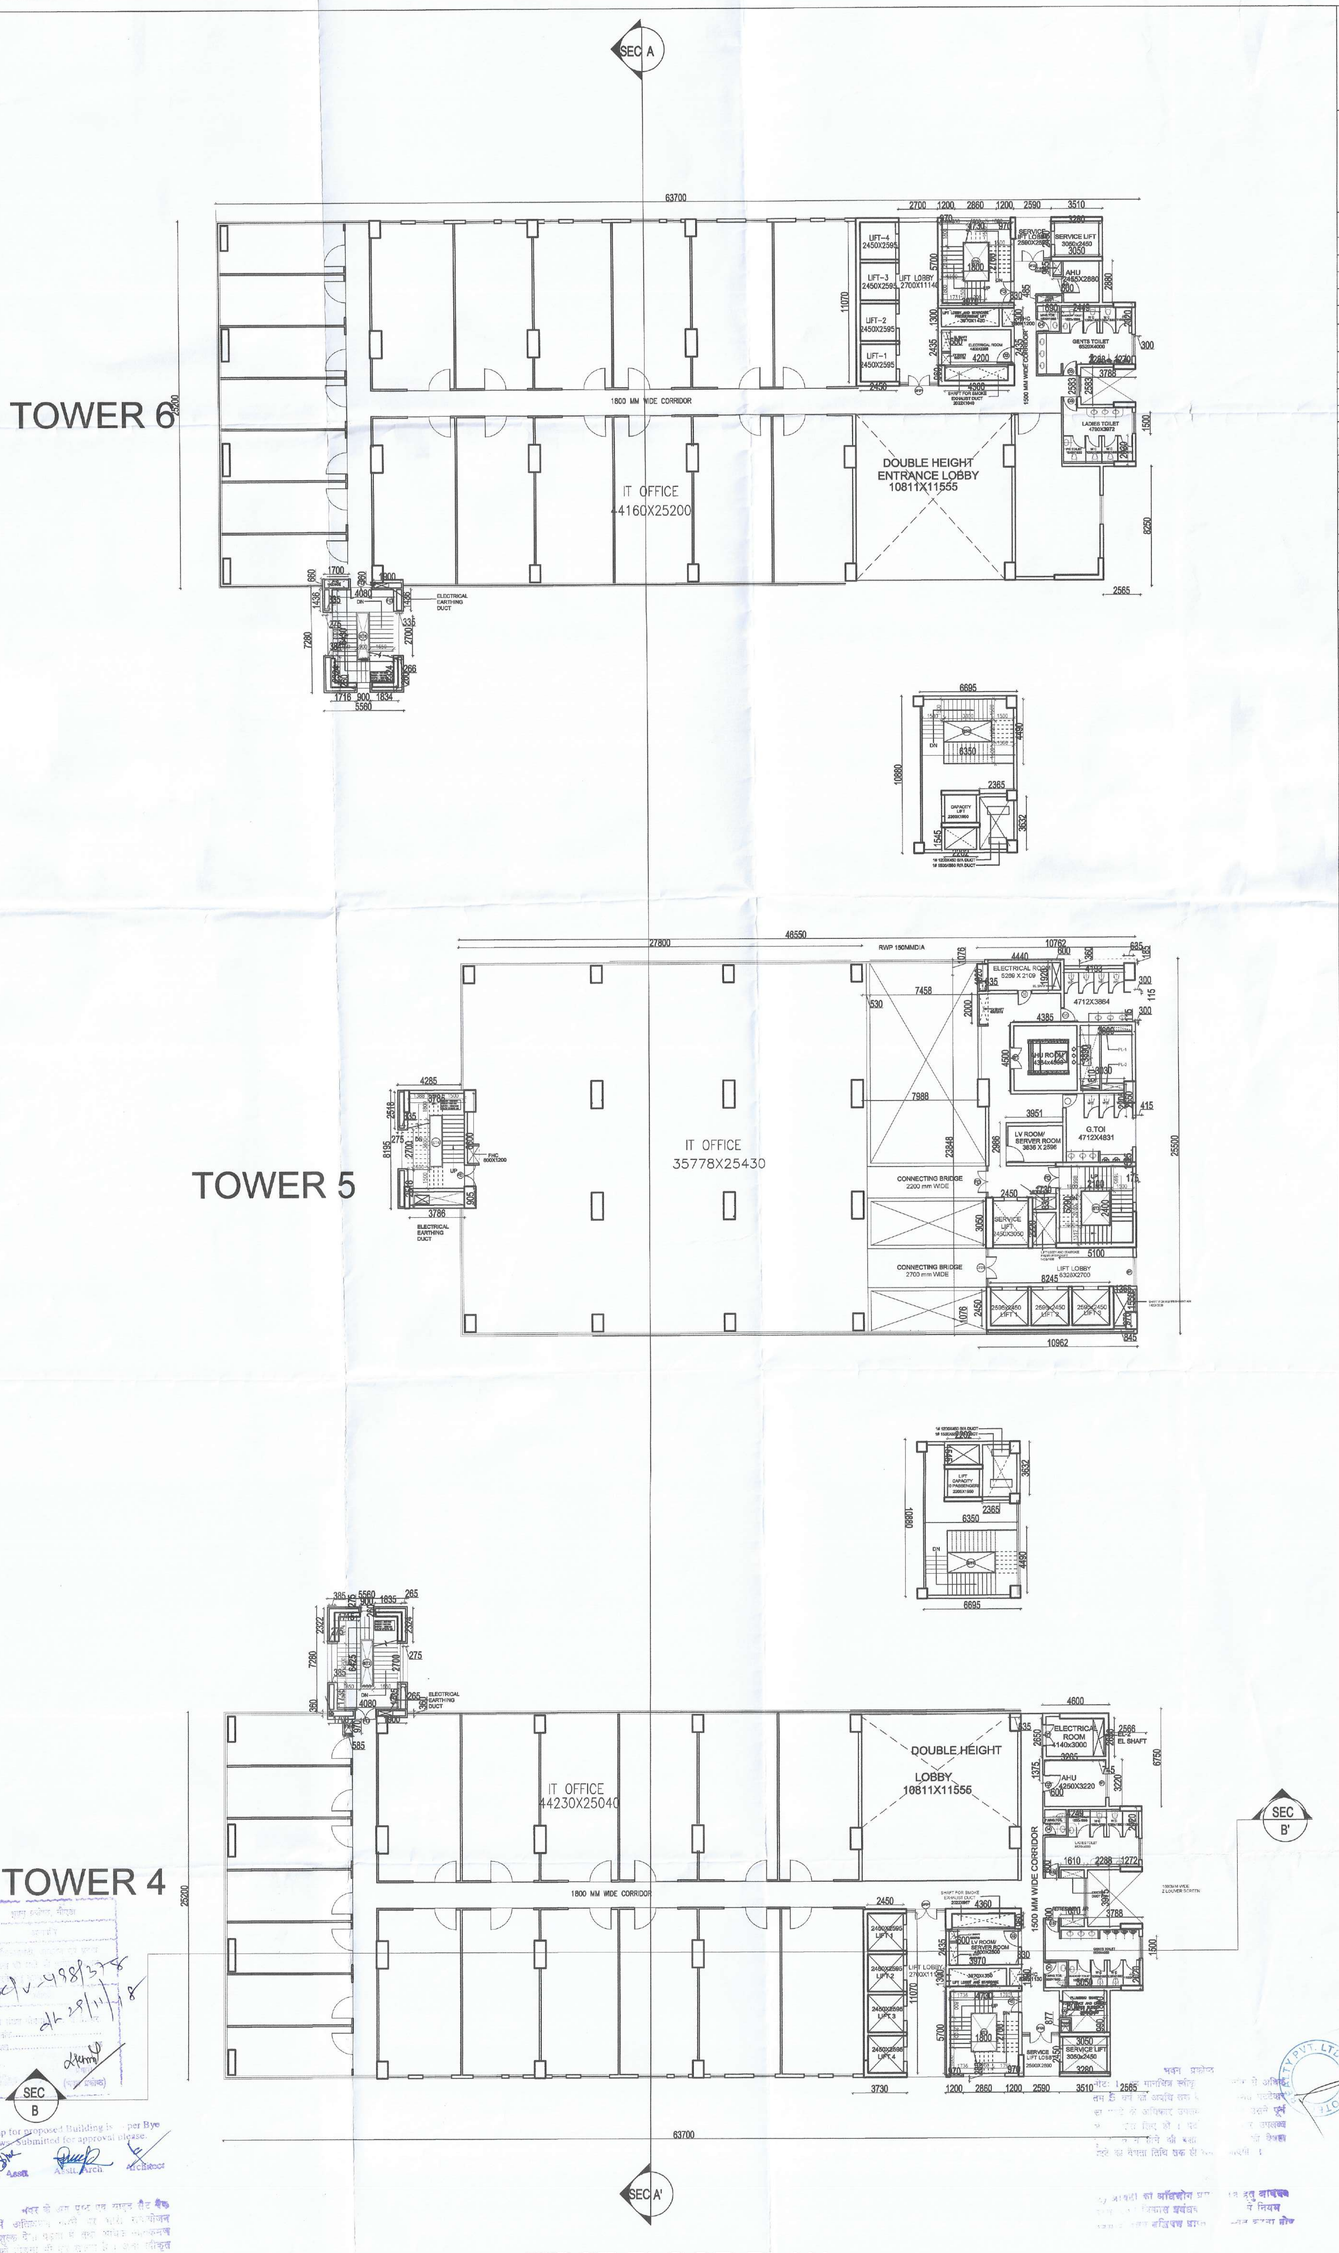

FIRST FLOOR PLAN

NOTES:

ALL DRAWINGS ARE IN MM.

THIS DRAWING IS NOT TO BE SCALED.

THIS DRG. SHOULD BE READ IN CONJUNCTION WITH OTHER RELEVANT DRAWINGS.

PRINT DATA:

S.NO.	DATE	NO.(PRINTS)ISSUED TO

REVISIONS:

S.NO.	REV.NO	PARTICULARS

DOOR / WINDOW SCHEDULE

S. NO.	WIDTH (IN MM)	HEIGHT (IN MM)	C/LL LVL (IN MM)	LINTEL LVL (IN MM)	NOS.
GFD 1 (Double Panel)	2700	2400	0	2400	2
GFD 2 (Double Panel)	2585	2400	0	2400	2
FD (Double Panel)	1500	2400	0	2400	8
GD 1	3000	2400	0	2400	12
GD 2	2500	2400	0	2400	6
GD 3	1830	2400	0	2400	1
D1 (Double Panel)	1500	2400	0	2400	3
D2	1200	2400	0	2400	6
D3	1000	2400	0	2400	5
D4	900	2100	0	2100	4

ISSUED FOR :

REVISE SANCTION DRAWING

KEY PLAN :

PROJECT:

I.T. PARK ,NOIDA FOR
ASSOTECH REALTY PRIVATE LTD.
PLOT NO.22,SEC-135,
NOIDA(U.P)

OWNER'S SIGN/DEVELOPER'S SIGN:

For ASSOTECH REALTY PRIVATE LIMITED

AUTHORISED SIGNATORY

ARCHITECT'S SIGN:

ARVIND VIVEK AND ASSOCIATES

Architects, Engineers, Interior designers, Planners
B-4 KB Safdarjung Enclave, New Delhi - 110029

ARCHITECT:

VIVEK GUPTA
CA/92/15559

DRG. TITLE

TOWER 4,5,6
FIRST FLOOR PLAN

SCALE	REV. NO.	
NTS		
DEALT	DRG. NO. R-110	NORTH
CHECKED	DATE 04-12-2017	

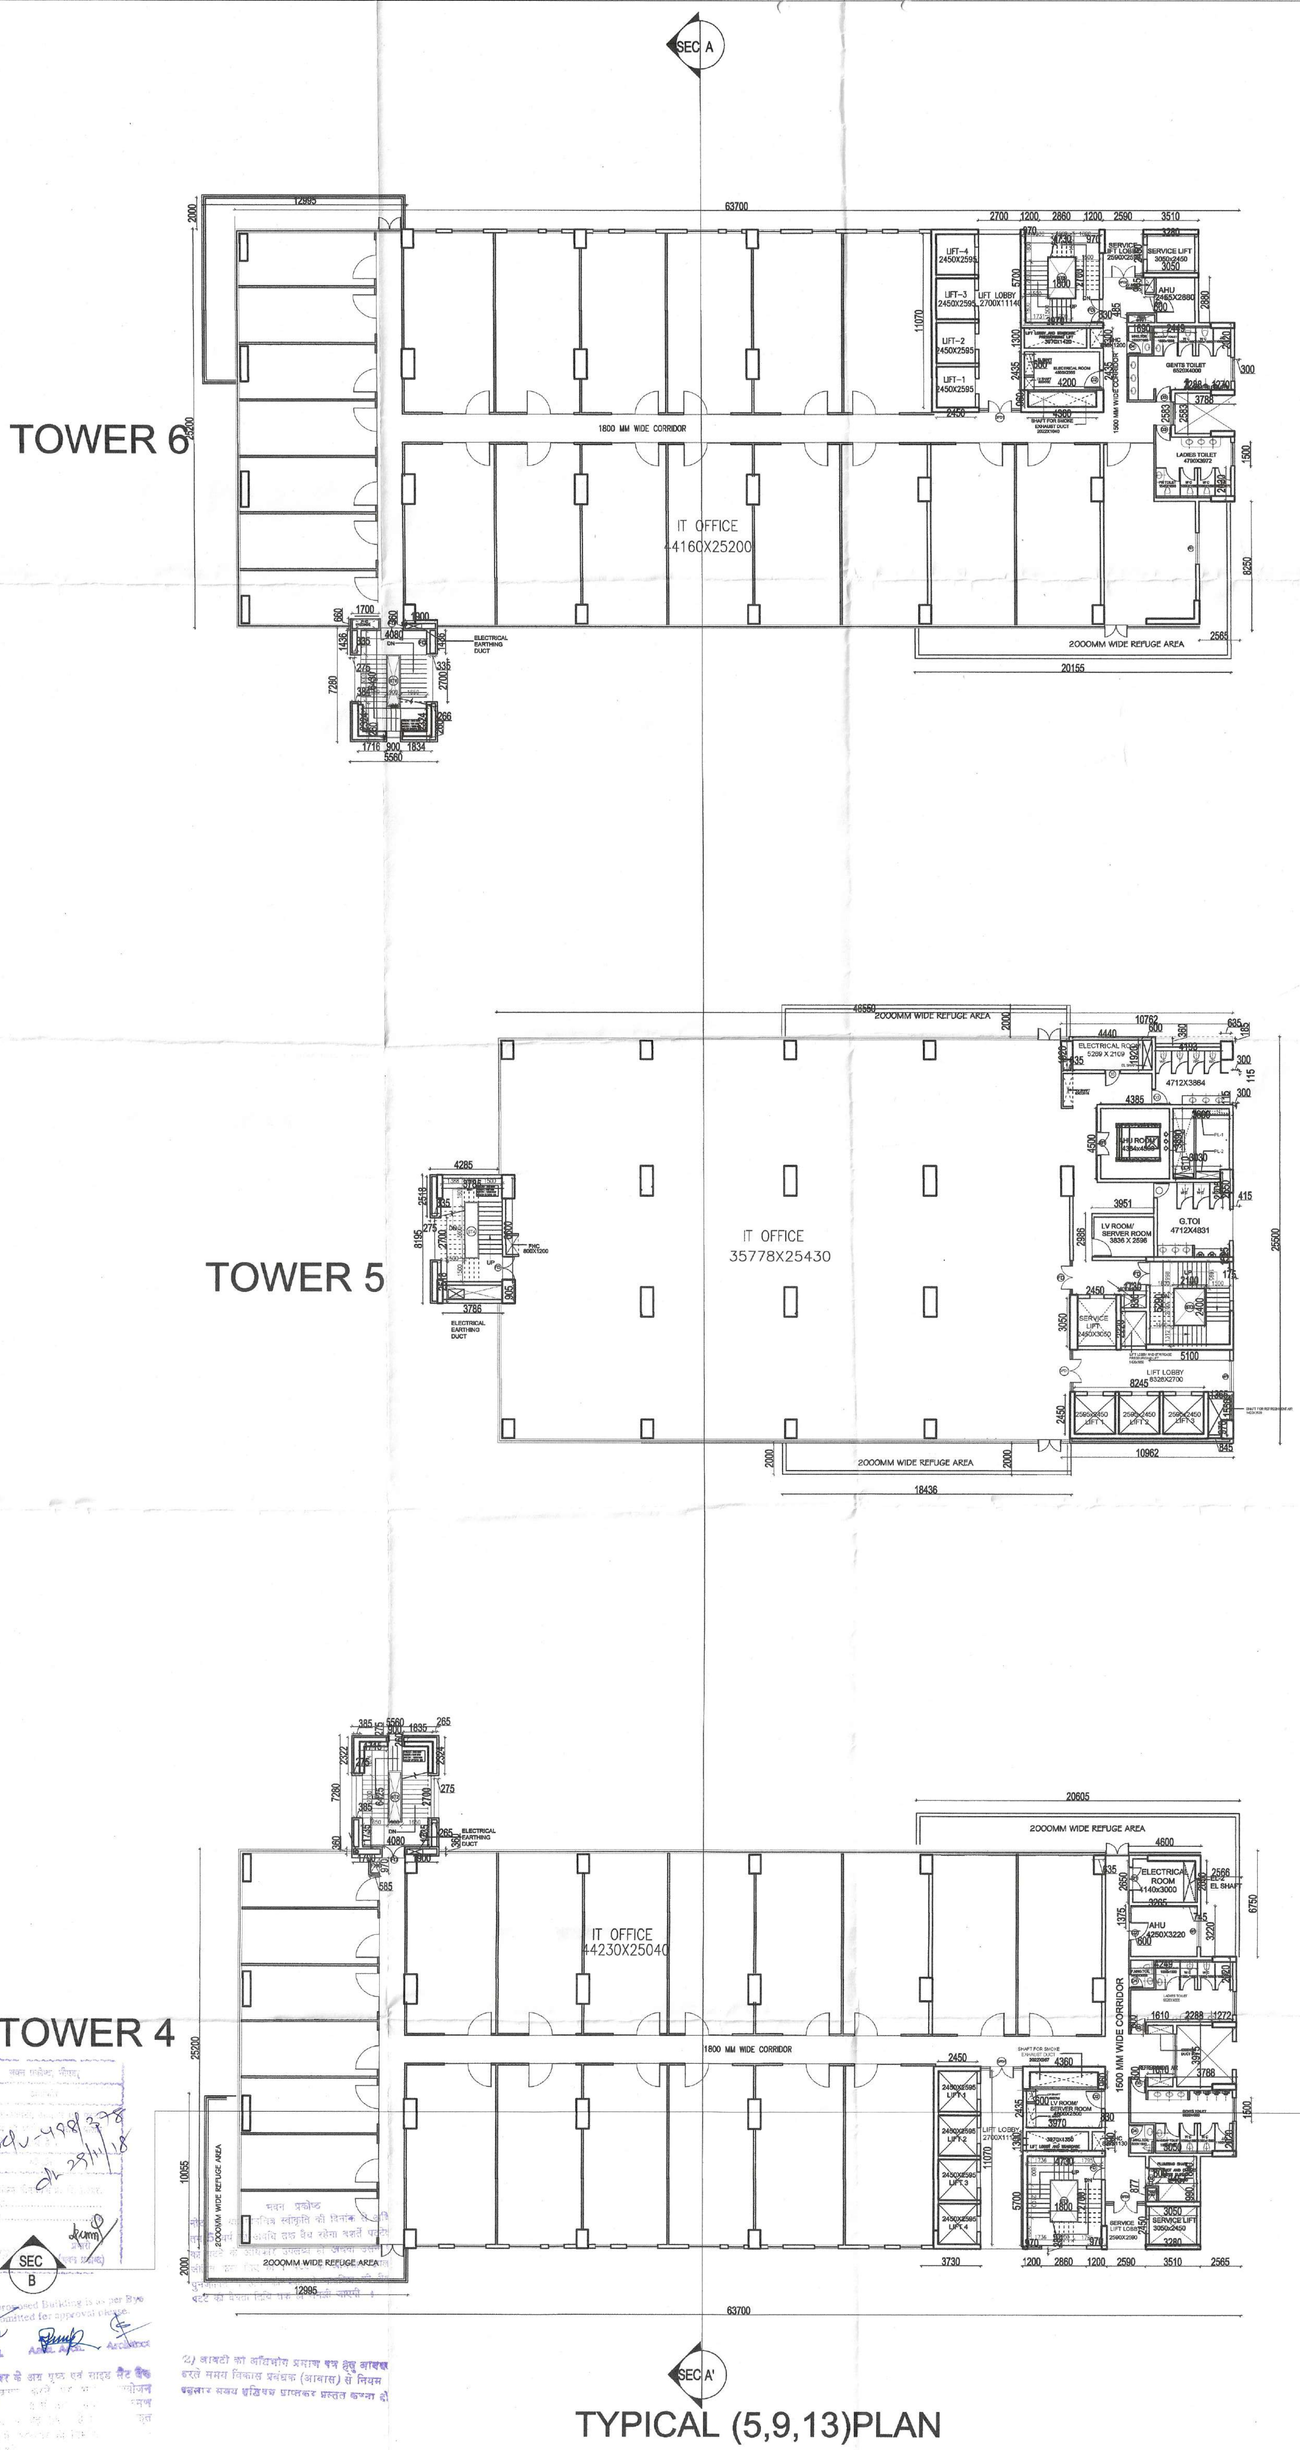

NOTES:

ALL DRAWINGS ARE IN MM.

THIS DRAWING IS NOT TO BE SCALED.

THIS DRG. SHOULD BE READ IN CONJUNCTION WITH OTHER RELEVANT DRAWINGS.

PRINT DATA:

S.NO.	DATE	NO.(PRINTS)	ISSUED TO

REVISIONS:

S.NO.	REV.NO	PARTICULARS

DOOR / WINDOW SCHEDULE

S. NO.	WIDTH (IN MM)	HEIGHT (IN MM)	CILL LVL (IN MM)	LINTEL LVL (IN MM)	NOS.
GFD 1 (Double Panel)	2700	2400	0	2400	2
GFD 2 (Double Panel)	2585	2400	0	2400	2
FD (Double Panel)	1500	2400	0	2400	8
GD 1	3000	2400	0	2400	12
GD 2	2500	2400	0	2400	6
GD 3	1630	2400	0	2400	1
D1 (Double Panel)	1500	2400	0	2400	3
D2	1200	2400	0	2400	6
D3	1000	2400	0	2400	5
D4	900	2100	0	2100	4

ISSUED FOR :

REVISE SANCTION DRAWING

KEY PLAN :

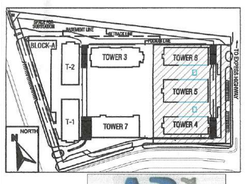

PROJECT:

Assotech Business Cresterra

I.T. PARK ,NOIDA FOR
ASSOTECH REALTY PRIVATE LTD.
PLOT NO.22,SEC-135,
NOIDA(U.P)

OWNER'S SIGN/DEVELOPER'S SIGN:

For ASSOTECH REALTY PRIVATE LIMITED

AUTHORISED SIGNATORY

ARCHITECT'S SIGN:

ARVIND VIVEK AND ASSOCIATES
Architects , Engineers, Interior designers, Planners
B- 4 / 50 Safdarjung Enclave, New Delhi -110029

ARCHITECT:

VIVEK GUPTA
CA/92/15359

DRG. TITLE TOWER 4,5,6
TYPICAL FLOOR PLAN
5,9, 13 FLOOR

SCALE	REV. NO.	
NTS		
DEALT	DRG. NO. R-114	NORTH
CHECKED	DATE 04-12-2017	

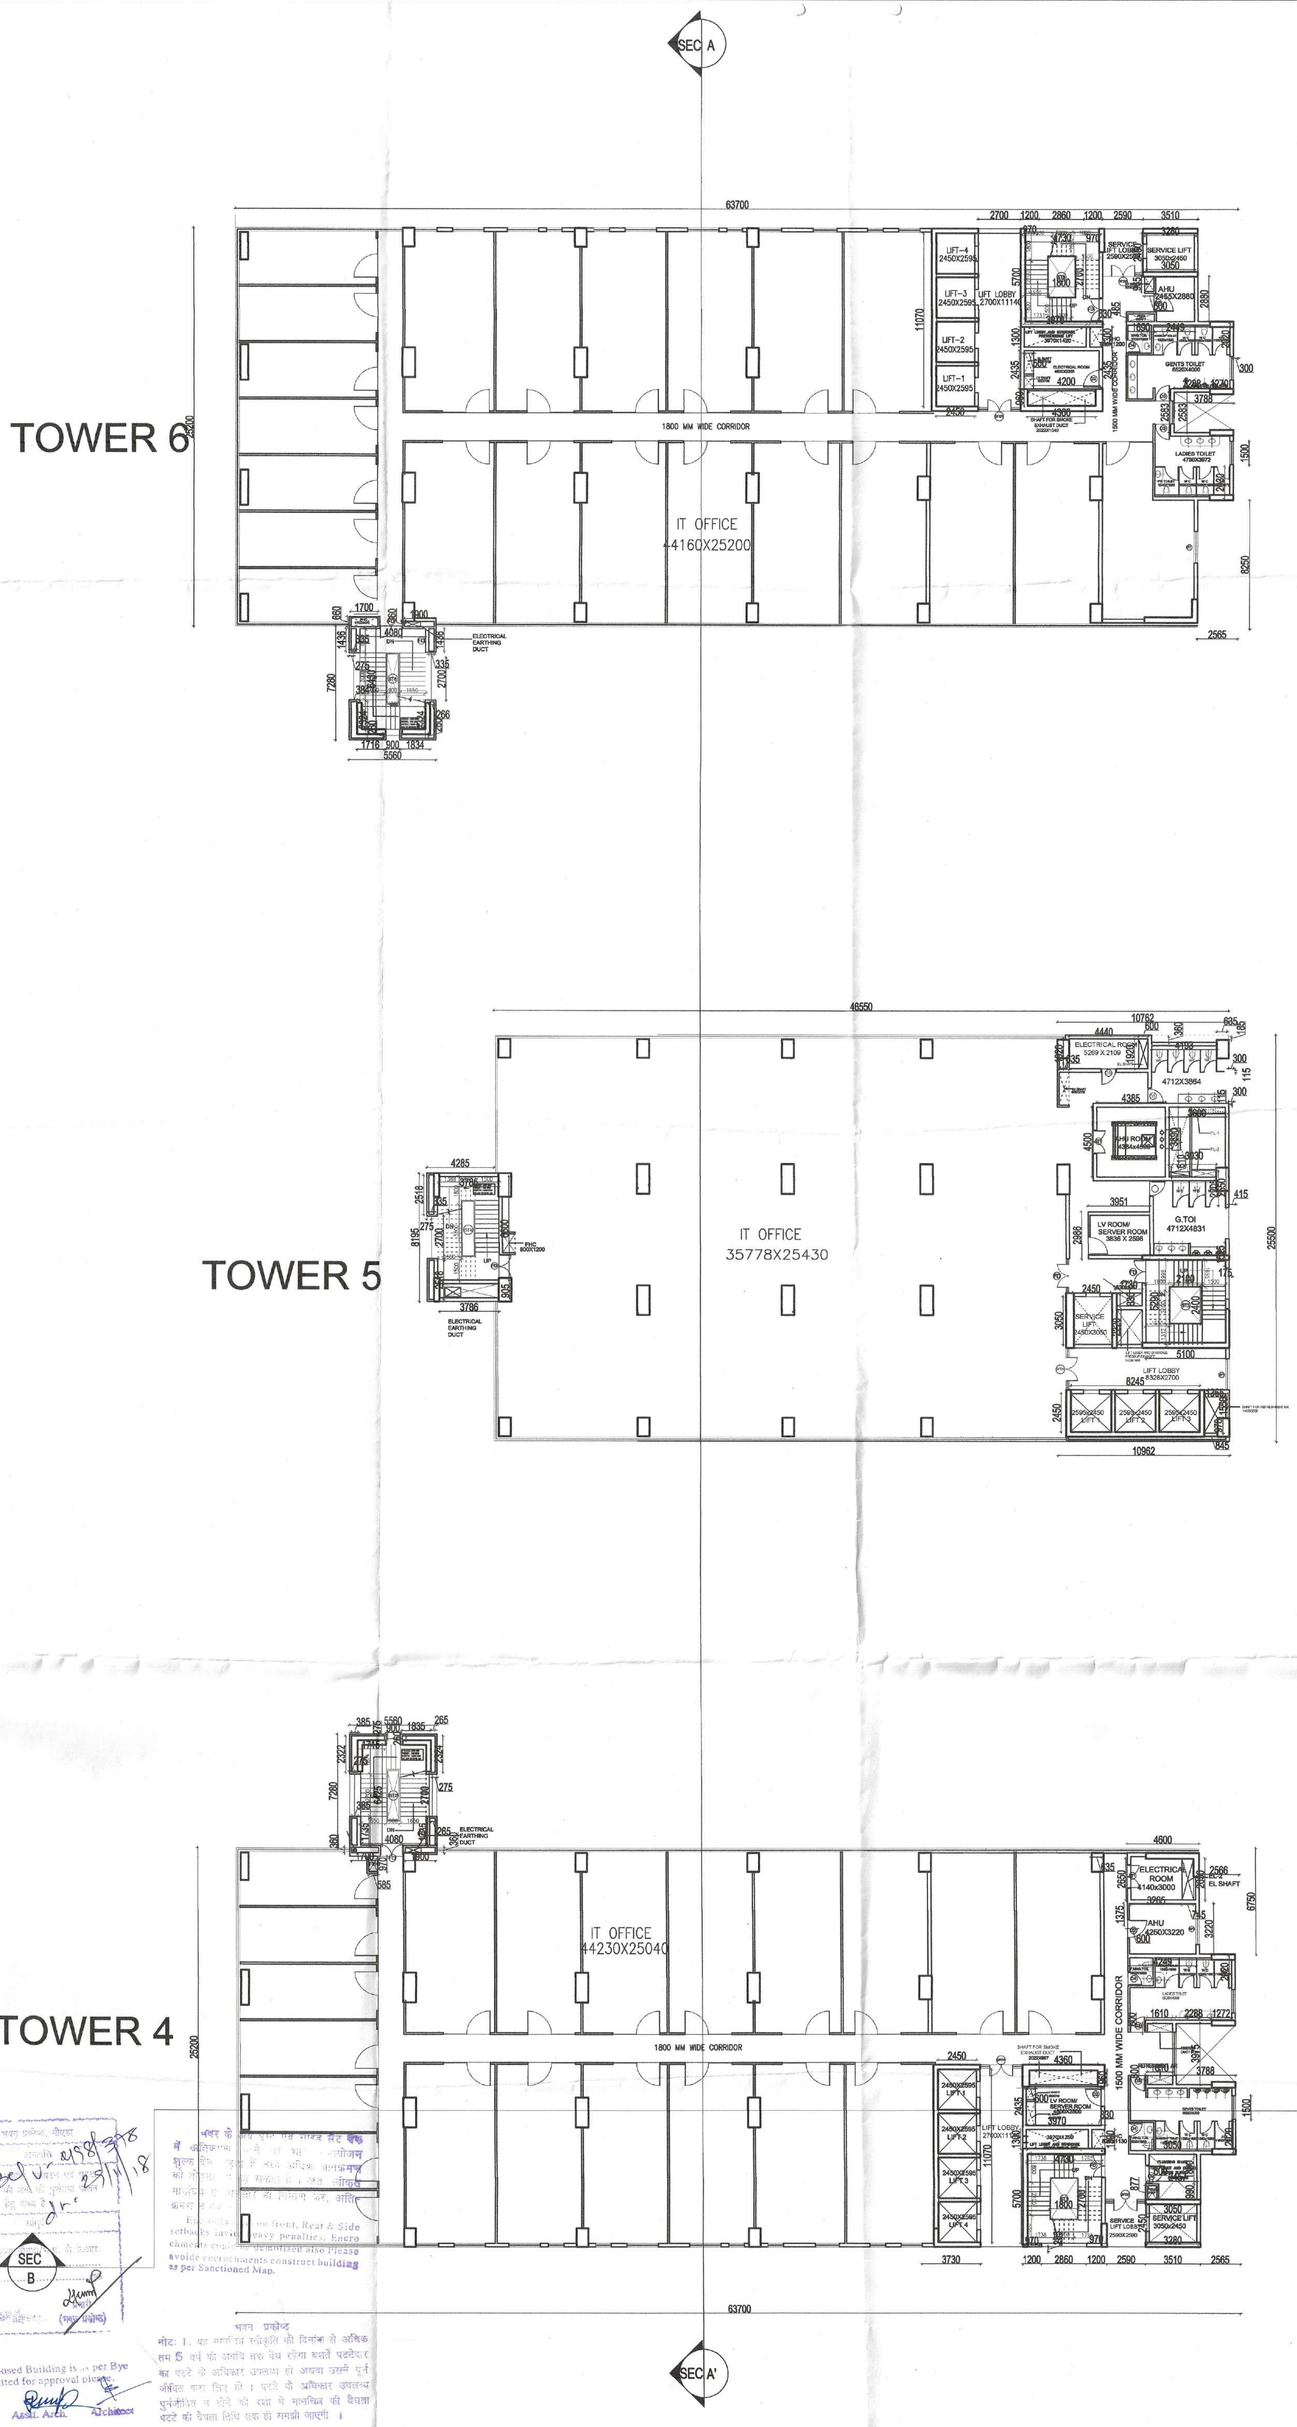

2,3,4,6,7,8,10,11,12, FLOOR PLAN

NOTES:

ALL DRAWINGS ARE IN MM.

THIS DRAWING IS NOT TO BE SCALED.

THIS DRG. SHOULD BE READ IN CONJUNCTION WITH OTHER RELEVANT DRAWINGS.

PRINT DATA:

S.NO.	DATE	NO.(PRINTS)	ISSUED TO

REVISIONS:

S.NO.	REV.NO	PARTICULARS

DOOR / WINDOW SCHEDULE

S. NO.	WIDTH (IN MM)	HEIGHT (IN MM)	CILL LVL (IN MM)	LINTEL LVL (IN MM)	NOS.
GFD 1 (Double Panel)	2700	2400	0	2400	2
GFD 2 (Double Panel)	2585	2400	0	2400	2
FD (Double Panel)	1500	2400	0	2400	8
GD 1	3000	2400	0	2400	12
GD 2	2500	2400	0	2400	6
GD 3	1630	2400	0	2400	1
D1 (Double Panel)	1500	2400	0	2400	3
D2	1200	2400	0	2400	6
D3	1000	2400	0	2400	5
D4	900	2100	0	2100	4

ISSUED FOR :

REVISE SANCTION DRAWING

KEY PLAN :

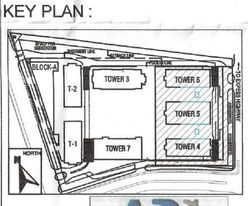

PROJECT:

Assotech Business Cresterra

I.T. PARK ,NOIDA FOR
ASSOTECH REALTY PRIVATE LTD.
PLOT NO.22,SEC-135,
NOIDA(U.P.)

OWNER'S SIGN/DEVELOPER'S SIGN:

FOR ASSOTECH REALTY PRIVATE LIMITED

AUTHORISED SIGNATORY

ARCHITECT'S SIGN:

ARVIND VIVEK AND ASSOCIATES
Architects , Engineers, Interior designers, Planners
B-4 / 56 Satdarjung Enclave, New Delhi -110029.

ARCHITECT:

VIVEK GUPTA
CA/92/15359

DRG. TITLE TOWER 4,5,6
TYPICAL FLOOR PLAN
2,3,4,6,7,8,10,11,12,

SCALE	REV. NO.	
NTS		
DEALT	DRG. NO. R-115	NORTH
CHECKED	DATE 04-12-2017	

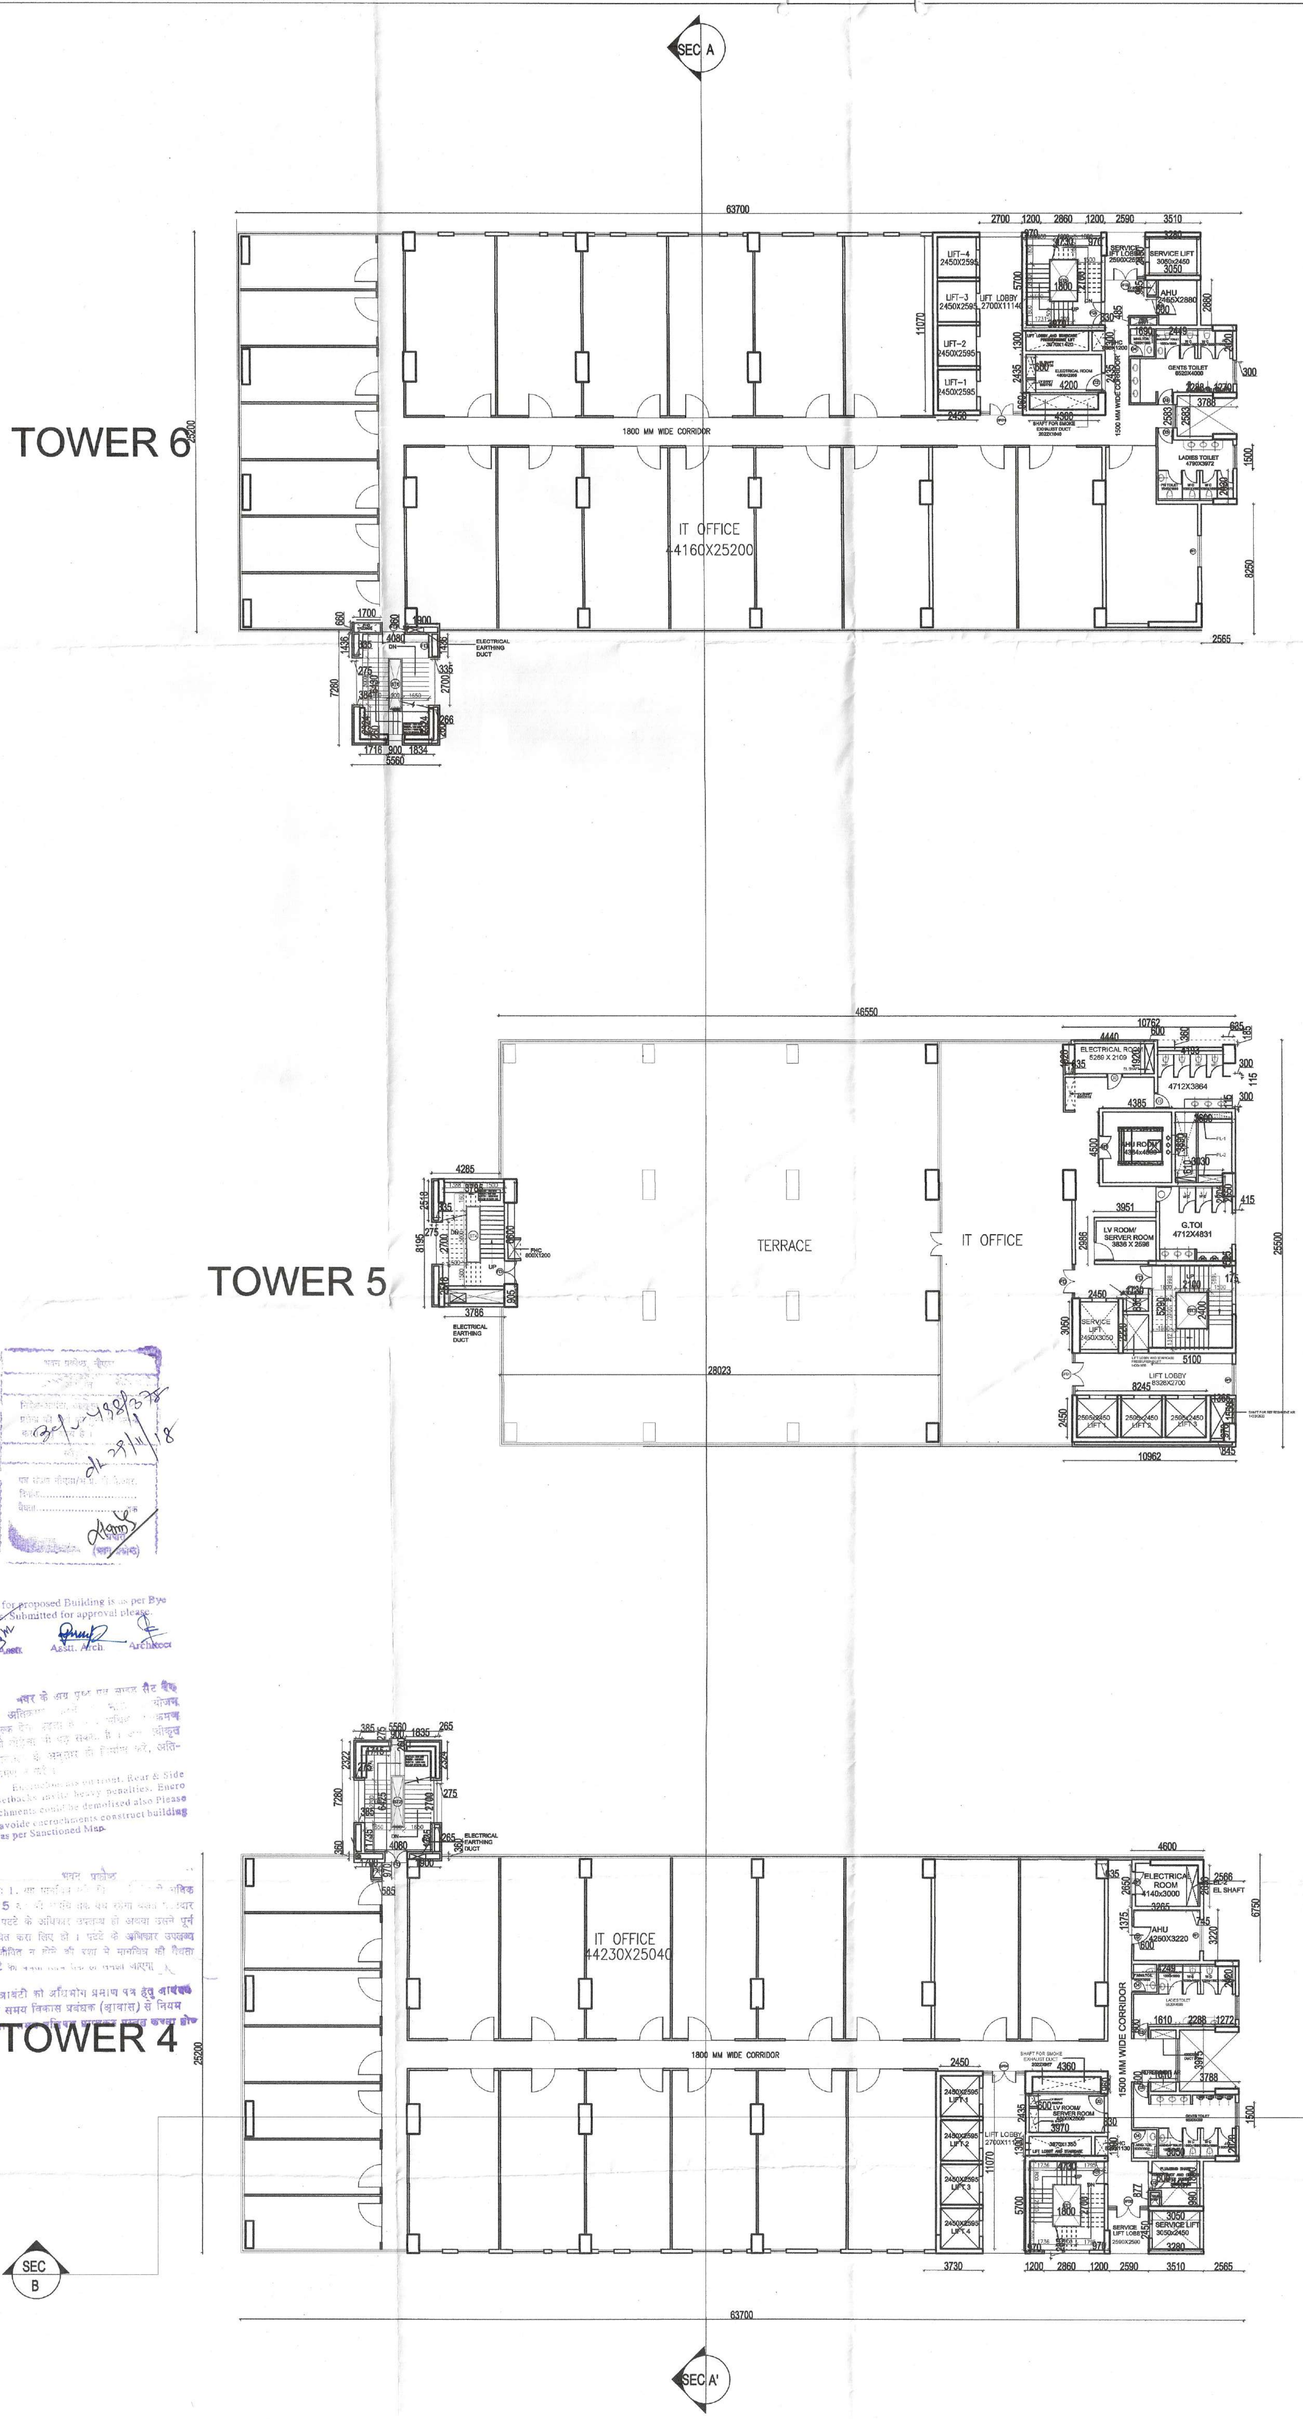

14th FLOOR PLAN

NOTES:

ALL DRAWINGS ARE IN MM.

THIS DRAWING IS NOT TO BE SCALED.

THIS DRG. SHOULD BE READ IN CONJUNCTION WITH OTHER RELEVANT DRAWINGS.

PRINT DATA:

S.NO.	DATE	NO.(PRINTS)ISSUED TO

REVISIONS:

S.NO.	REV.NO	PARTICULARS

DOOR / WINDOW SCHEDULE

S. NO.	WIDTH (IN MM)	HEIGHT (IN MM)	CILL LVL (IN MM)	LINTEL LVL (IN MM)	NOS.
GFD 1 (Double Panel)	2700	2400	0	2400	2
GFD 2 (Double Panel)	2585	2400	0	2400	2
FD (Double Panel)	1500	2400	0	2400	8
GD 1	3000	2400	0	2400	12
GD 2	2500	2400	0	2400	8
GD 3	1830	2400	0	2400	1
D1 (Double Panel)	1500	2400	0	2400	3
D2	1200	2400	0	2400	6
D3	1000	2400	0	2400	5
D4	900	2100	0	2100	4

ISSUED FOR :

REVISE SANCTION DRAWING

KEY PLAN :

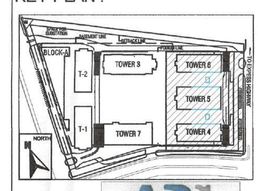

PROJECT:

I.T. PARK ,NOIDA FOR
ASSOTECH REALTY PRIVATE LTD.
PLOT NO.22,SEC-135,
NOIDA(U.P)

OWNER'S SIGN/DEVELOPER'S SIGN:

For ASSOTECH REALTY PRIVATE LIMITED

AUTHORISED SIGNATORY

ARCHITECT'S SIGN:

ARVIND VIVEK AND ASSOCIATES

ARCHITECT:

VIVEK GUPTA
CA/92/15359

DRG. TITLE TOWER 4,5,6

14th FLOOR

SCALE	REV. NO.	
NTS		
DEALT	DRG. NO. R-117	NORTH
CHECKED	DATE 04-12-2017	

Map for proposed Building is as per Bye Laws. Submitted for approval please.

Asstt. Arch. Architect

Encroachments on front, Rear & Side setbacks invite heavy penalties. Encroachments could be demolished also Please avoide encrochments construct buildings as per Sanctioned Map.