SHEET NO.- 49

TOWER-19
COMMUNITY HALL
(B+GR.+3)

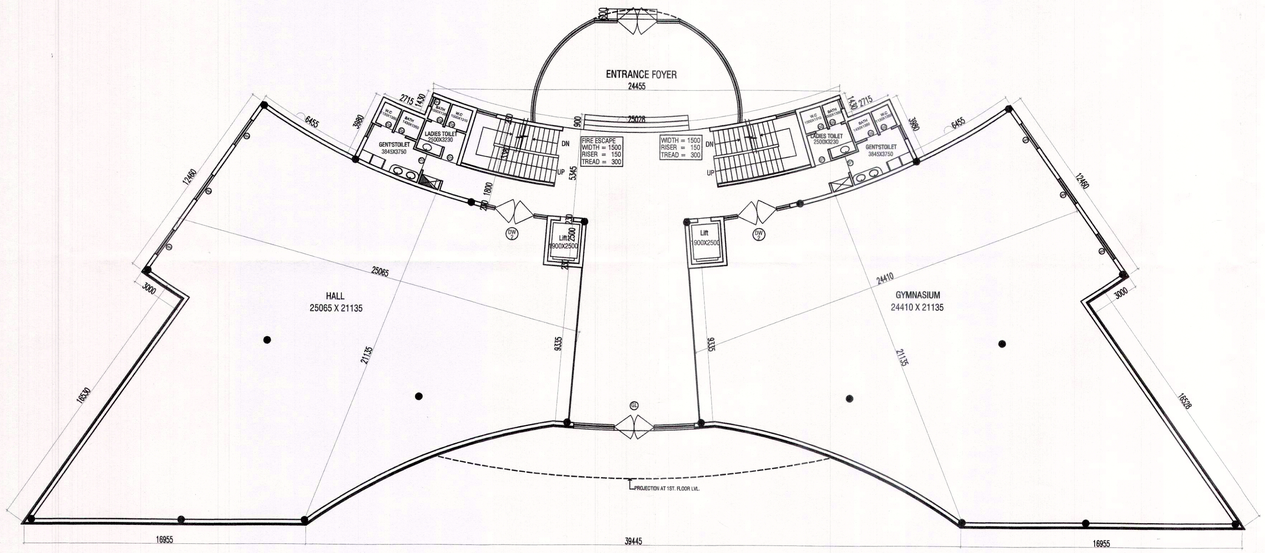

GROUND FLOOR PLAN

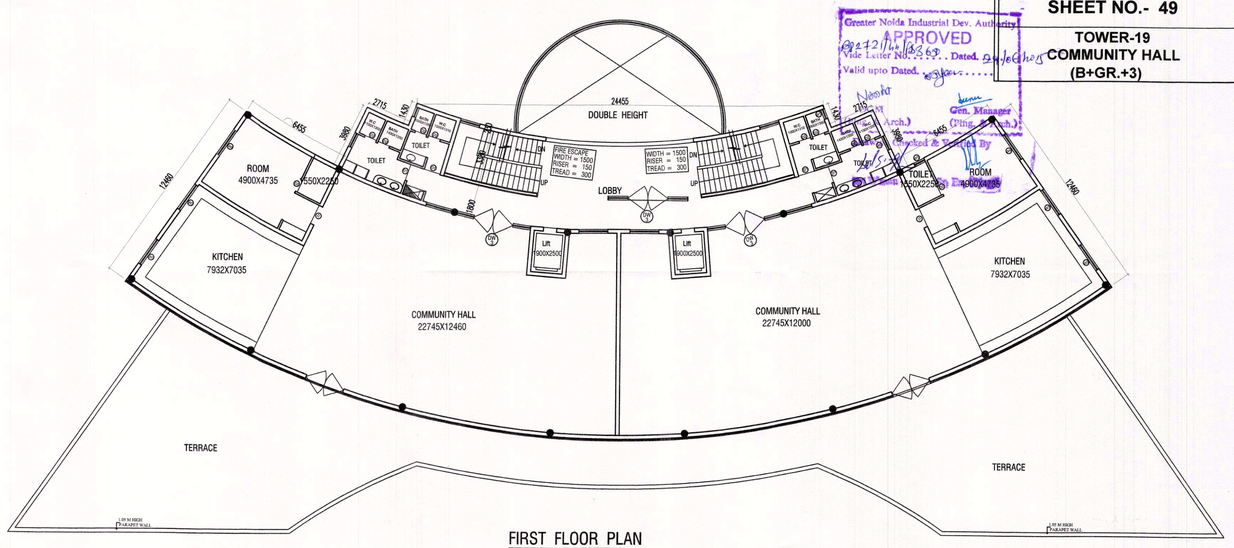

FIRST FLOOR PLAN

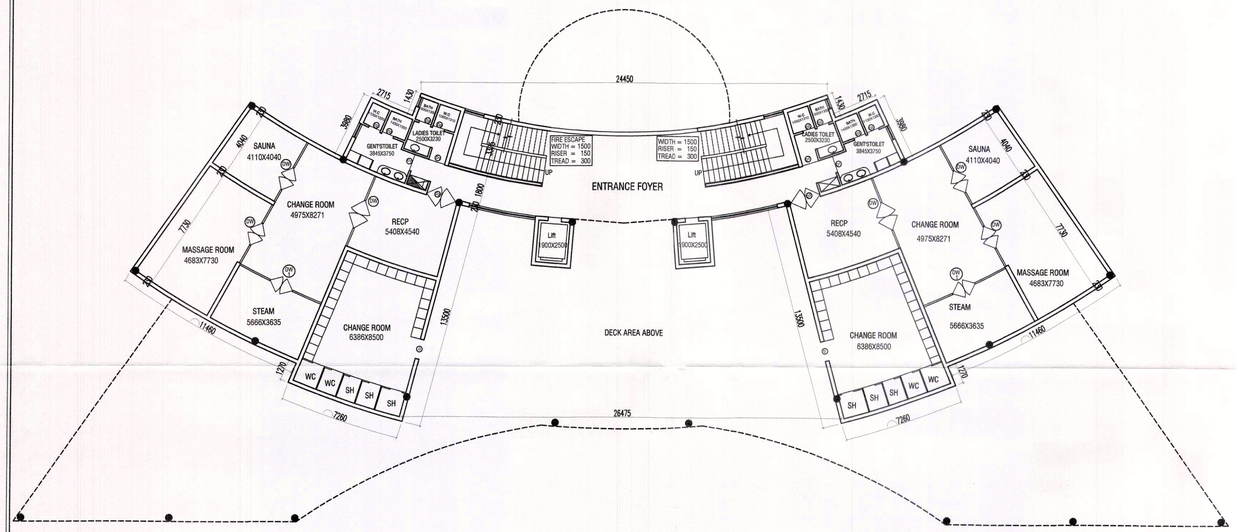

BASEMENT FLOOR

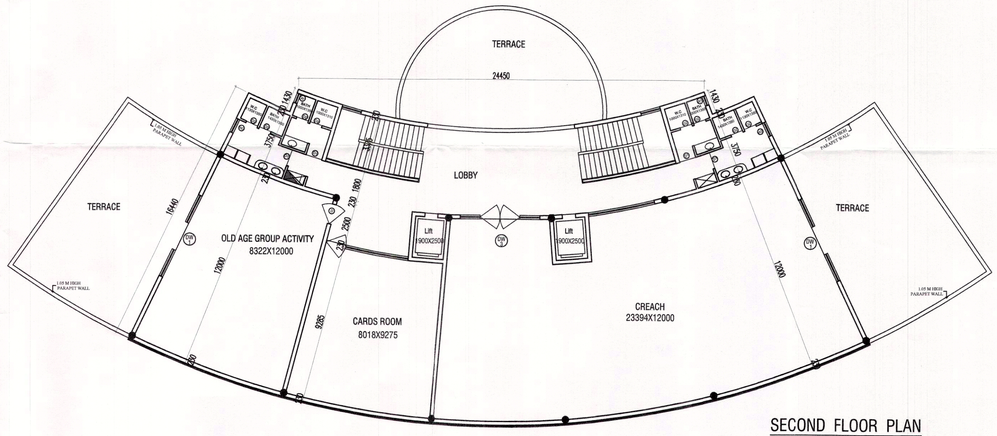

SECOND FLOOR PLAN

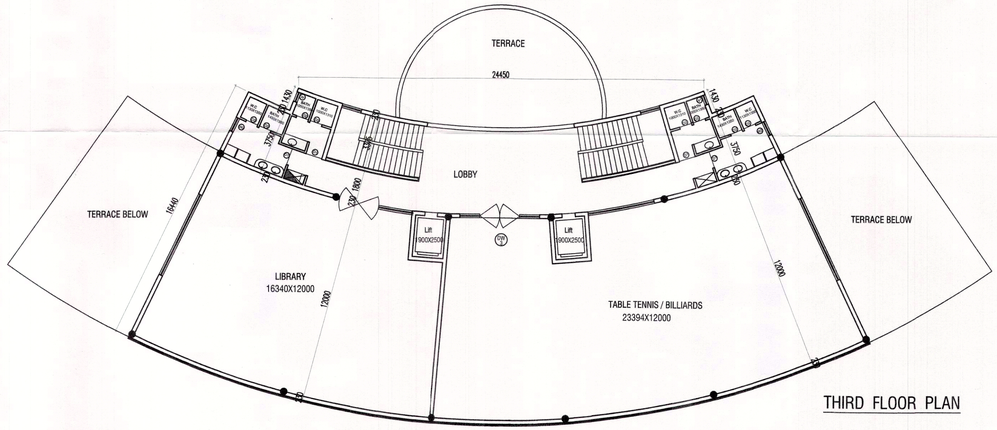

THIRD FLOOR PLAN

Greater Noida Industrial Dev. Authority
APPROVED
Vide Letter No. 2472/LA/B2/69 . Dated 24/06/15
Valid upto Dated .....
Gen. Manager
(Plng. & Arch.)
Plan Accepted & Passed By

DOORS WINDOWS SCHEDULE

S.N.	TYPE	SIZE	C.L.	L.L.
1.	D	1200 X 2100	-	-
2.	D1	1000 X 2100	-	-
3.	D2	750 X 2100	-	-
4.	D3	1800 X 2100	-	-
5.	DW	2450 X 3550	-	-
6.	DW1	5400 X 3550	-	-
7.	DW2	4000 X 3550	-	-
8.	DW3	4800 X 3550	-	-
9.	GL	7200 X 3550	-	-
10.	W1	600 X 2050	1500	3550
11.	W2	900 X 2050	1500	3550
6.	W3	1800 X 2500	1500	3550

REVISE SUBMISSION DRAWING

SHEET TITLE

FLOOR PLANS

ARCHITECT:
DEVELOPMENTS CONSULTANT
ARCHITECTS ENGINEERS & PLANNERS
209-C,MASJID MOTH, ("R" BLOCK,N.D.S.E.-II)
PHONE: 011- 26254880,26254881

PROJECT :
PROPOSED GROUP HOUSING FOR PURVANCHAL PROJECTS PVT.LTD. ON PLOT NO. GH-05, SECTOR - CHI-V GREATER NOIDA, U.P.

SCALE 1:150 | **DATE** 29/4/15

ARCHITECT'S SIGNATURE

a.t.i.a. CA/88/11...2
209-C, Masjid ...
New Delhi-110019

OWNER'S SIGNATURE

For PURVANCHAL PROJECTS PVT. LTD.

Authorised Signatory