This drawing is a "COPYRIGHT" contents of this drawing or part thereof may not be used or reproduced without the permission of the Architect

NORTH

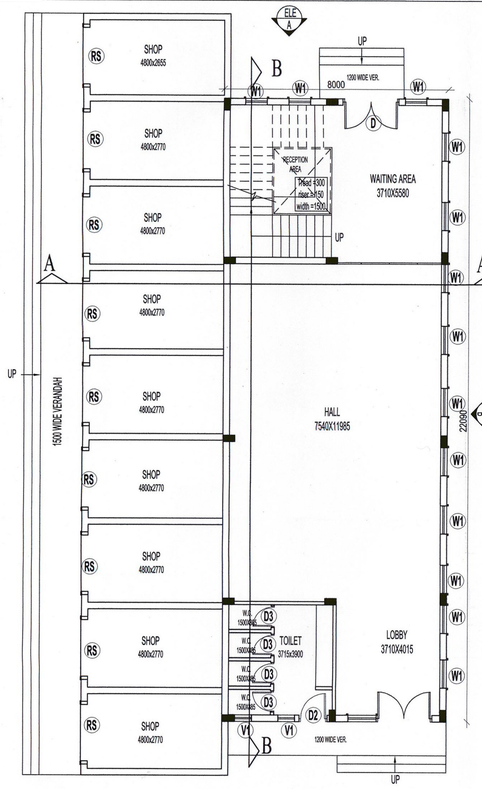

GROUND FLOOR PLAN

SCALE=1:100

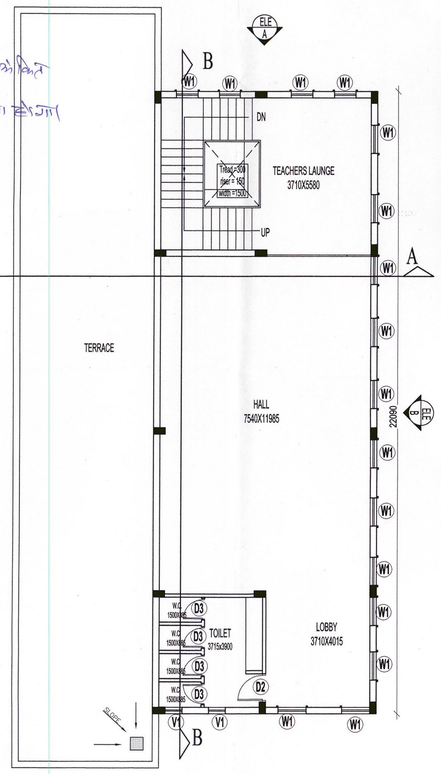

1ST FLOOR PLAN

SCALE=1:100

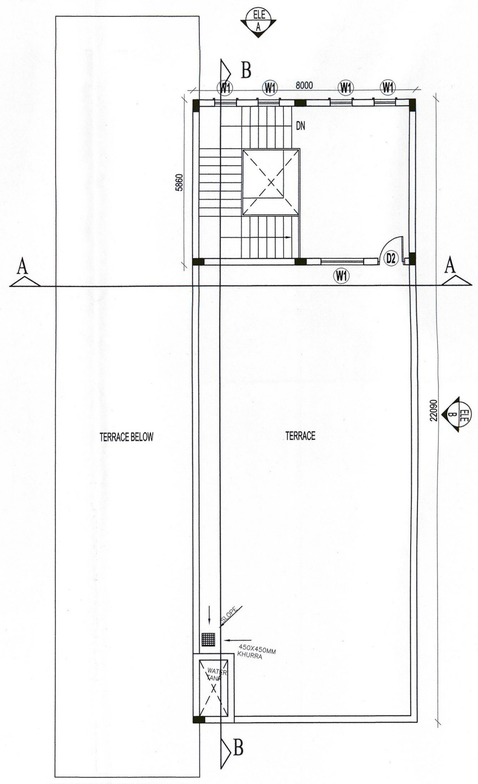

TERRACE FLOOR PLAN

SCALE=1:100

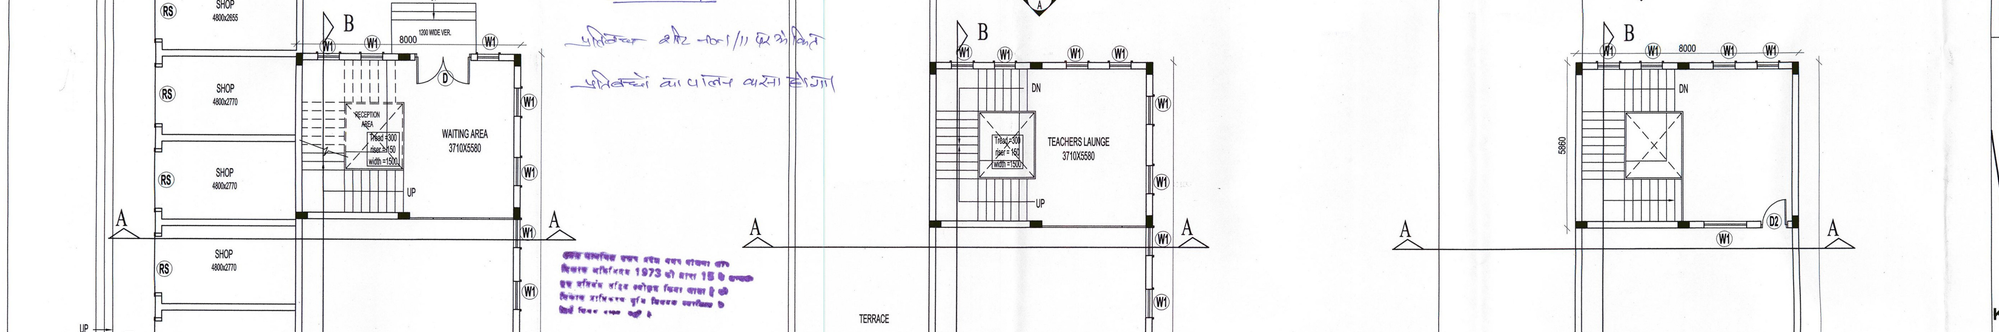

KEY PLAN

PROPOSED BUILDING

DOOR WINDOW SCHEDULE			
DESCRIPTION	SIZE	CILL LEVEL	LINTEL LEVEL
D	2000	-	2150
D2	900	-	2150
D3	750	-	2150
W1	1500	600	2150
V1	750	1500	2150

AREA CHART OF GROUND FLOOR

Builtup Area of ground floor					
Name	Description	Width(in mt.)	Length(in mt.)	No.	Area (in sq. mt.)
A1	Rectangle	5.23	27.00	1.00	141.21
A2	Rectangle	7.77	22.09	1.00	171.64
TOTAL FAR					312.85

AREA DETAIL
(GROUND FLOOR)
SCALE=1:100

AREA CHART OF 1ST FLOOR

Builtup Area of ground floor					
Name	Description	Width(in mt.)	Length(in mt.)	No.	Area (in sq. mt.)
A1	Rectangle	7.78	22.09	1.00	171.76
TOTAL FAR					171.76

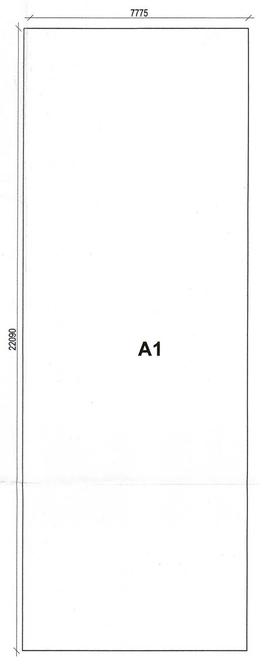

AREA DETAIL
(1ST FLOOR)
SCALE=1:100

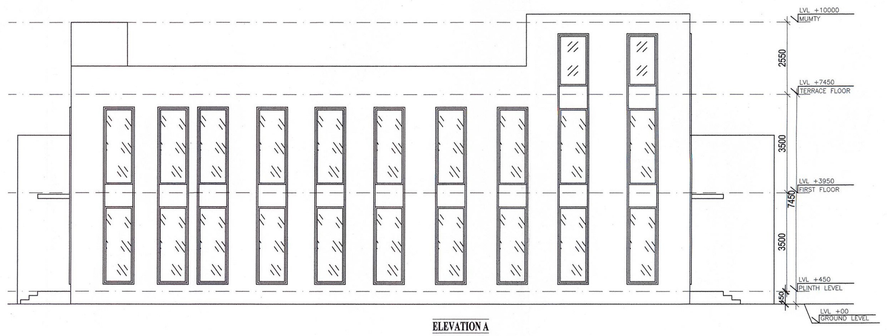

ELEVATION A

SCALE=1:100

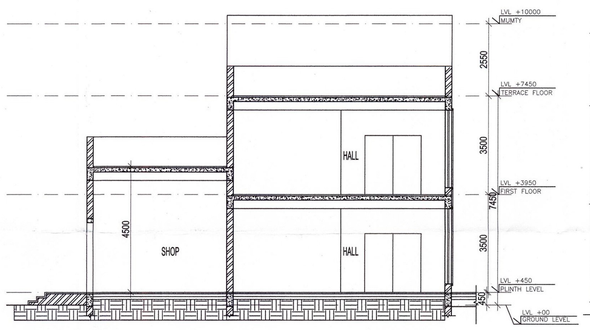

SECTION AA

SCALE=1:100

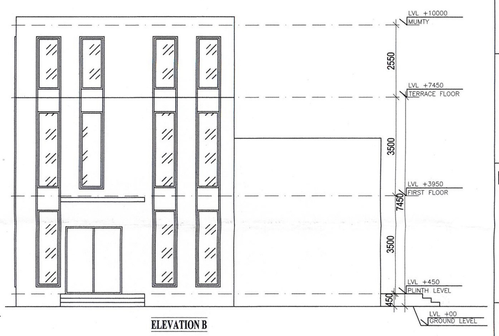

ELEVATION B

SCALE=1:100

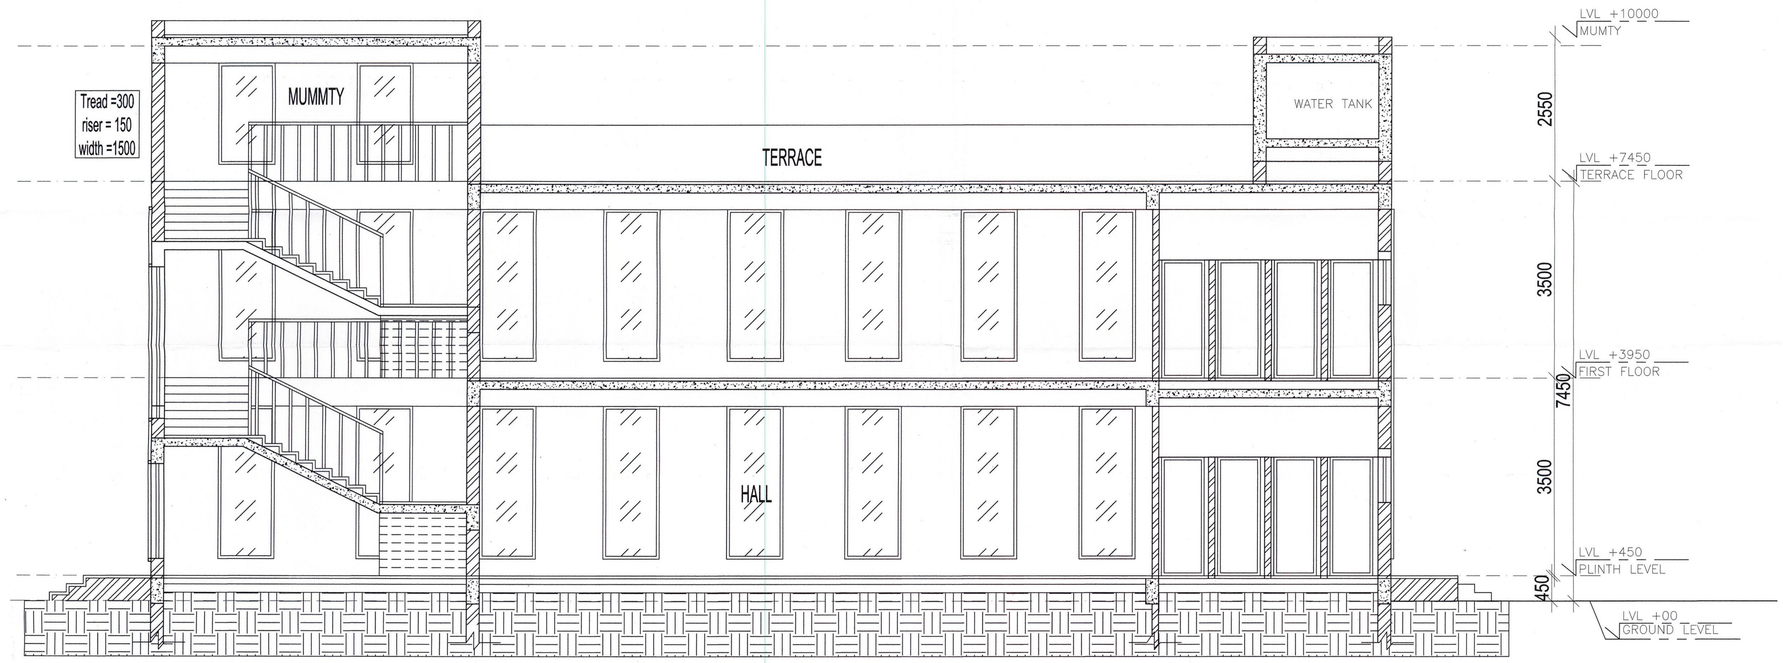

SECTION BB

SCALE=1:50

यह मानचित्र लखनऊ महायोजना 2021 तथा भवन उपविधि 2008 तथा सम्यक शासनादेश के अनुरूप तैयार किया गया है।

PROJECT

PROPOSED NURSERY SCHOOL AT VILLAGE AHIMAMAU AT GOMTI NAGAR EXTENSION - LUCKNOW

DRAWING TITLE

PLANS,ELEVATIONS,SECTION & AREA DETAIL

DEALT BY	ARCHITECT	REVISION
GEETA	RAJENDRA	
SCALE	CHECKED BY	DATE
AS SHOWN	VIRESH KUMAR	JULY 2015

OWNER'S NAME:

PAARTH Infrabuild Pvt.Ltd. and Other's

ARCHITECT

RUDRABHISHEK ARCHITECTS AND DESIGNERS

A-6,Sector 58,Noida

ARCHITECT
RUDRABHISHEK ENTERPRISES PVT. LTD.
TOWN & COUNTRY PLANNERS, ARCHITECTS & INTERIOR DESIGNERS,
SURVEY CIVIC, SERVICES DESIGNERS.
GROUND FLOOR, YUVA BHAWAN, YMCA COMPLEX, 13 RANA PRATAP MARG LUCKNOW.
CALL - (0522) 2206165

VIRESH KUMAR
Architect
Regd. No. : CA/2005/35401

PROJECT DEVELOPED BY:-

M/s PAARTH INFRABUILD PVT. LTD.

For Paarth Infrabuild Pvt. Ltd.

Authorised Signatory

DRAWING NUMBER PAARTH/SUB-11/11