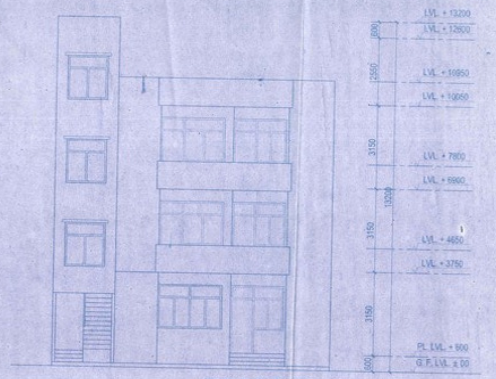

FRONT ELEVATION
SCALE - 1:100

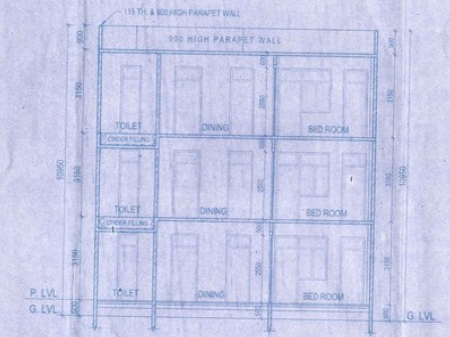

SECTION X-X
SCALE - 1:100

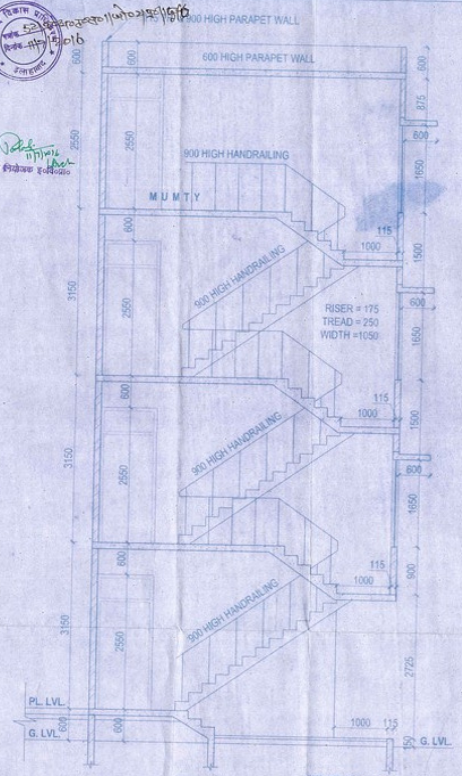

SECTION Y-Y
SCALE - 1:100

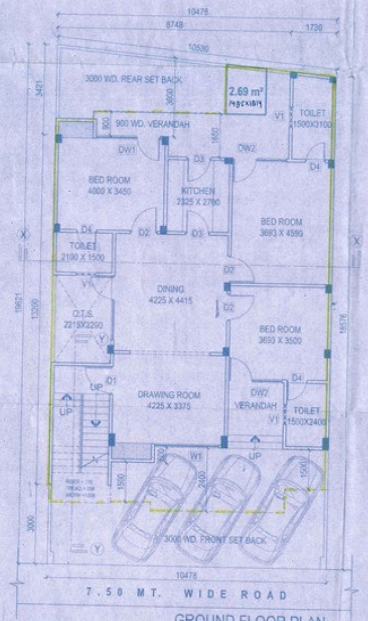

GROUND FLOOR PLAN
SCALE - 1:100

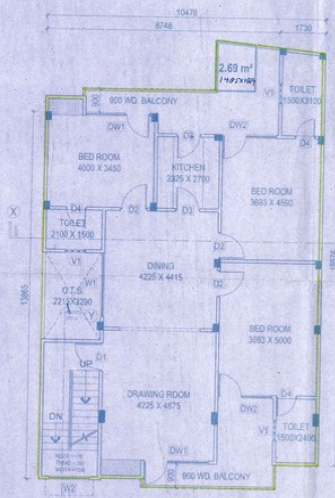

FIRST FLOOR PLAN
SCALE - 1:100

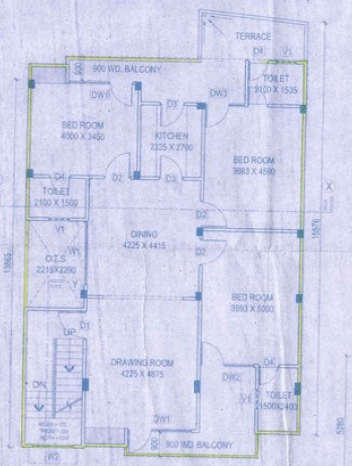

SECOND FLOOR PLAN
SCALE - 1:100

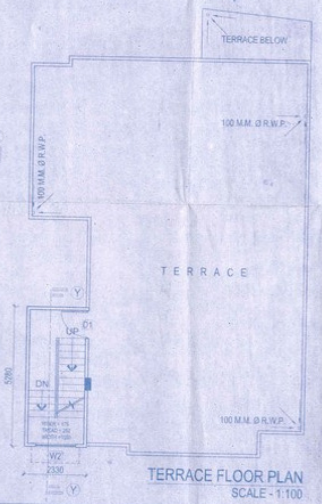

TERRACE FLOOR PLAN
SCALE - 1:100

TYPE DESIGN FOR PLOT NO. C2

यह स्वीकृत/निर्गमन अनापत्ति है। पूर्णता प्रमाण-पत्र प्राप्त करने के बाद ही इस परिसर का वास्तविक उपयोग किया जा सकेगा।
11/7/16
कार्यालय/ज्ञापांक-५०१
प्राधिकार विकास प्राधिकरण
इलाहाबाद

सहायक अभियन्ता
विकास प्राधिकरण
इलाहाबाद

Project

PROPOSED RESIDENTIAL BUILDING FOR MS. CHAYA TANDON ON PART PORTION OF NAZUL PLOT NO. 1/ A, BHAWAPUR (LUKERGANJ), ALLAHABAD MARKED AS PLOT NO. C2

SCHEDULE OF DOOR & WINDOW

S.N.	TYPES	SIZE	DESCRIPTION
1.	D1	1050X2550	DOOR
2.	D2	1000X2550	DOOR
3.	D3	900X2550	DOOR
4.	D4	750X2550	DOOR
5.	DW1	2400X2550	DOOR/WIN.
6.	DW2	2000X2550	DOOR/WIN.
7.	DW3	1478X2550	DOOR/WIN.
8.	W1	2400X1650	WINDOW
9.	W2	1800X1650	WINDOW
10.	W3	1500X1650	WINDOW
11.	W4	1350X1650	WINDOW
12.	W5	1200X1500	WINDOW
	V1	750X1650	VENTILATOR

AREA STATEMENT

PLOT AREA	= 200.10 SQ. MT.
COVD. AREA ON GROUND FLOOR	= 116.47 SQ. MT.
COVD. AREA ON FIRST FLOOR	= 116.47 SQ. MT.
COVD. AREA ON SECOND FLOOR	= 114.75 SQ. MT.
TOTAL COVD. AREA	= 347.69 SQ. MT.
F.A.R. ACHIEVED	= 1.737
COVD. AREA ON MUMTY (NOT IN F.A.R.)	= 12.30 SQ. MT.
OPEN AREA ON GROUND FLOOR	= 83.53 SQ. MT.

Com. Area.

Drawing Title

SUBMISSION DRAWING

Drg. No. AR-3/9

Scale 1:100

Date JUL. 2015

North

N

OWNER SIGN.

ARCHITECT SIGN.

Architect
MANISH GUJRAL
(B. Arch, F.I.V.)
TARANA NASEER
(B.Arch, M.Plan)
Architects and Interior Designers
52/ 25 B MUIR ROAD, ALLAHABAD

3

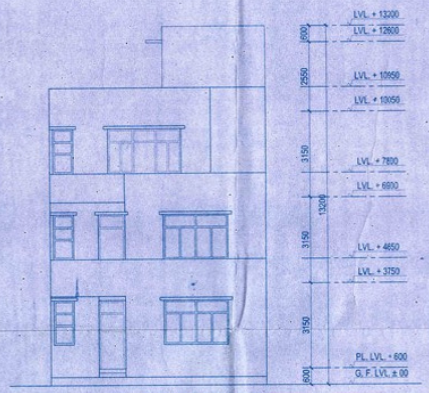

FRONT ELEVATION
SCALE - 1:100

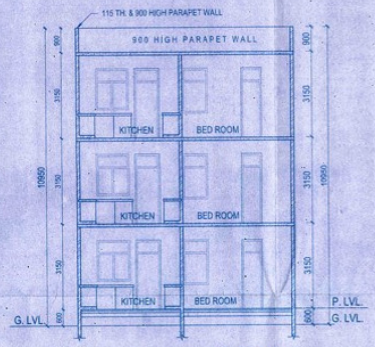

SECTION X-X
SCALE - 1:100

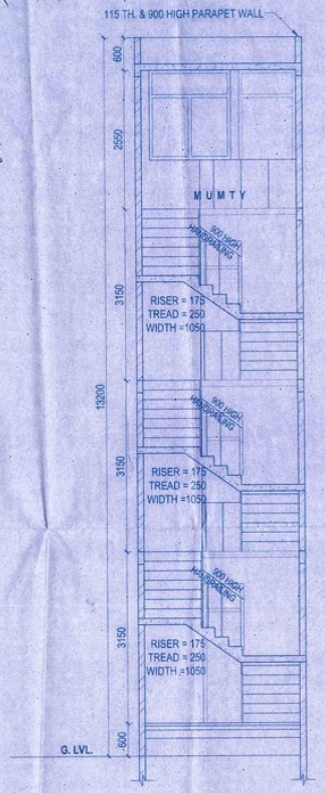

SECTION Y-Y
SCALE - 1:100

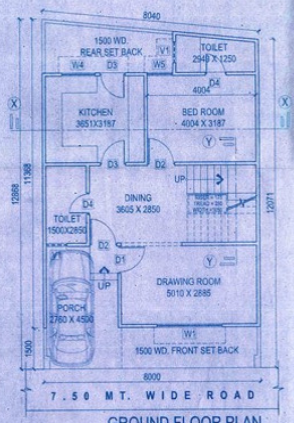

GROUND FLOOR PLAN
SCALE - 1:100

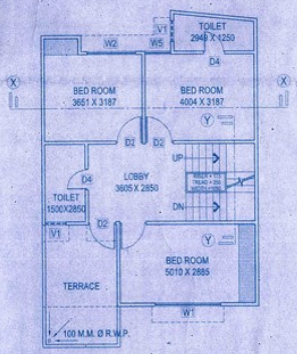

FIRST FLOOR PLAN
SCALE - 1:100

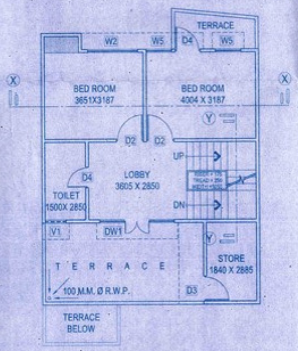

SECOND FLOOR PLAN
SCALE - 1:100

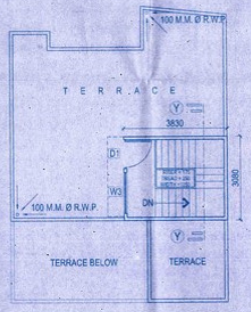

TERRACE FLOOR PLAN
SCALE - 1:100

TYPE DESIGN FOR PLOT NO. C8

Project

PROPOSED RESIDENTIAL BUILDING FOR MS. CHAYA TANDON ON PART PORTION OF NAZUL PLOT NO. 1/ A, BHAWAPUR (LUKERGANJ), ALLAHABAD MARKED AS PLOT NO. C8

SCHEDULE OF DOOR & WINDOW

S.N.	TYPES	SIZE	DESCRIPTION
1.	D1	1050X2550	DOOR
2.	D2	1000X2550	DOOR
3.	D3	900X2550	DOOR
4.	D4	750X2550	DOOR
5.	DW1	2700X2550	DOOR/ WIN.
6.	W1	2400X1650	WINDOW
7.	W2	1800X1650	WINDOW
8.	W3	1500X1650	WINDOW
9.	W4	1200X1500	WINDOW
10.	W5	940X1650	WINDOW
	V1	750X1650	VENTILATOR

AREA STATEMENT

PLOT AREA	= 99.75 SQ. MT.
COVD. AREA ON GROUND FLOOR	= 71.20 SQ. MT.
COVD. AREA ON FIRST FLOOR	= 71.20 SQ. MT.
COVD. AREA ON SECOND FLOOR	= 57.40 SQ. MT.
TOTAL COVD. AREA	= 199.80 SQ. MT.
F.A.R. ACHIEVED	= 2.00
COVD. AREA ON MUMTY (NOT IN F.A.R.)	= 12.30 SQ. MT.
OPEN AREA ON GROUND FLOOR	= 28.47 SQ. MT.

Drawing Title

SUBMISSION DRAWING

Drg. No. - AR-9/9

Scale 1:100

Date JUL. 2015

North

OWNER SIGN.

ARCHITECT SIGN.

Architect

MANISH GUJRAL
(B. Arch, F.I.V.)
TARANA NASEER
(B.Arch, M.Plan)
Architects and Interior Designers

52/ 25 B MUIR ROAD, ALLAHABAD

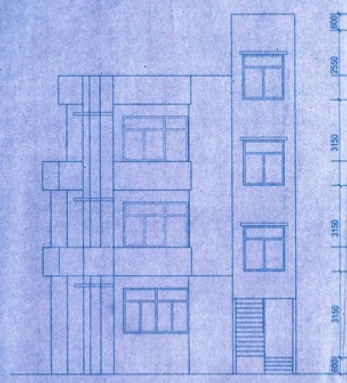

FRONT ELEVATION
SCALE - 1:100

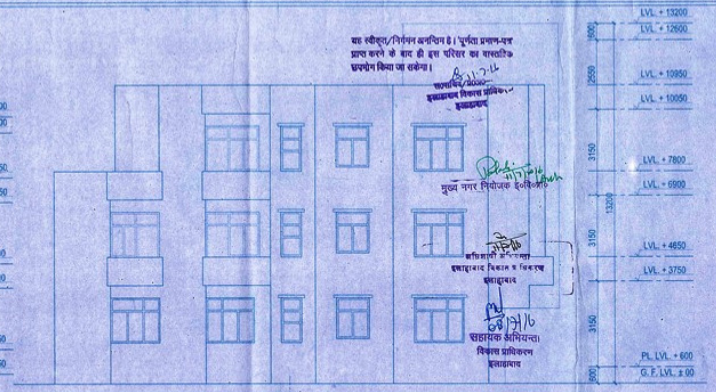

SIDE ELEVATION
SCALE - 1:100

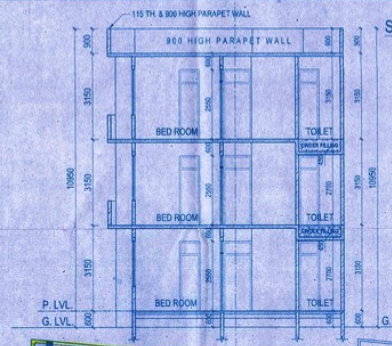

SECTION X-X
SCALE - 1:100

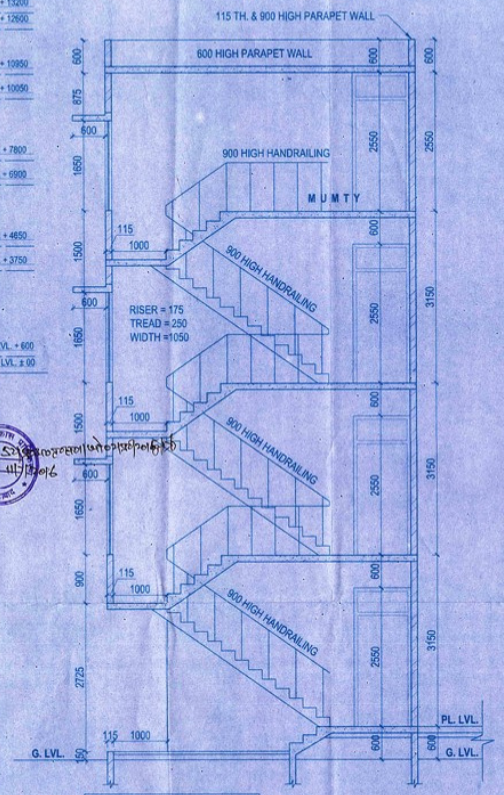

SECTION Y-Y
SCALE - 1:100

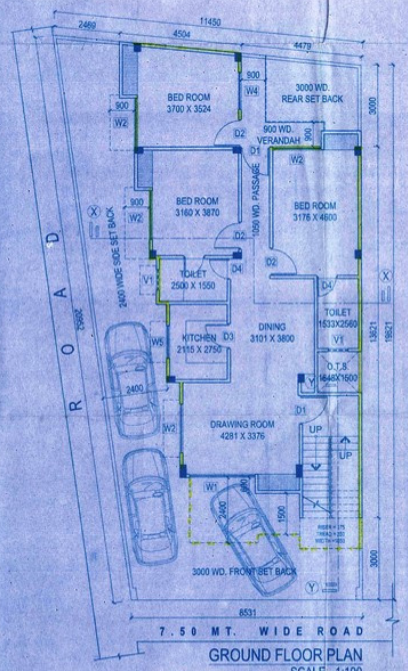

GROUND FLOOR PLAN
SCALE - 1:100

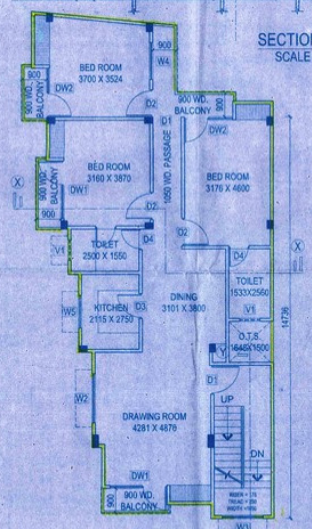

FIRST FLOOR PLAN
SCALE - 1:100

SECOND FLOOR PLAN
SCALE - 1:100

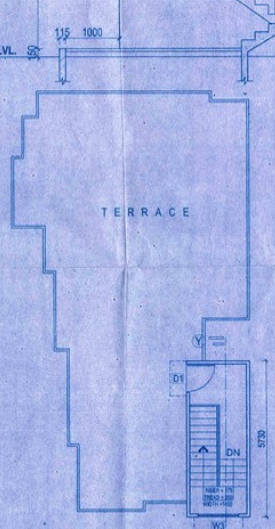

TERRACE FLOOR PLAN
SCALE - 1:100

TYPE DESIGN FOR PLOT NO. C1

Project

PROPOSED RESIDENTIAL BUILDING FOR MS. CHAYA TANDON ON PART PORTION OF NAZUL PLOT NO. 1/ A, BHAWAPUR (LUKERGANJ), ALLAHABAD MARKED AS PLOT NO. C1

SCHEDULE OF DOOR & WINDOW

S.N.	TYPES	SIZE	DESCRIPTION
1.	D1	1050X2550	DOOR
2.	D2	1000X2550	DOOR
3.	D3	900X2550	DOOR
4.	D4	750X2550	DOOR
5.	DW1	2100X2550	DOOR/WIN.
6.	DW2	1800X2550	DOOR/WIN.
7.	W1	2400X1650	WINDOW
8.	W2	1800X1650	WINDOW
9.	W3	1500X1650	WINDOW
10.	W4	1350X1650	WINDOW
11.	W5	1200X1500	WINDOW
12.	V1	750X1650	VENTILATOR

AREA STATEMENT

PLOT AREA	= 200.00 SQ. MT.
COVD. AREA ON GROUND FLOOR	= 100.16 SQ. MT.
COVD. AREA ON FIRST FLOOR	= 100.16 SQ. MT.
COVD. AREA ON SECOND FLOOR	= 85.80 SQ. MT.
TOTAL COVD. AREA	= 286.12 SQ. MT.
F.A.R. ACHIEVED	= 1.43
COVD. AREA ON MUMTY (NOT IN F.A.R.)	= 13.35 SQ. MT.
OPEN AREA ON GROUND FLOOR	= 99.84 SQ. MT.

Com. Area.

Drawing Title

SUBMISSION DRAWING

Drg. No. AR-2/9

Scale 1:100

Date JUL. 2015

North

OWNER SIGN.

ARCHITECT SIGN.

Architect
MANISH GUJRAL
(B. Arch, F.I.V.)
TARANA NASEER
(B.Arch, M.Plan)
Architects and Interior Designers
52/ 25 B MUIR ROAD, ALLAHABAD